




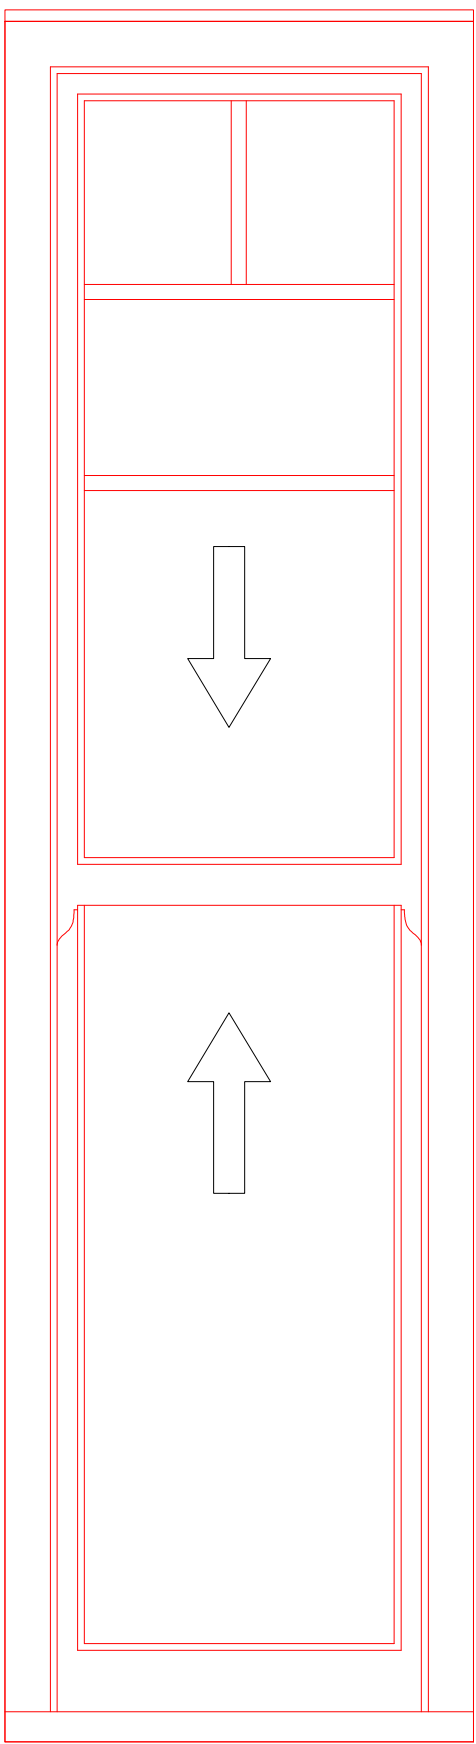


06

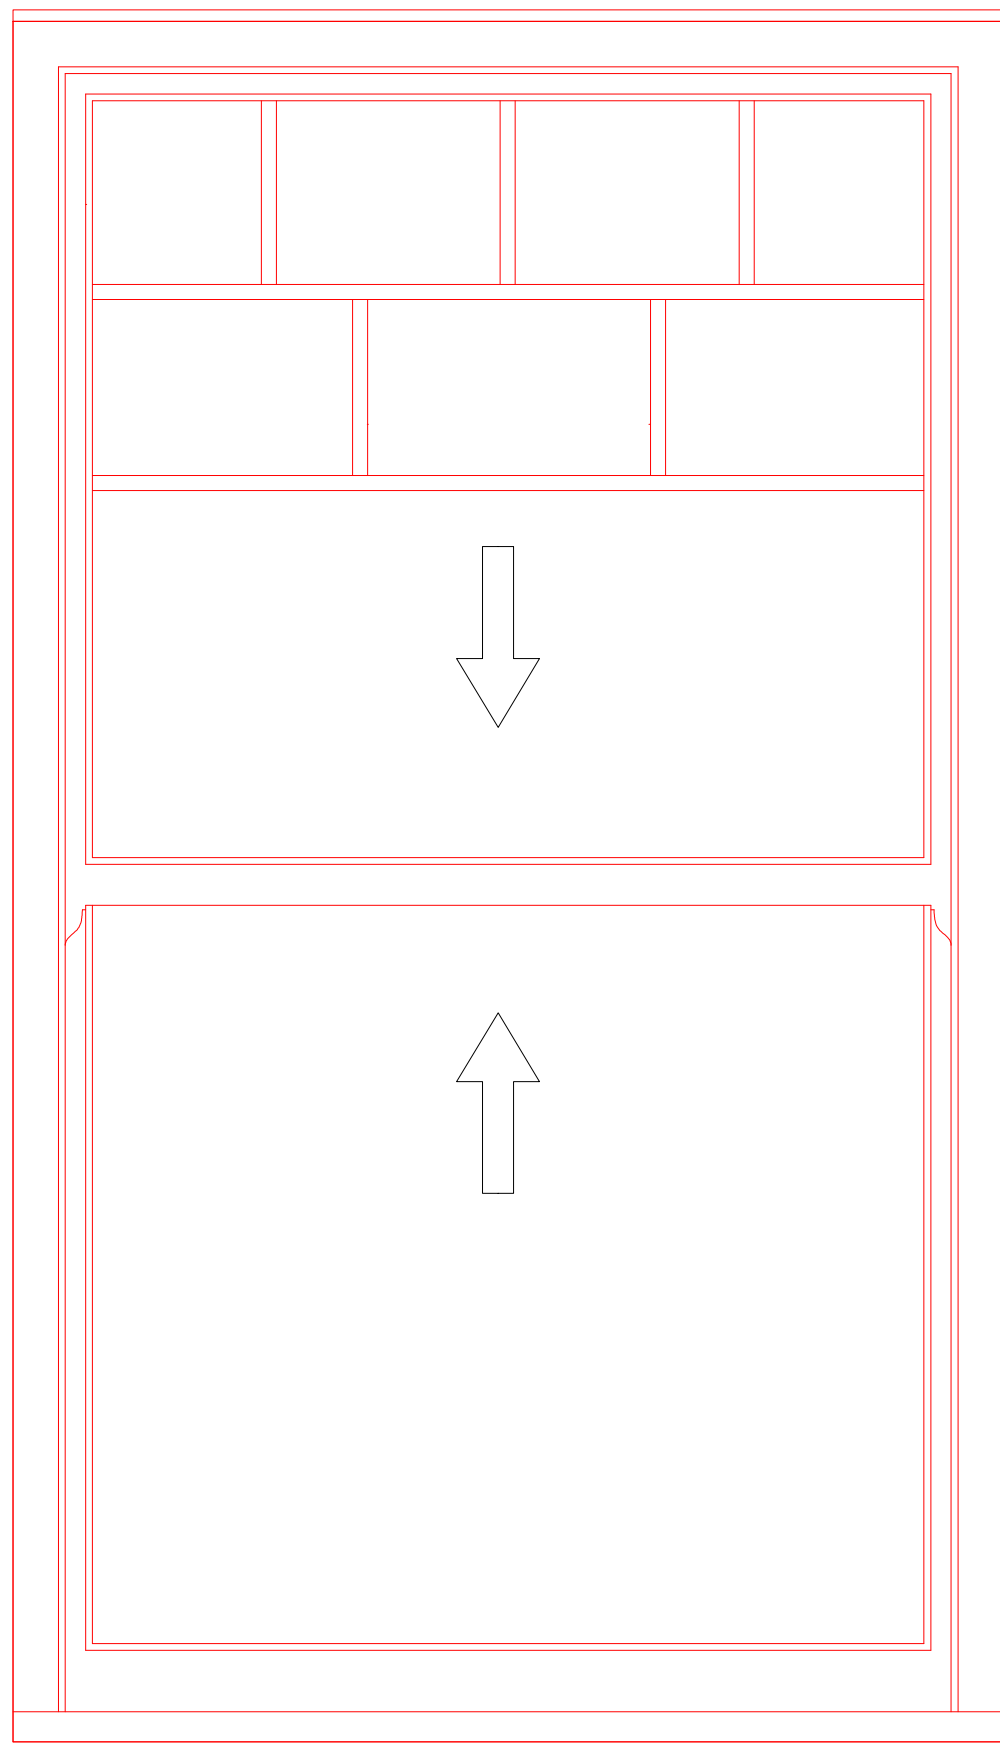


07

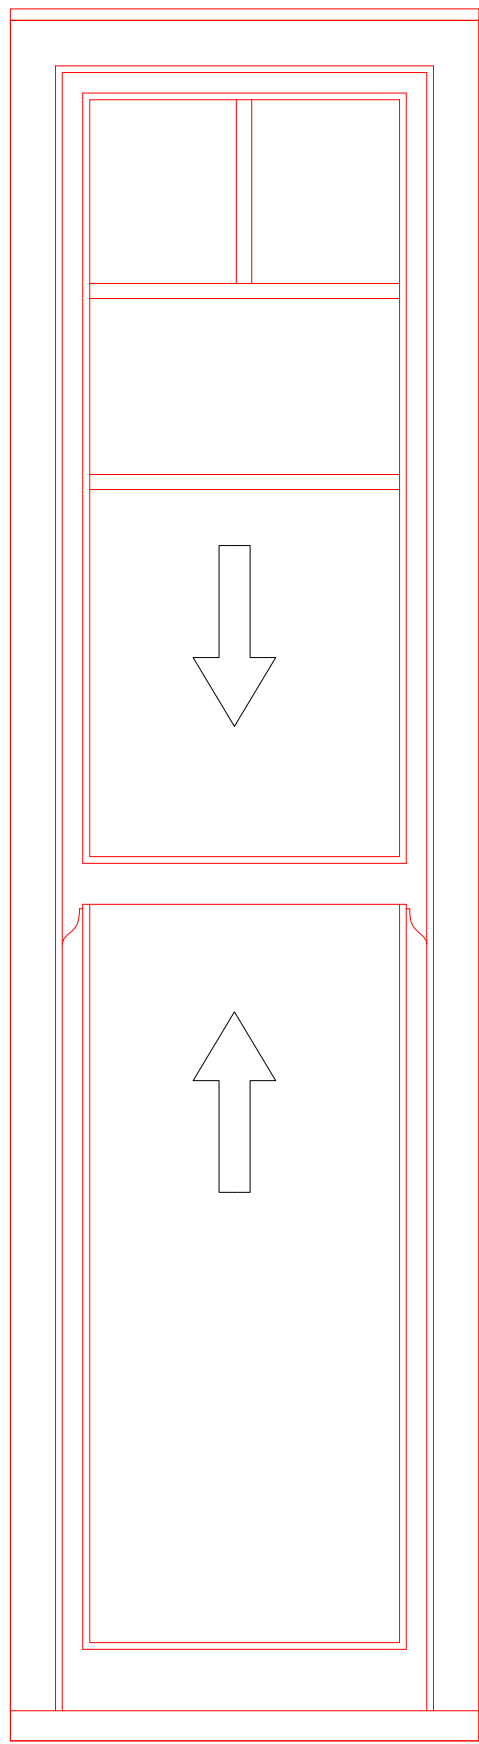


08

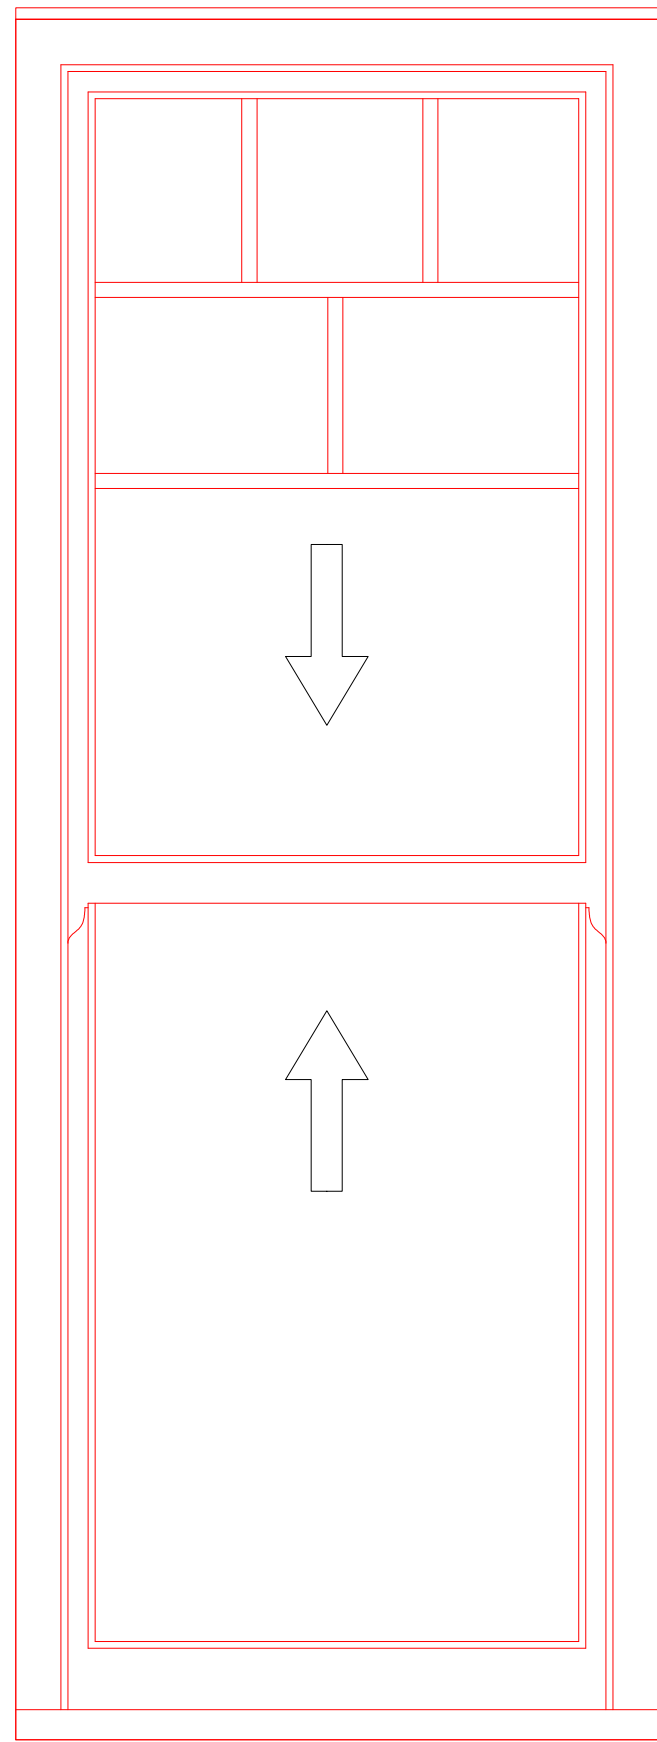


04

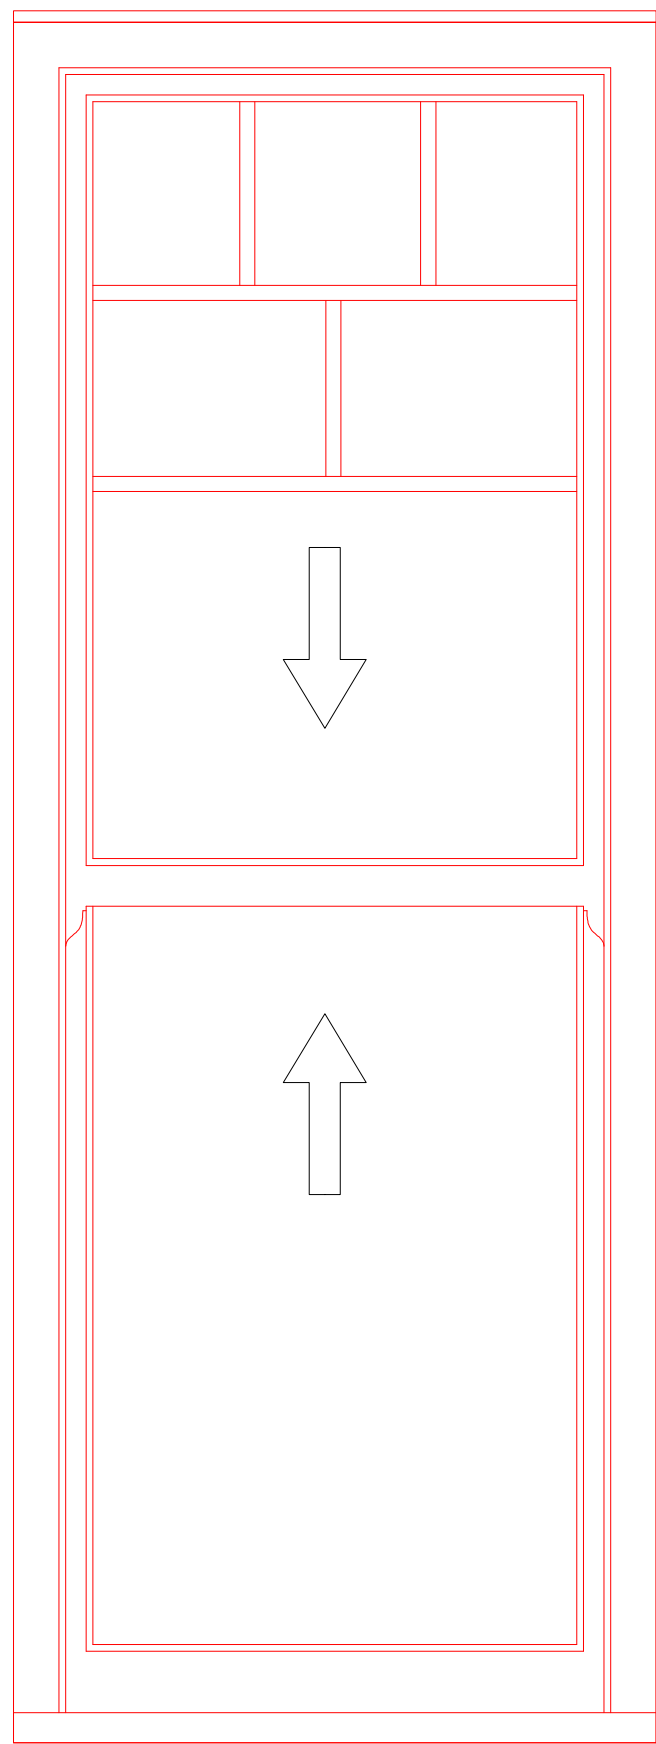

05

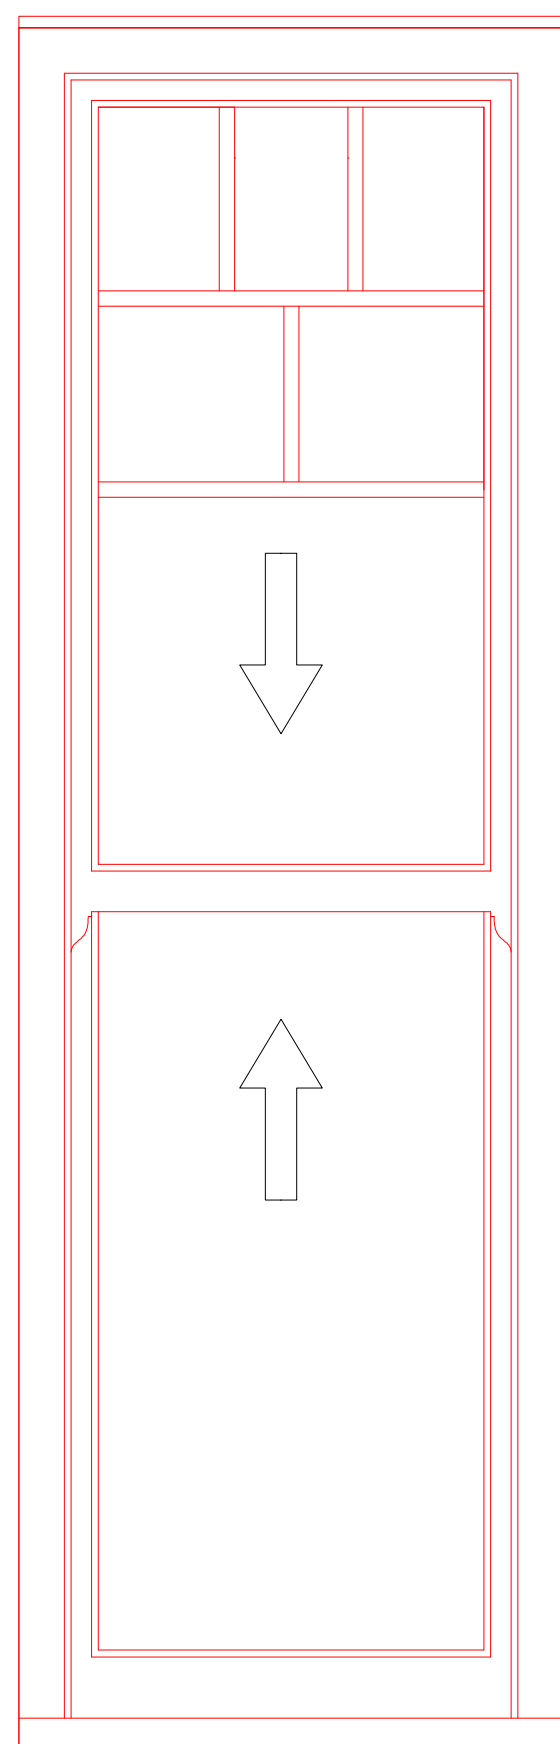

01

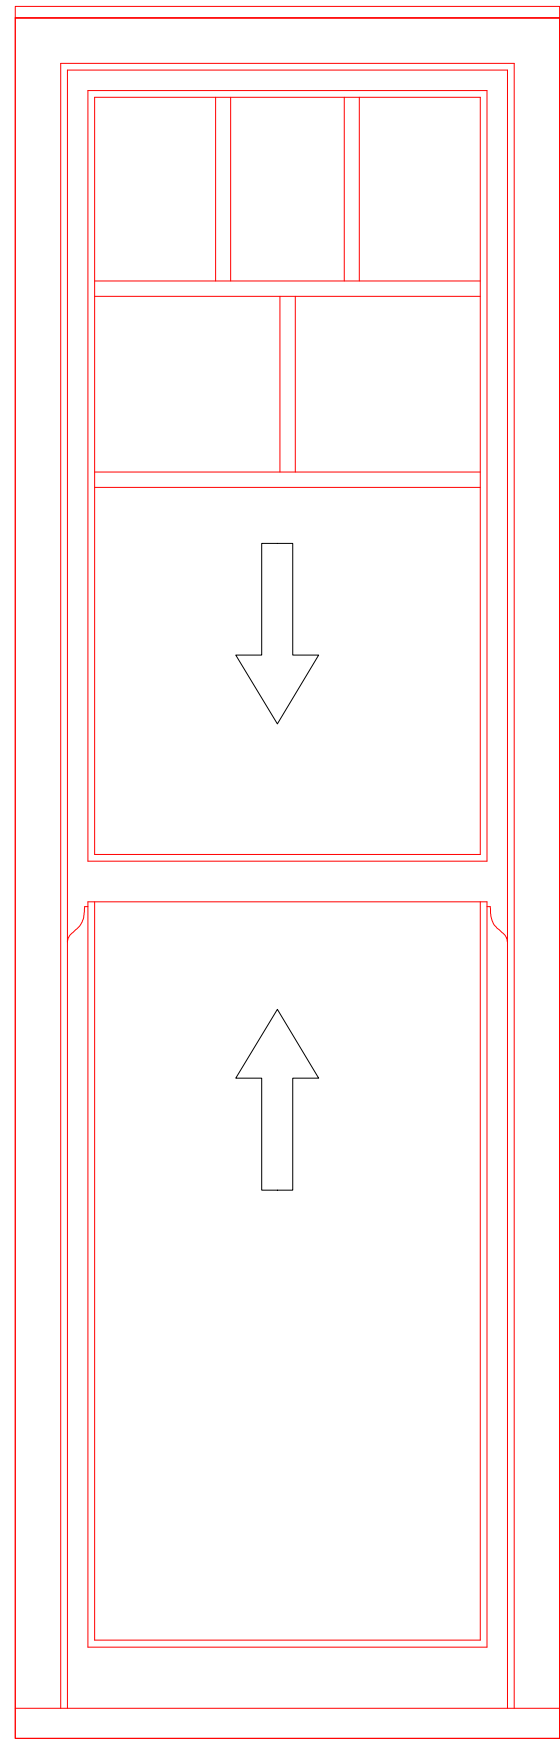

03

1. All dimensions in millimetres (mm) and levels in metres (m) unless noted otherwise.
2. This drawing to be read in conjunction with all other relevant drawings and specification.
3. All work to comply with the relevant British Standards, Codes of Practice and the Building Regulations.

Revisions:

Customer: Mr Rocco Vogel
9a Wolseley Road
London
N8 8RR

Drawing Title:
Proposed PVCU sash windows

Drawing No:	0784/PP/11	Contract No:	WD0784BC
-------------	------------	--------------	----------

Scale:	As Shown	Starting Date:	
--------	----------	----------------	--

Drawn:	E.Radinaite	Size:	A1	Revision:	.
				Ref No:	.



© Crown copyright. All rights reserved.
License numbers 010031673 and 100042205

Scale:

1:10
(mm)

