






01 LOCATION PLAN
SCALE 1:500 @ A1 / 1:1000 @A3

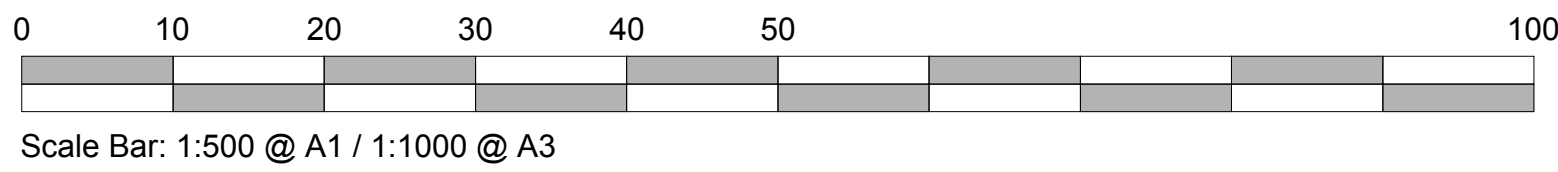

Scale Bar: 1:500 @ A1 / 1:1000 @ A3

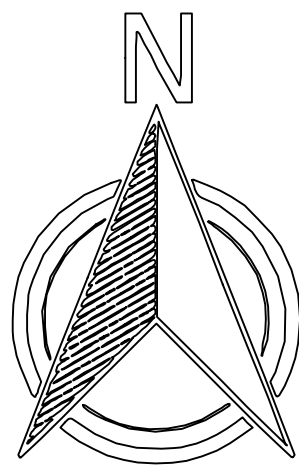

02 SITE BLOCK PLAN
SCALE 1:1250 @ A1 / 1:2500 @A3

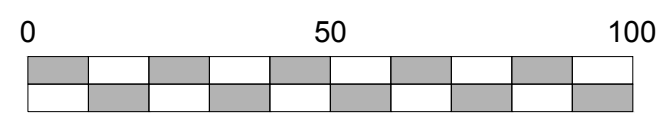

Scale Bar: 1:1250 @ A1 / 1:2500 @ A3

REVISIONS		
Rev.	Date	Comment
/	/	/
DRAWING NOTES & KEYS		
DRAWING NOTES		
This drawing is the property of Fox & Church Studio. It may not be duplicated or disclosed to any third party for any purpose except as authorised in writing by Fox & Church Studio. Do not scale this drawing. Figured dimensions only are to be used in preference to small scale drawings. Contractor to verify all site dimensions, levels and sewer invert levels at connection points before any work commences. Any errors or omissions are to be reported to the designer. If in doubt ask. The contractor is to comply with all current buildings regulations. This drawing is to be read in conjunction with the relevant consultants and/or specialist drawings/ documents and any discrepancies or variations are to be notified to the designer before the affected work commences. © Fox & Church Studio. All rights reserved.		
FOX & CHURCH STUDIO		
A1 Sheet		
Project: SPA & MESSAGE - 38 THE BROADWAY CROUCH END Title: SITE LOCATION PLAN & BLOCK PLAN		
Date: 05/12/2022 Scale: 1:500; 1:1250 @ A1 Project No: 22009 Dwg No: 22009-PL-BP-01 Rev: /		