


221003 3432F CDC PHASE 2 - mjn sketches v4 [TENDER A097 Only].vwx

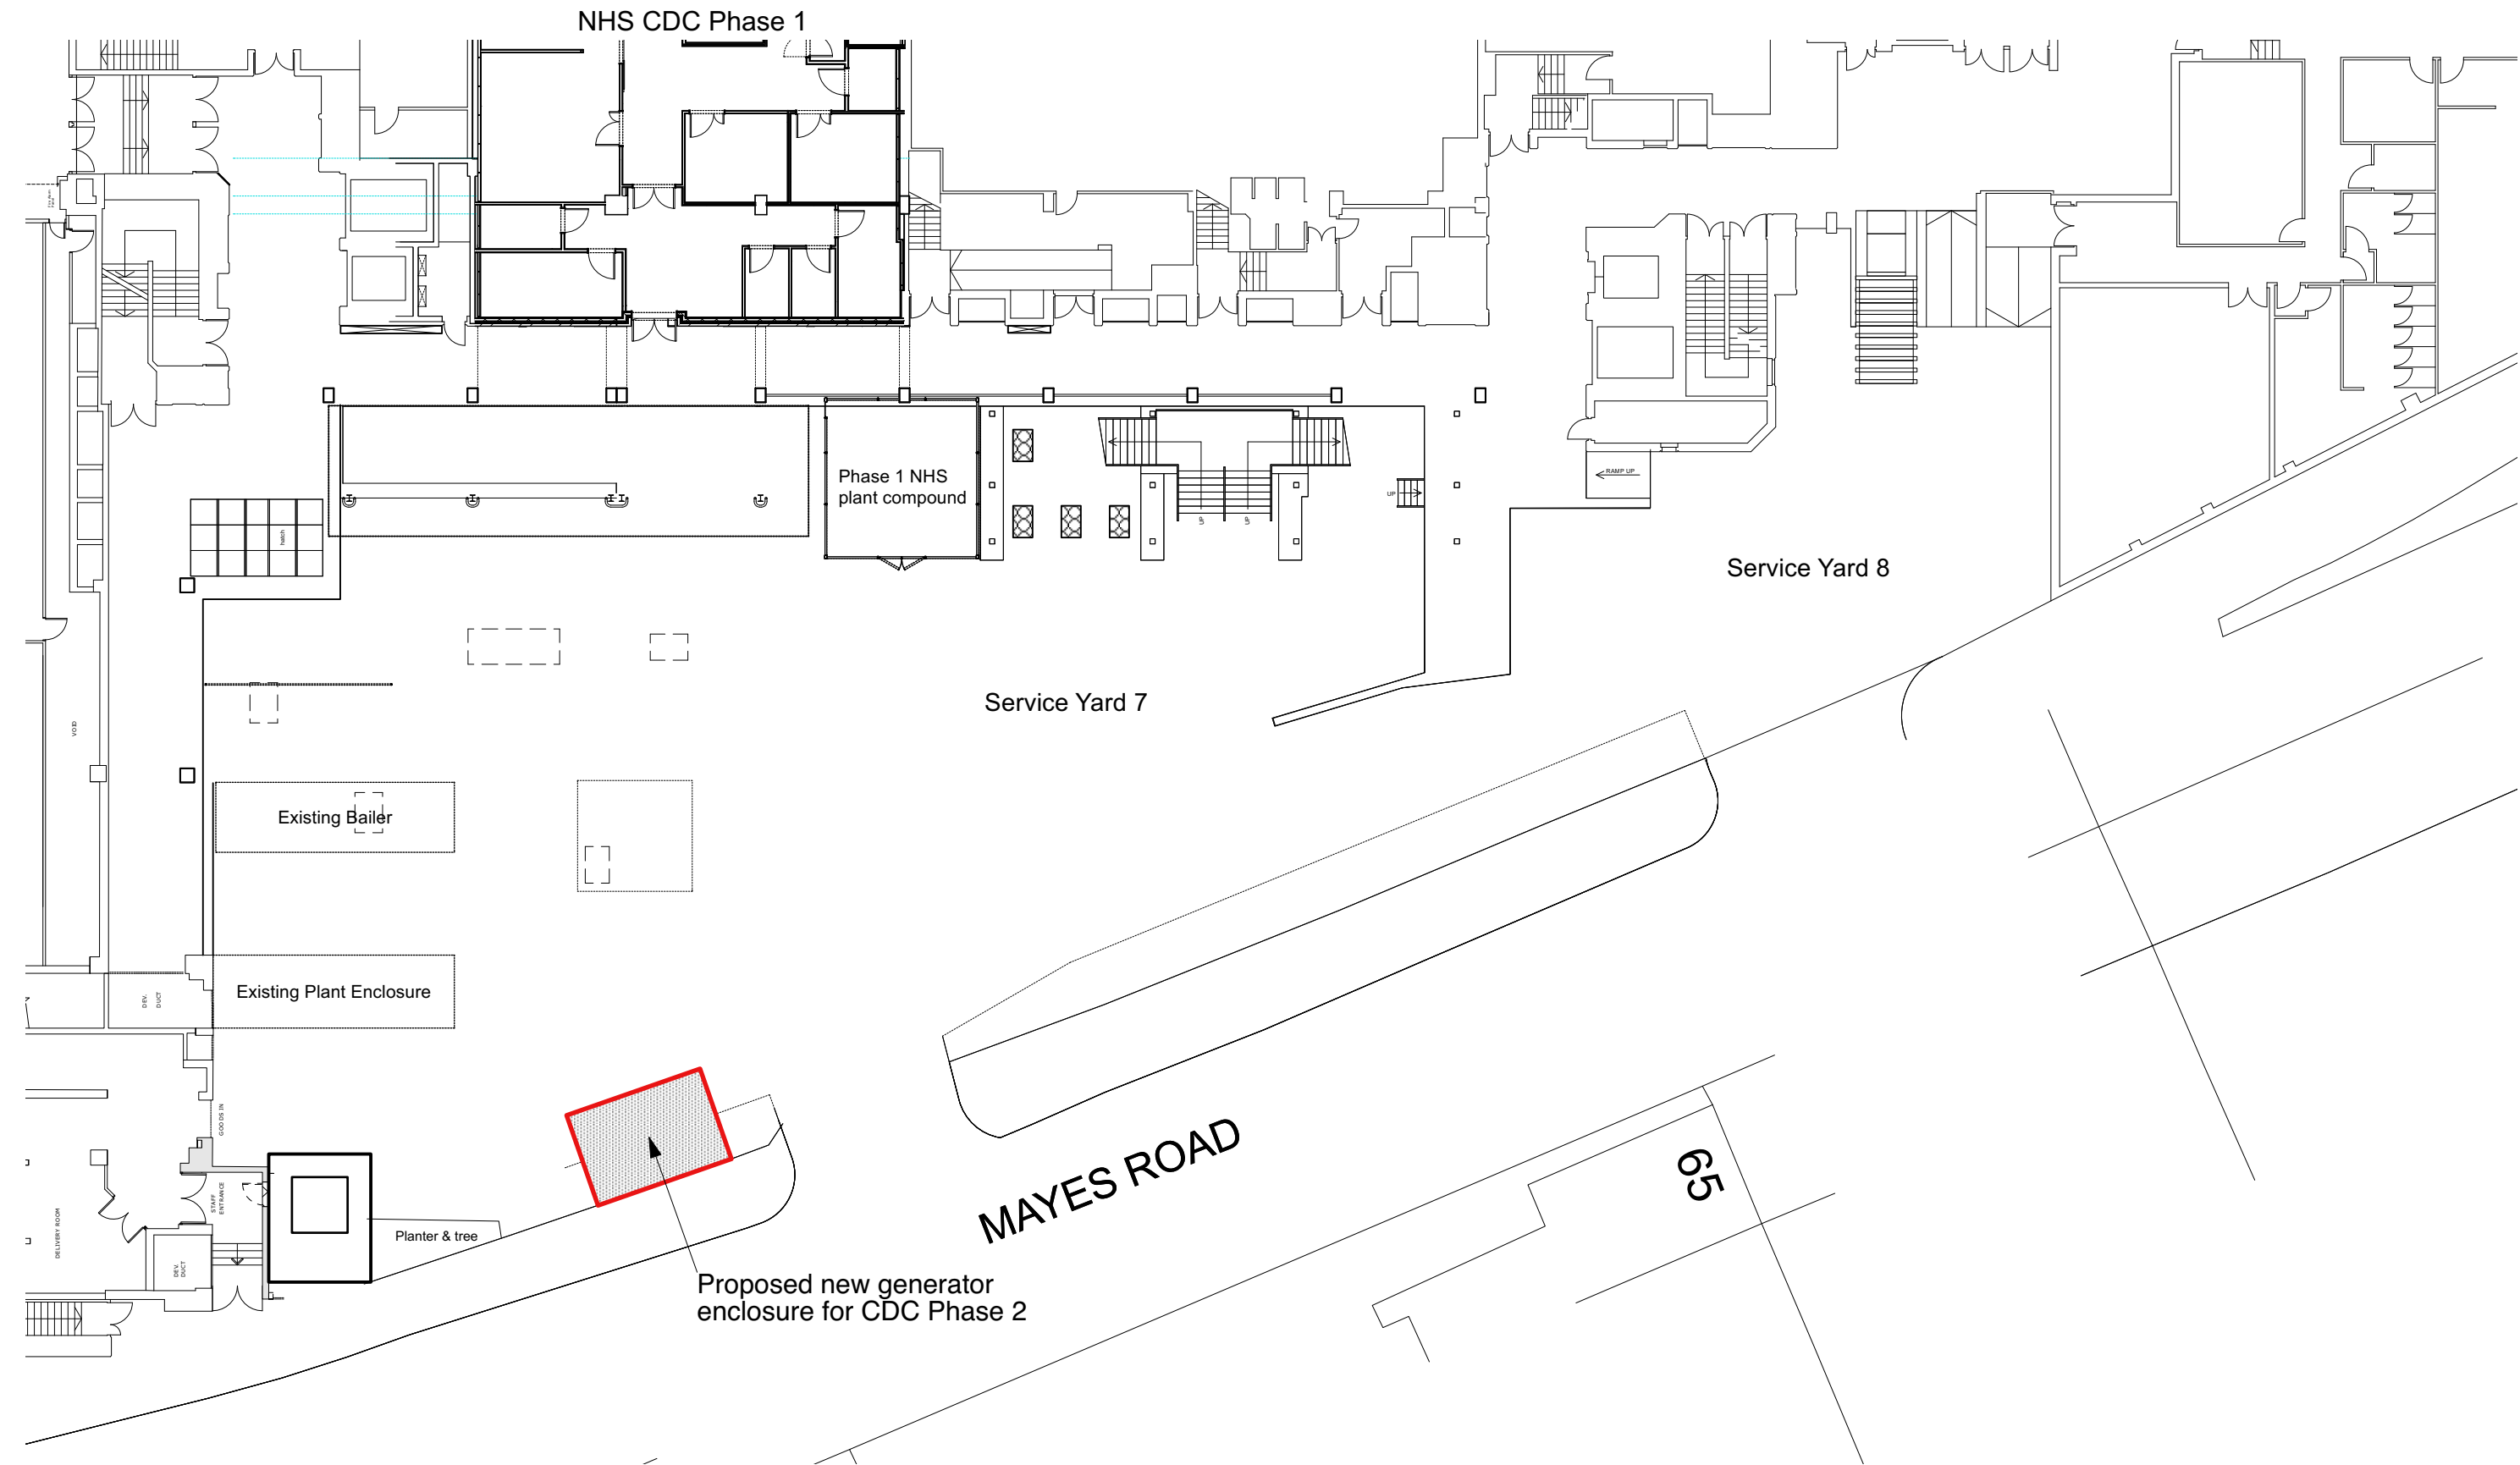

HFM
Architecture and
Project Management

© HADDON FEW MONTUSCHI ARCHITECTS LTD.
Do not scale from this drawing. Dimensions to be checked on site. Errors
and omissions to be reported to the architect - if in doubt, ask.

CLIENT
Capital & Regional

PROJECT
The Mall Wood Green
NHS Community Diagnostic
Centre - Phase 2

PLANNING

DRAWING TITLE
Service yard overall plan - New
Generator

SCALE	PRINT SIZE	PROJECT	
1:250	A3	3432F	
DATE	BY	DRAWING NO	REV
16.11.22	mjm	P2-A010	