



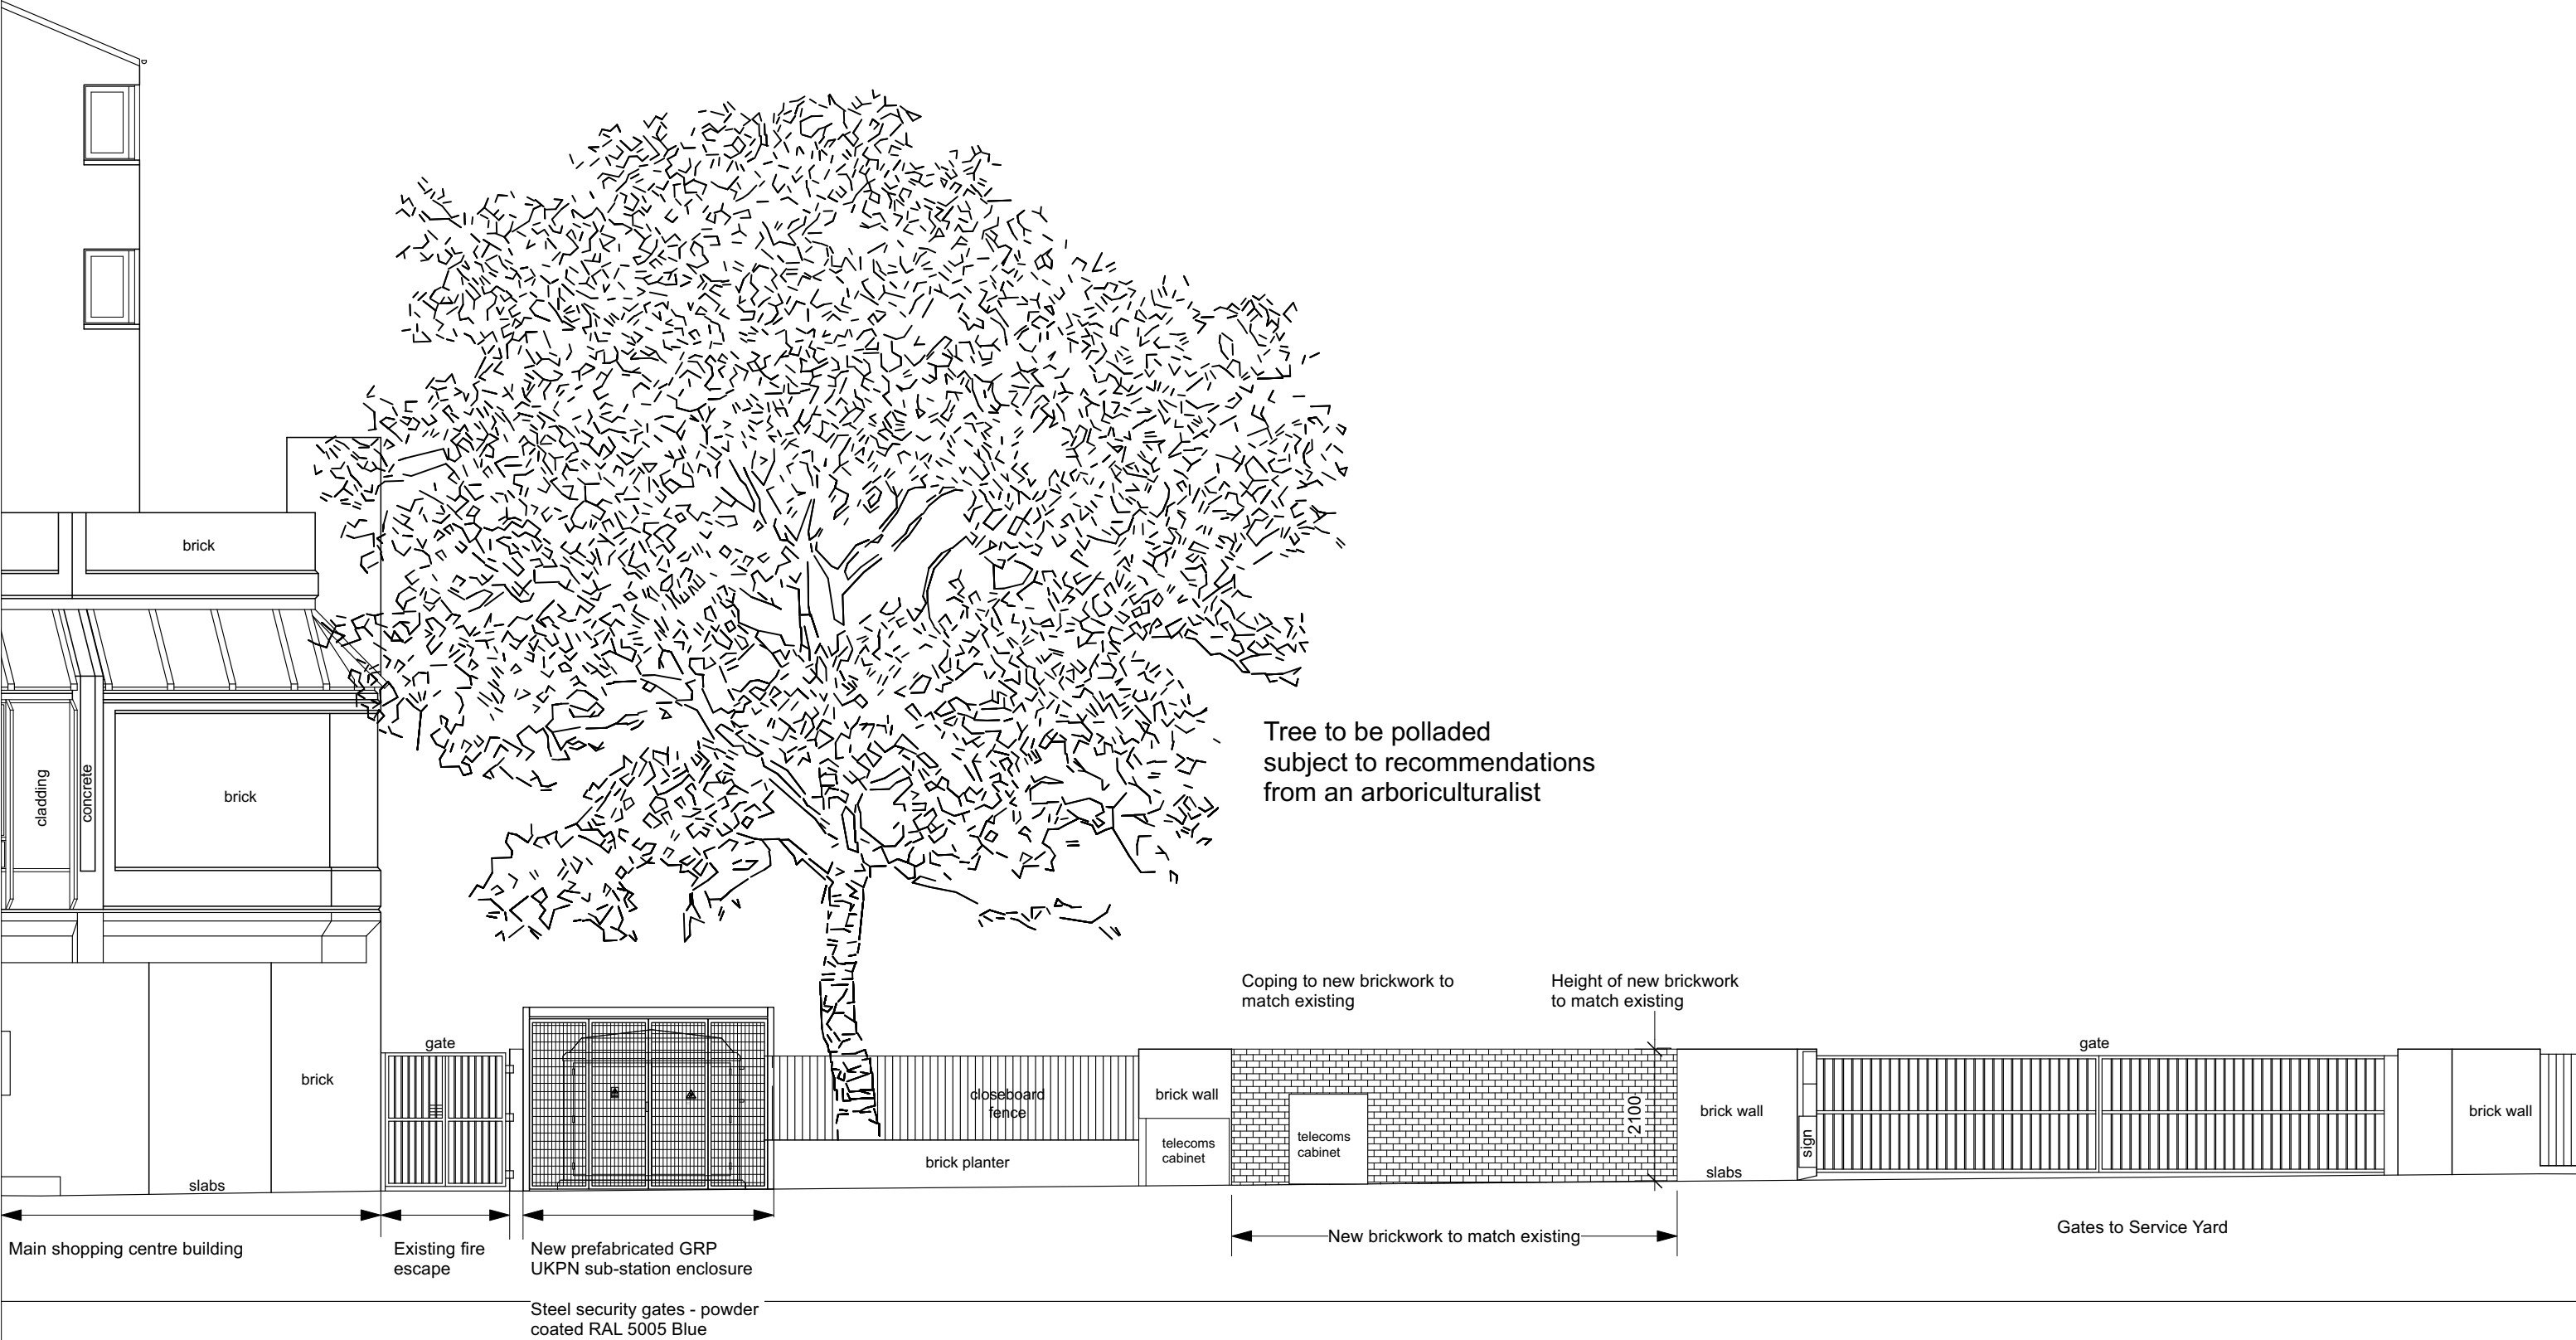

3432F - New Sub-station & Generator .vwx

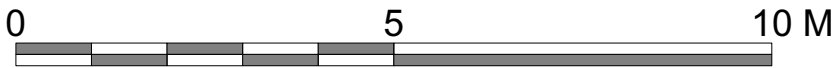

B	mjm	08/11/2022	New brick elevation to Generator enclosure added
A	dg	19.09.22	Drawing updated for purpose of Pre-Tender coordination

HFM
Architecture and
Project Management

© HADDON FEW MONTUSCHI ARCHITECTS LTD.
Do not scale from this drawing. Dimensions to be checked on site. Errors and omissions to be reported to the architect - if in doubt, ask.

CLIENT
Capital & Regional

PROJECT
Community Diagnostic
Centre Phase 2
The Mall, Wood Green

PLANNING

DRAWING TITLE
Proposed Mayes Road Elevation
New Sub-Station

SCALE	PRINT SIZE	PROJECT	
1:100	A3	3432F	
DATE	BY	DRAWING NO	REV
08/11/2022	mjm	P2-A201	B