

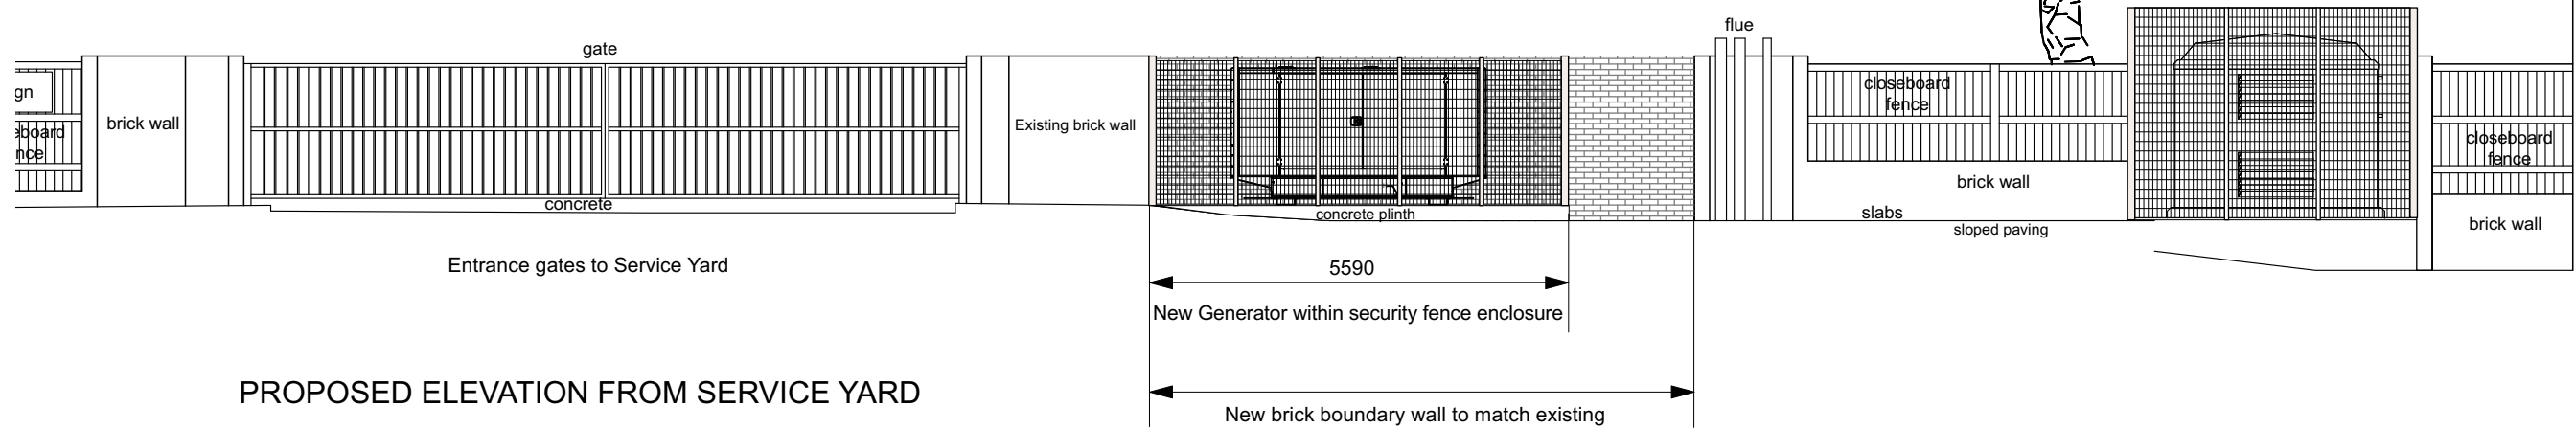


PROPOSED END ELEVATIONS

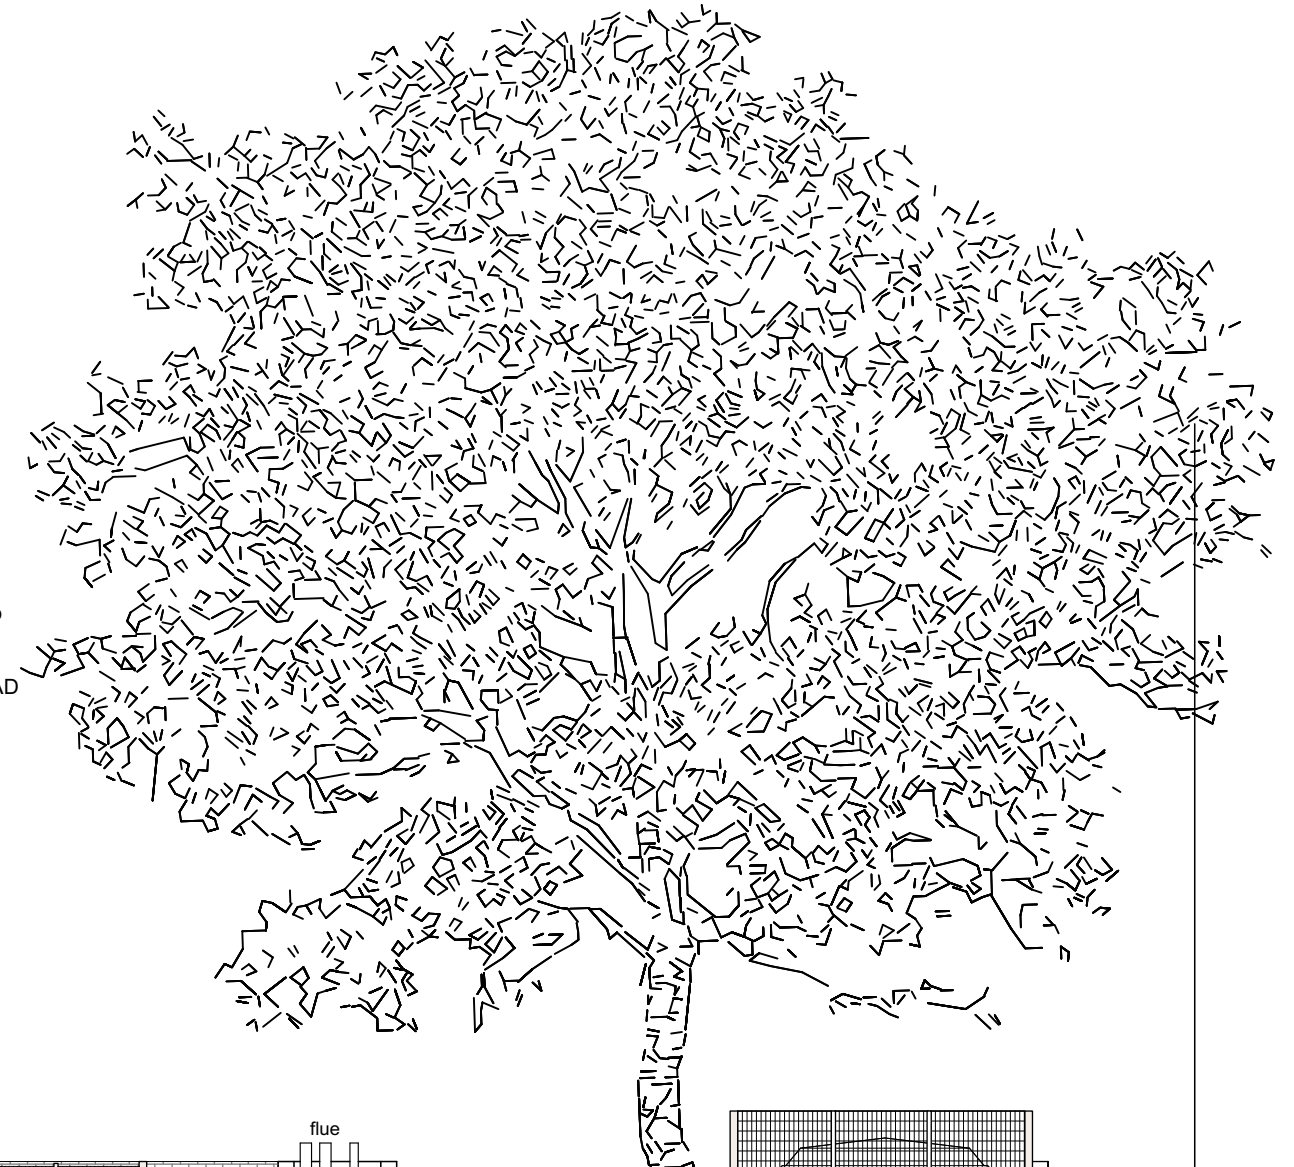

PROPOSED ELEVATION FROM SERVICE YARD

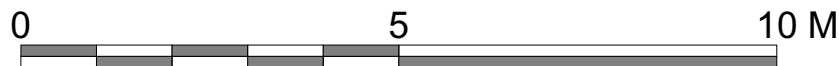

B	dg	01/10/2022	Service yard slope paving shown
A	dg	19.09.22	Drawing updated for purpose of Pre-Tender coordination

HFM
Architecture and
Project Management

© HADDON FEW MONTUSCHI ARCHITECTS LTD.
Do not scale from this drawing. Dimensions to be checked on site. Errors and omissions to be reported to the architect - if in doubt, ask.

CLIENT Capital & Regional	DRAWING TITLE Proposed elevation from Service Yard New generator enclosure			
	PROJECT Community Diagnostic Centre Phase 2 The Mall, Wood Green	SCALE 1:100	PRINT SIZE A3	PROJECT 3432F
		DATE 15.11.22	BY mjm	DRAWING NO P2-A202
				REV B