



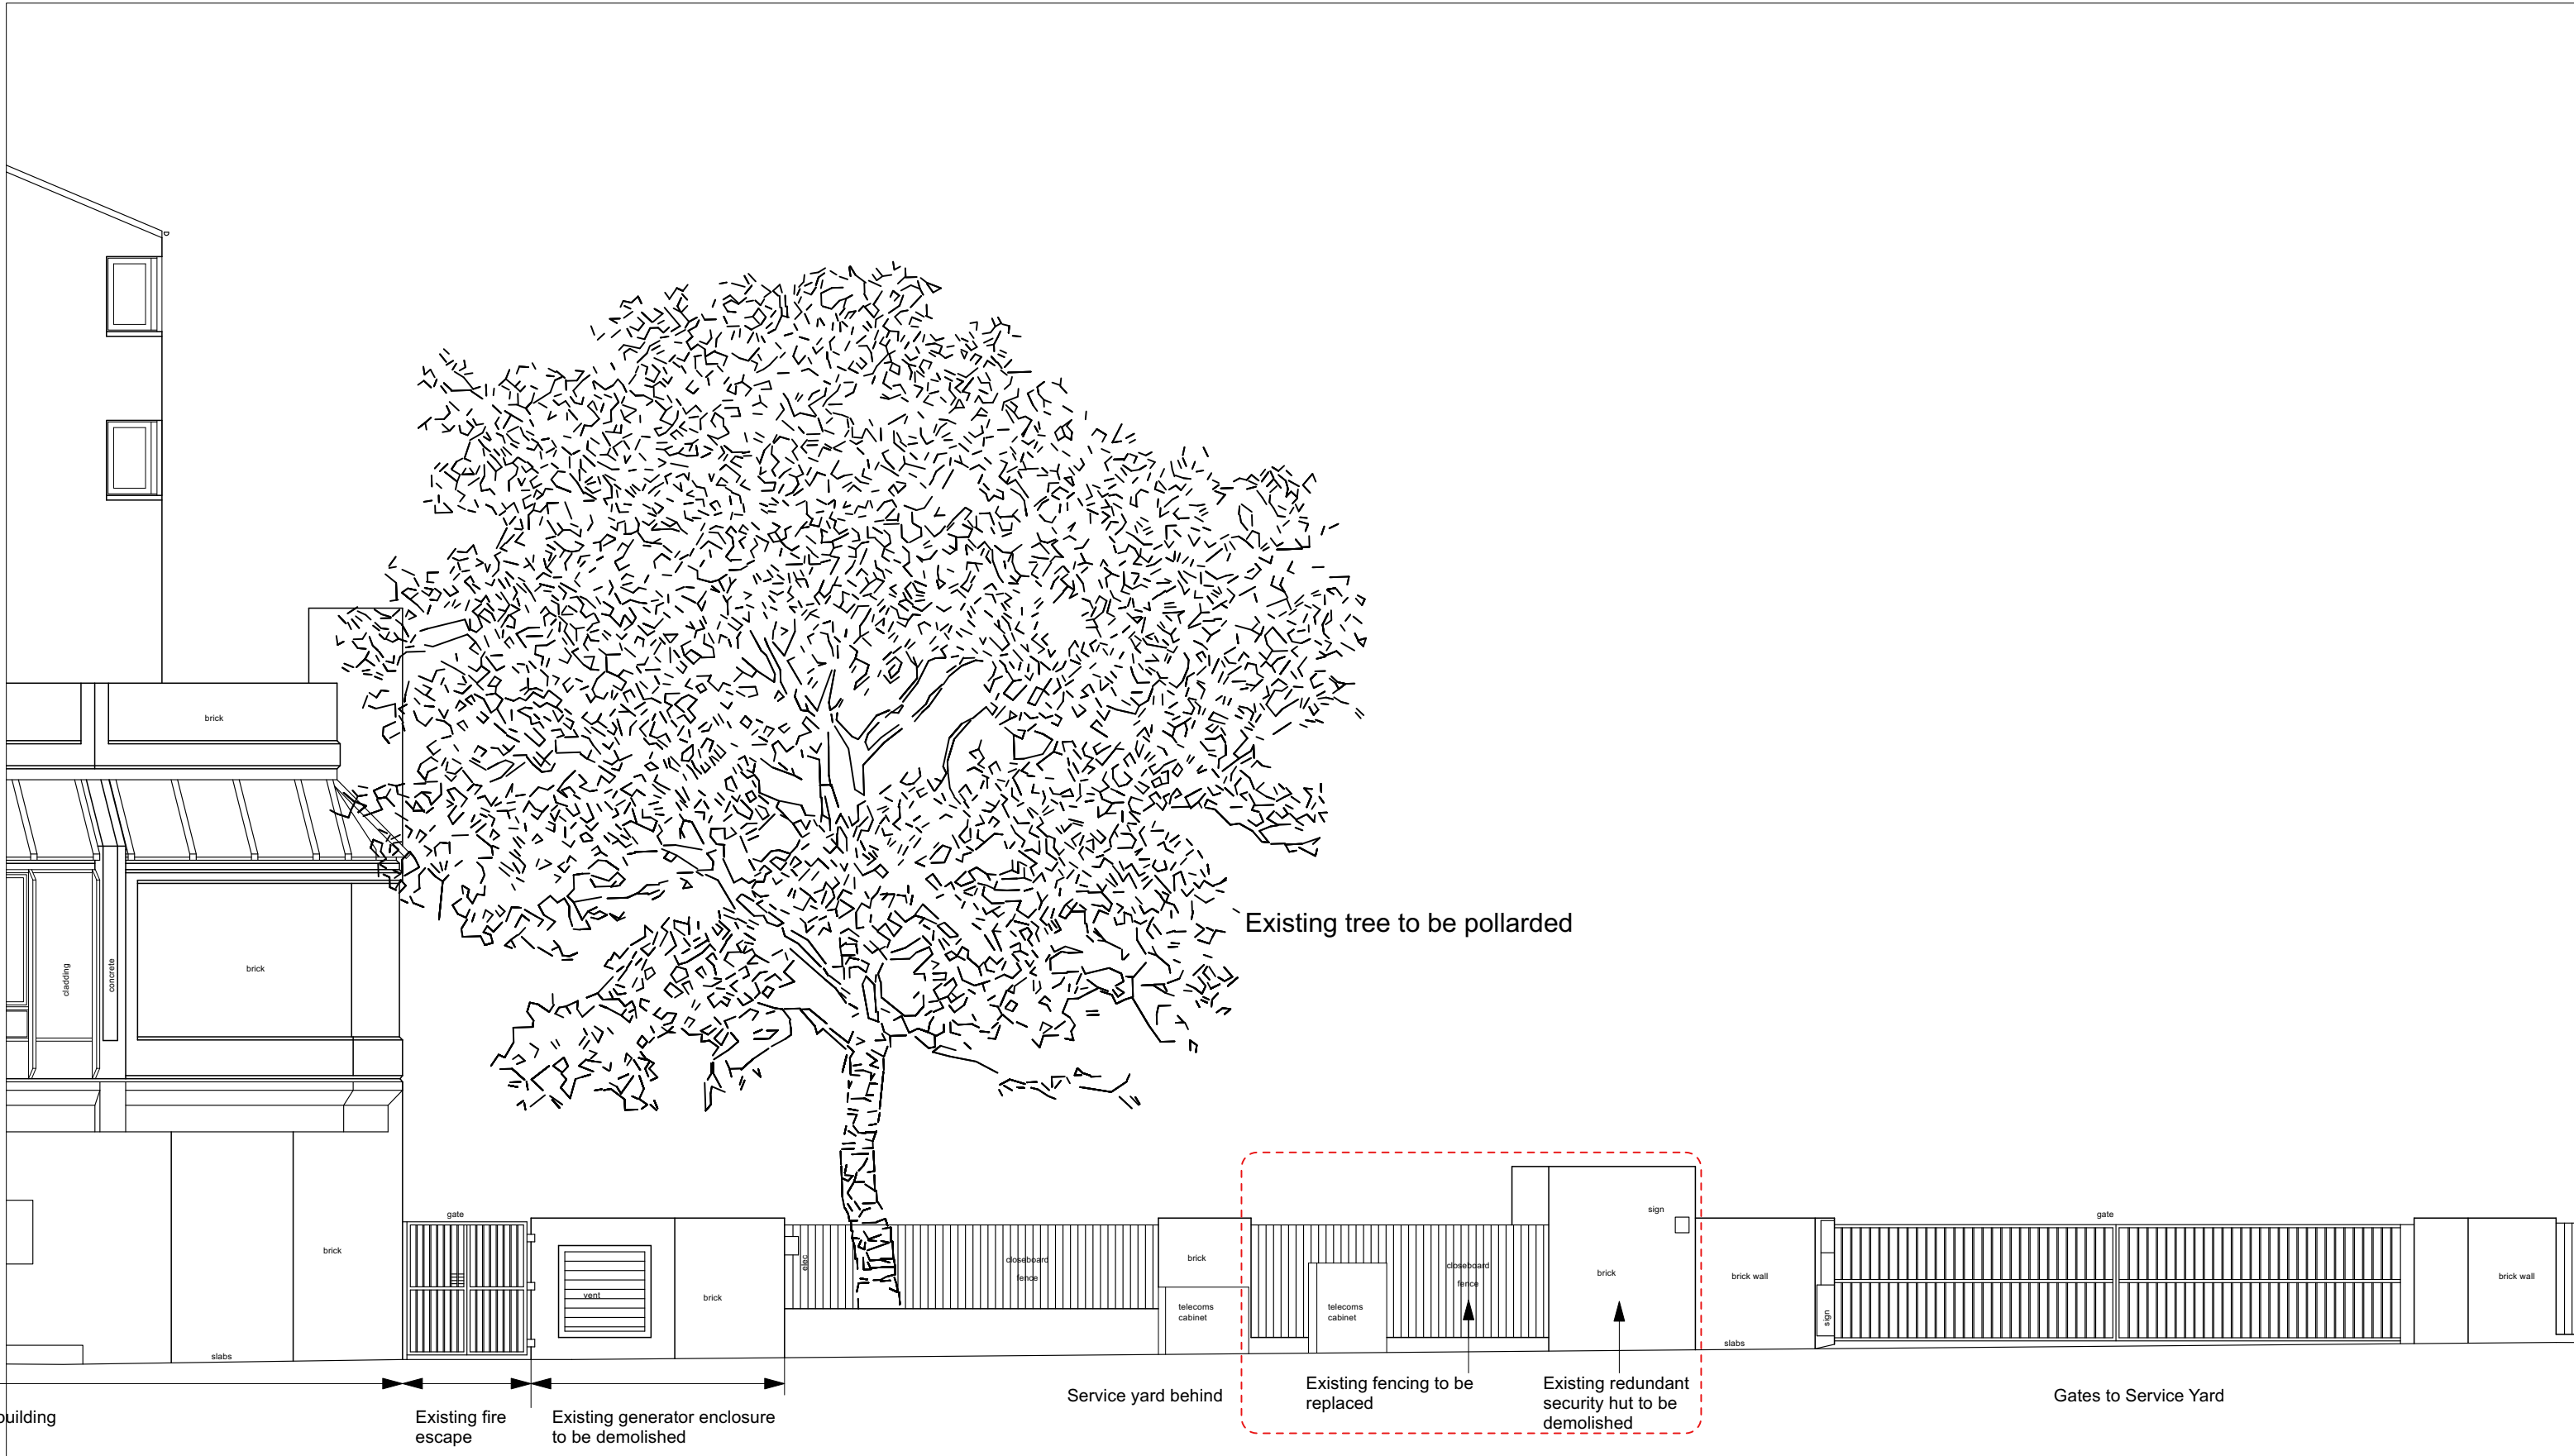

3432F - New Sub-station & Generator .vwx

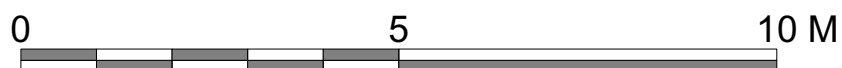

B	dg	08/11/2022	Existing security hut to be demolished
A	dg	19.09.22	Drawing updated for purpose of Pre-Tender coordination

HFM

Architecture and Project Management

© HADDON FEW MONTUSCHI ARCHITECTS LTD.
Do not scale from this drawing. Dimensions to be checked on site. Errors and omissions to be reported to the architect - if in doubt, ask.

CLIENT Capital & Regional	DRAWING TITLE Existing Mayes Road Elevation New generator enclosure			
	SCALE 1:100	PRINT SIZE A3	PROJECT 3432F	
PROJECT Community Diagnostic Centre Phase 2 The Mall, Wood Green	DATE 08/11/2022	BY mjm	DRAWING NO P2-E201	REV B