



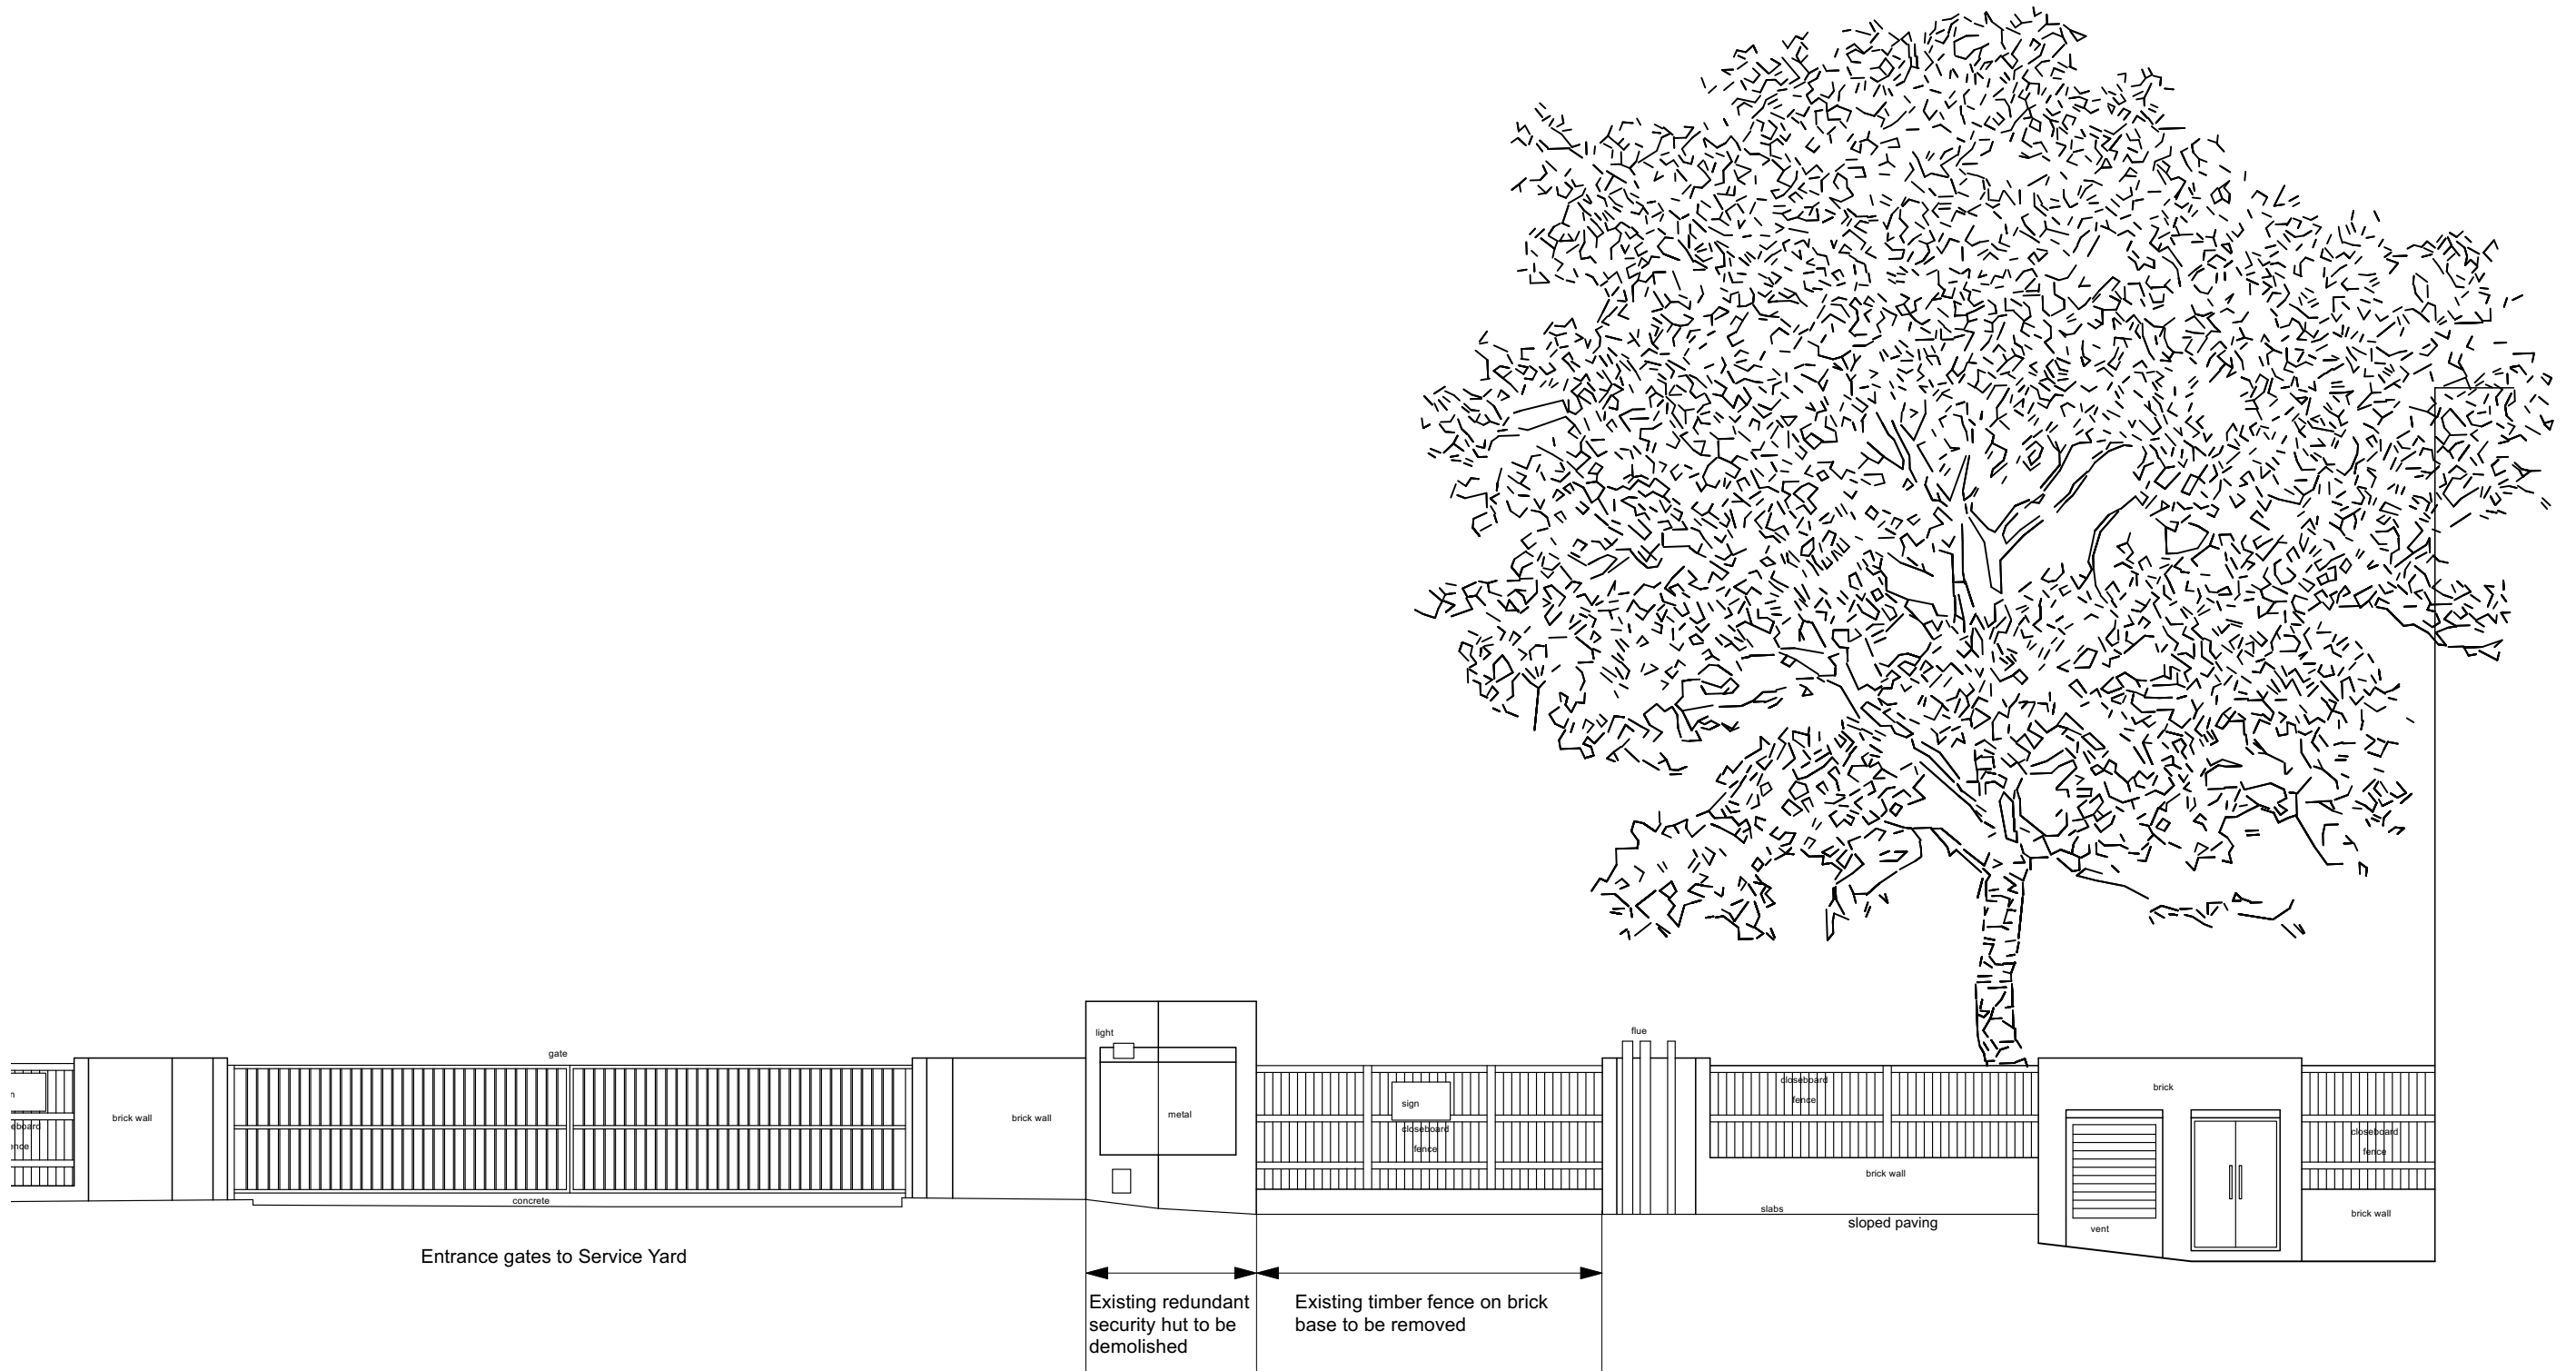

1 Existing elevation from Service Yard
Scale: 1:100

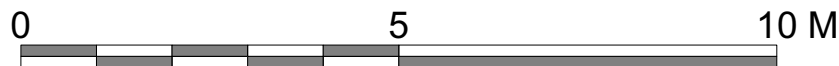

B	dg	01/10/2022	Service yard slope paving shown
A	dg	19.09.22	Drawing updated for purpose of Pre-Tender coordination

HFM
Architecture and
Project Management

© HADDON FEW MONTUSCHI ARCHITECTS LTD.
Do not scale from this drawing. Dimensions to be checked on site. Errors and omissions to be reported to the architect - if in doubt, ask.

CLIENT		DRAWING TITLE			
Capital & Regional		Existing elevations from Service Yard New generator enclosure			
PROJECT		SCALE	PRINT SIZE	PROJECT	
Community Diagnostic Centre Phase 2 The Mall, Wood Green		1:100	A3	3432F	
DATE	BY	DRAWING NO	REV		
15.11.22	mjm	P2-E202	B		