



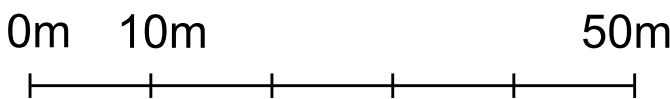

License number 2022 OS 100053143

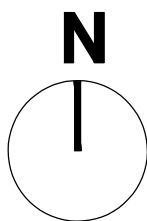

REVISION	DATE	REVISION	DATE	This drawing to be read in conjunction with all other contract documents and specifications and all other consultant drawings. Drawing not to be scaled and all levels and all dimensions to be checked on site by contractor with any discrepancies notified to Architect prior to proceeding with works. No drawings should be reproduced in any form without prior written permission of Emma Tubbs Studio. Copyright and intellectual property of all information shown is reserved by them.	JOB NO 2206	JOB TITLE / CLIENT 33 Thorold Road, London, N22 8YE	DRAWING Location Plan	SCALE 1 : 1250 @ A3	DATE 01.12.22	EMMA TUBBS STUDIO 63a Grove Road, London, N15 5HJ +44 7881581622 studio@emmatubbs.com
					PHASE FOR PLANNING		DRAWING NUMBER ETS 2206_01 100	DRAWN ET	CHECK ET	REV -