



Elevation A-A - Colour

1 : 200

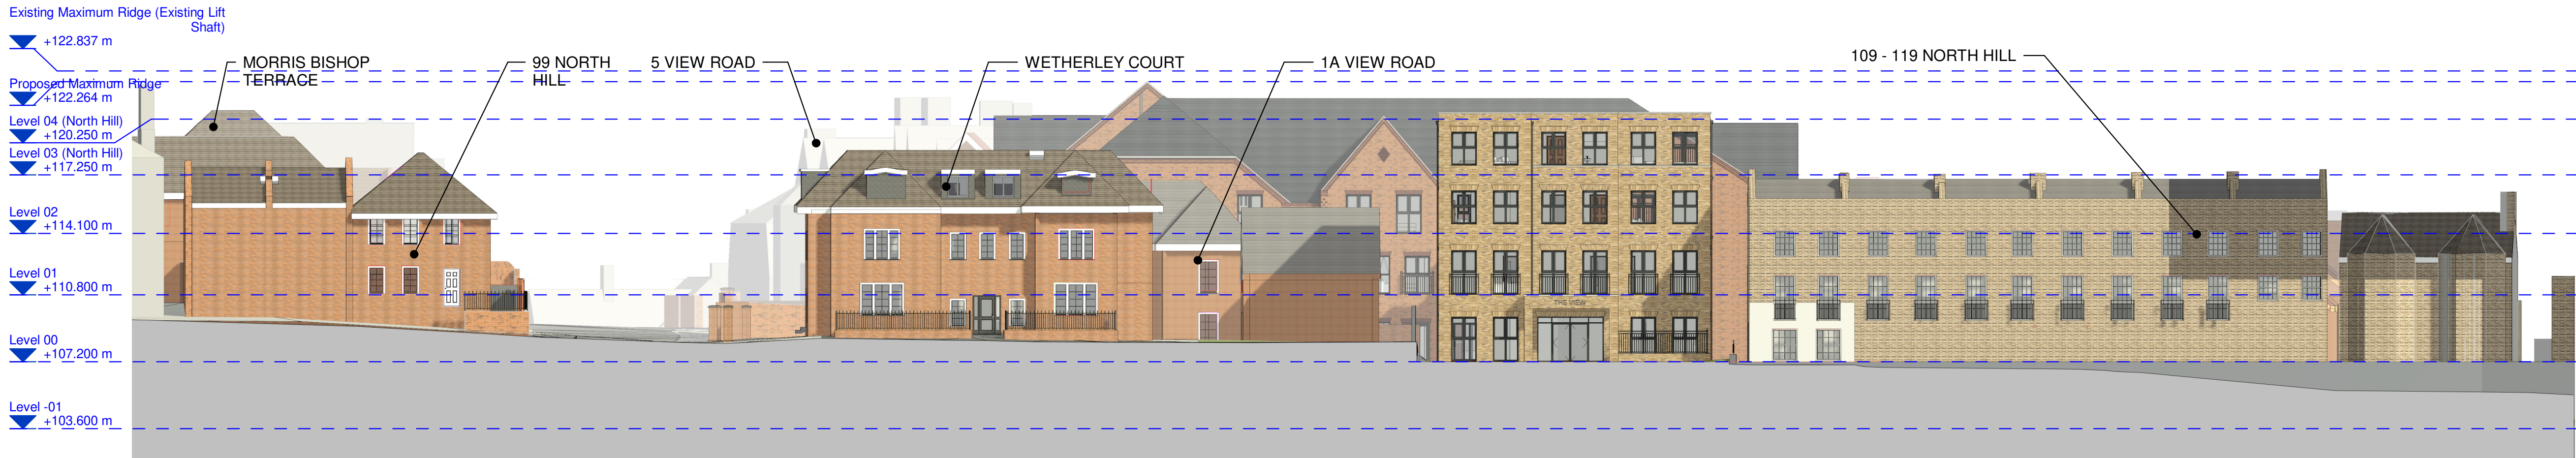

Elevation B-B - Colour

1 : 200

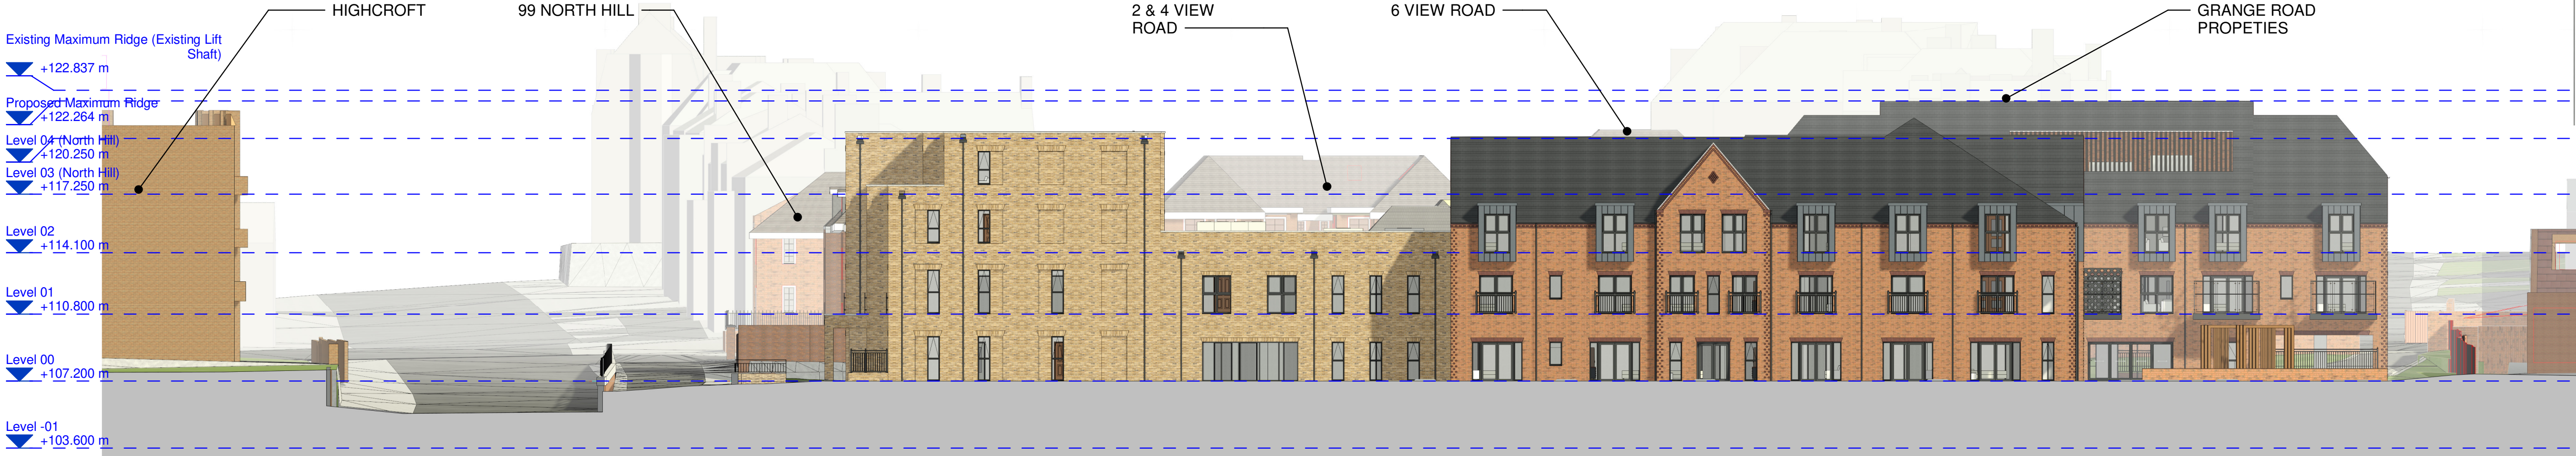


Elevation C-C - Colour

1 : 200




Elevation D-D - Colour

1 : 200

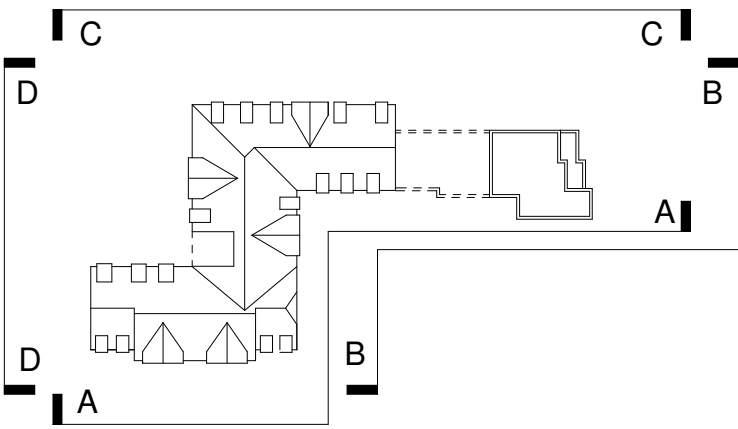

Key Plan - Elevations

1 : 1250

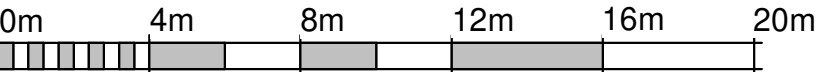

VISUAL SCALE 1:200

DRAWING REVISIONS				
REV	DESCRIPTION	DATE	BY	CHK
A	Brick detailing material changed to a more contrasting dark red brick to suit comments made.	13.12.21	JA	NJ
B	Elevation views amended to include surrounding buildings. Additional detail also added to surrounding buildings.	24.01.22	JA	NJ
C	North Hill frontage amended to indicate just one material. Buff brick type changed to better relate to the listed terraces of 109 - 119 North Hill.	05.05.22	JA	NJ

NOTES
DO NOT SCALE. USE FIGURED DIMENSIONS ONLY.
ALL DIMENSIONS TO BE VERIFIED ON SITE PRIOR TO THE COMMENCEMENT OF ANY WORK OR THE PRODUCTION OF ANY SHOP DRAWING. ALL DISCREPANCIES TO BE REPORTED TO THE ARCHITECT.
THIS DRAWING IS TO BE READ IN CONJUNCTION WITH ALL RELATED ARCHITECTS AND ENGINEERS DRAWINGS AND ANY OTHER RELEVANT INFORMATION.
THIS DRAWING IS COPYRIGHT © OF DWA ARCHITECTS (LONDON) LTD.



DWA Architects (London) Ltd
Cyclops House
Link Business Park
York
United Kingdom
YO10 3JB
01904 544 400
dwa@dwa-architects.co.uk
www.dwa-architects.co.uk

CLIENT Highgate Care Ltd		
PROJECT New Build Care Home With Well Being and Physiotherapy Centre at: 1 View Road / 103 - 107 North Hill, Highgate N6 4DP		
DRAWING TITLE Proposed Elevations - Indicating Neighbouring Context		
DRAWING STATUS PLANNING		
SCALE 1 : 200 @ A1	DATE 17.08.21	
DRAWN BY JRA	CHECKED BY NMJ	
JOB NO. P2719	DWG NO. 113	REV C