



Elevation A-A

1 : 200



Elevation B-B

1 : 200



Elevation C-C

1 : 200




Elevation D-D

1 : 200




Elevation E-E

1 : 200

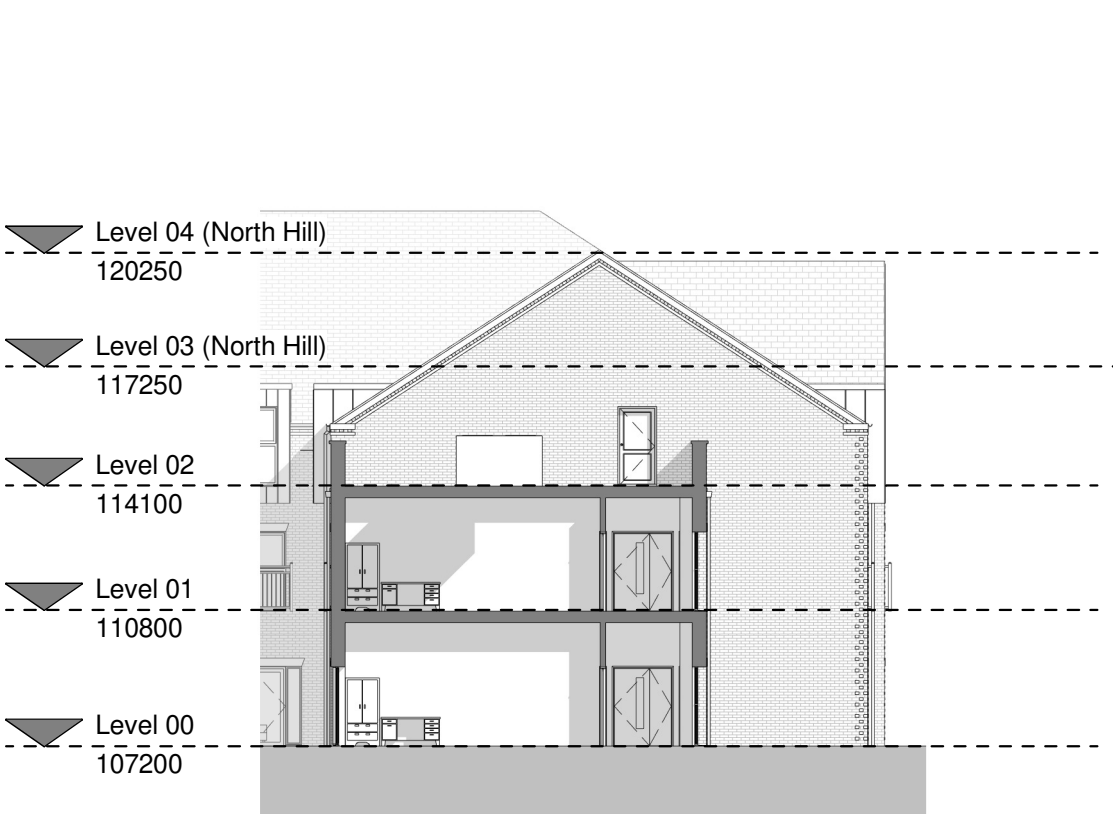


Elevation F-F

1 : 200

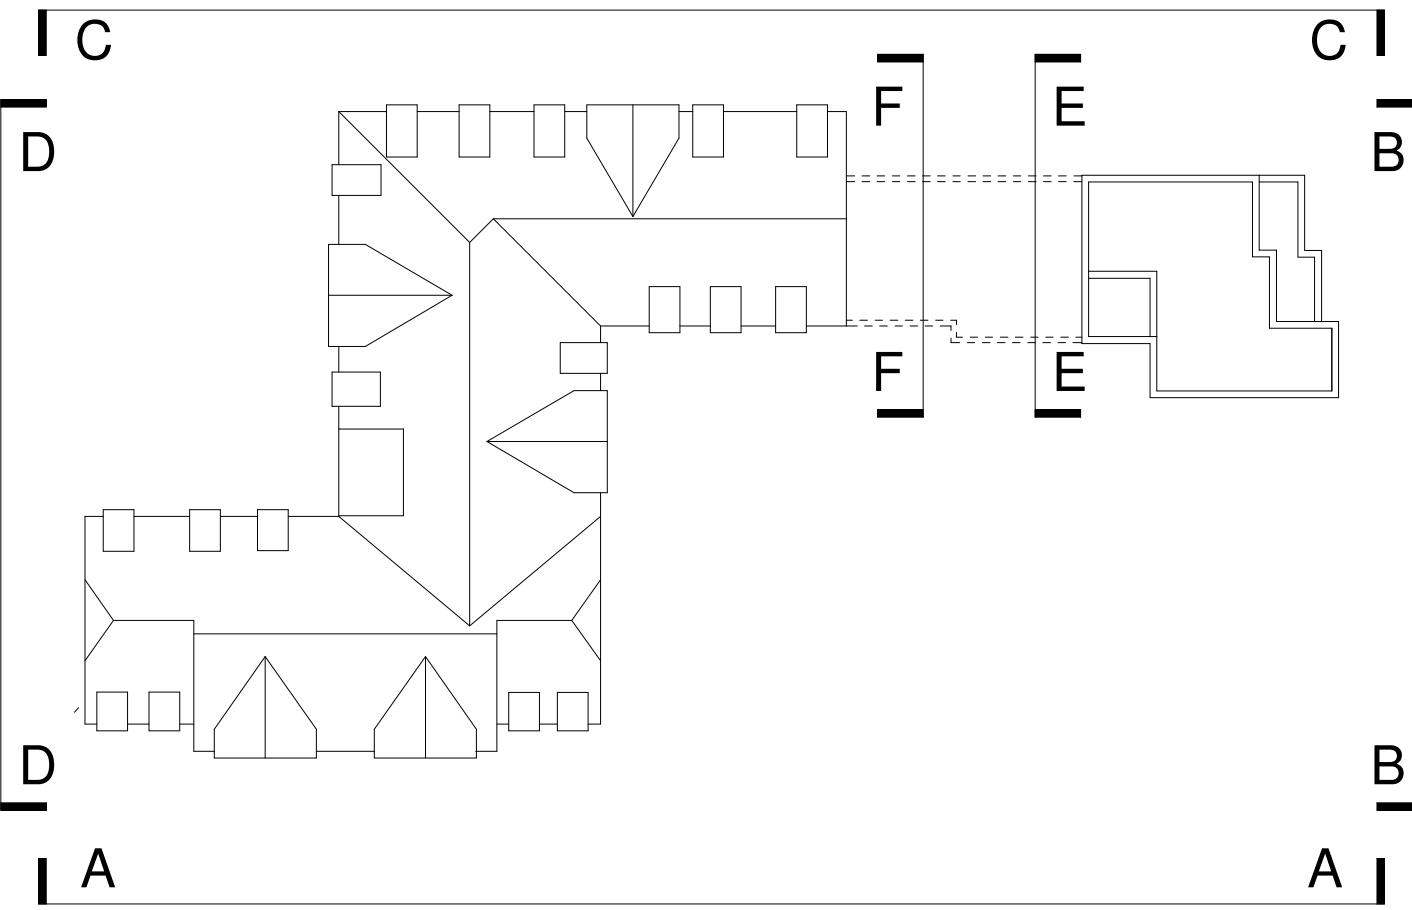

Key Plan

1 : 500

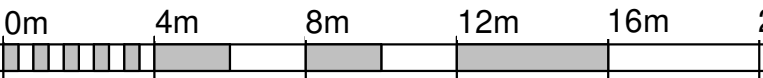

VISUAL SCALE 1:200

MATERIALS SCHEDULE:

- Primary Red Brick - Ibstock Arden Weathered Red Brick
- Brickwork Detailing - Vandersanden, Touraine - Dark Red Contrasting Brick
- Extruded Brick Eaves Detail - Vandersanden, Touraine - Dark Red Contrasting Brick
- Aluminium Double Glazed Windows & Doors, Colour Dark Grey - RAL 7021
- Pitched Roof in Slate, Colour to Match or be Similar as Window & Door Frames
- Glazed Curtain Wall - Aluminium Dark Grey Frames - RAL 7021
- Parapet Copping Stone, Colour Portland.
- Glazed Juliet Balconies
- Building Undercroft With Ramp Leading to Underground Car Park
- North Hill Juliet Balconies, Aluminium, Colour to Match or be Similar as Window & Door Frames
- Gable Brick Detailing - Vandersanden, Touraine - Dark Red Contrasting Brick
- Flat Gauge Arches (North Hill) - Buff Brick - Forterra Belgravia Gault Blend
- Balconies / Terraces - Glazed Balustrading
- Zinc Clad Projecting Windows / Dormers, Colour to Match or be Similar as Window & Door Frames
- Smooth Render with Ashlar Cut Detail, Colour White
- Primary Buff Brick - Forterra Belgravia Gault Blend
- Flat Gauge Arches (View Road) - Dark Red Contrasting Brick - Vandersanden, Touraine

DRAWING REVISIONS				
REV	DESCRIPTION	DATE	BY	CHK
A	Brick detailing material changed to a dark red contrasting brick. Material schedule updated to suit.	13.12.21	JA	NJ

NOTES

DO NOT SCALE. USE FIGURED DIMENSIONS ONLY.

ALL DIMENSIONS TO BE VERIFIED ON SITE PRIOR TO THE COMMENCEMENT OF ANY WORK OR THE PRODUCTION OF ANY SHOP DRAWING. ALL DISCREPANCIES TO BE REPORTED TO THE ARCHITECT.

THIS DRAWING IS TO BE READ IN CONJUNCTION WITH ALL RELATED ARCHITECTS AND ENGINEERS DRAWINGS AND ANY OTHER RELEVANT INFORMATION.

THIS DRAWING IS COPYRIGHT © OF DWA ARCHITECTS (LONDON) LTD.

DWA
ARCHITECTS

DWA Architects (London) Ltd
Cyclops House
Link Business Park
York
United Kingdom
YO10 3JB

01904 544 400
dwa@dwa-architects.co.uk
www.dwa-architects.co.uk

CLIENT
Highgate Care Ltd

PROJECT
New Build Care Home With Well Being and
Physiotherapy Centre at: 1 View Road / 103 -
107 North Hill, Highgate N6 4DP

DRAWING TITLE
Proposed Elevations

DRAWING STATUS
PLANNING

SCALE
1 : 200 @ A1

DATE
20.08.21

DRAWN BY
JRA

CHECKED BY
NMJ

JOB NO.
P2719

DWG NO.
111

REV
A