



Elevation A-A - Colour - Context & Trees

1 : 200

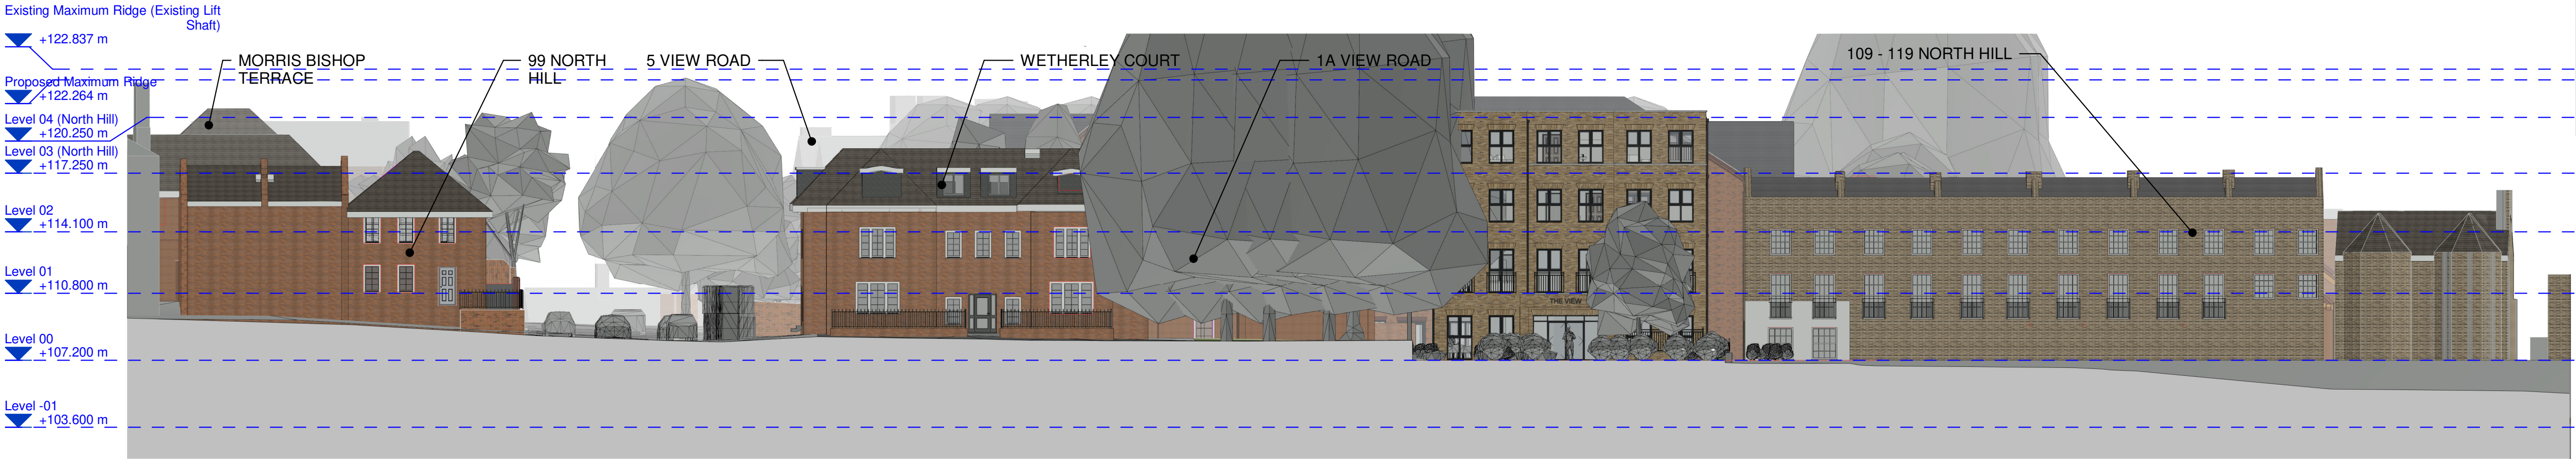


Elevation B-B - Colour - Context & Trees

1 : 200

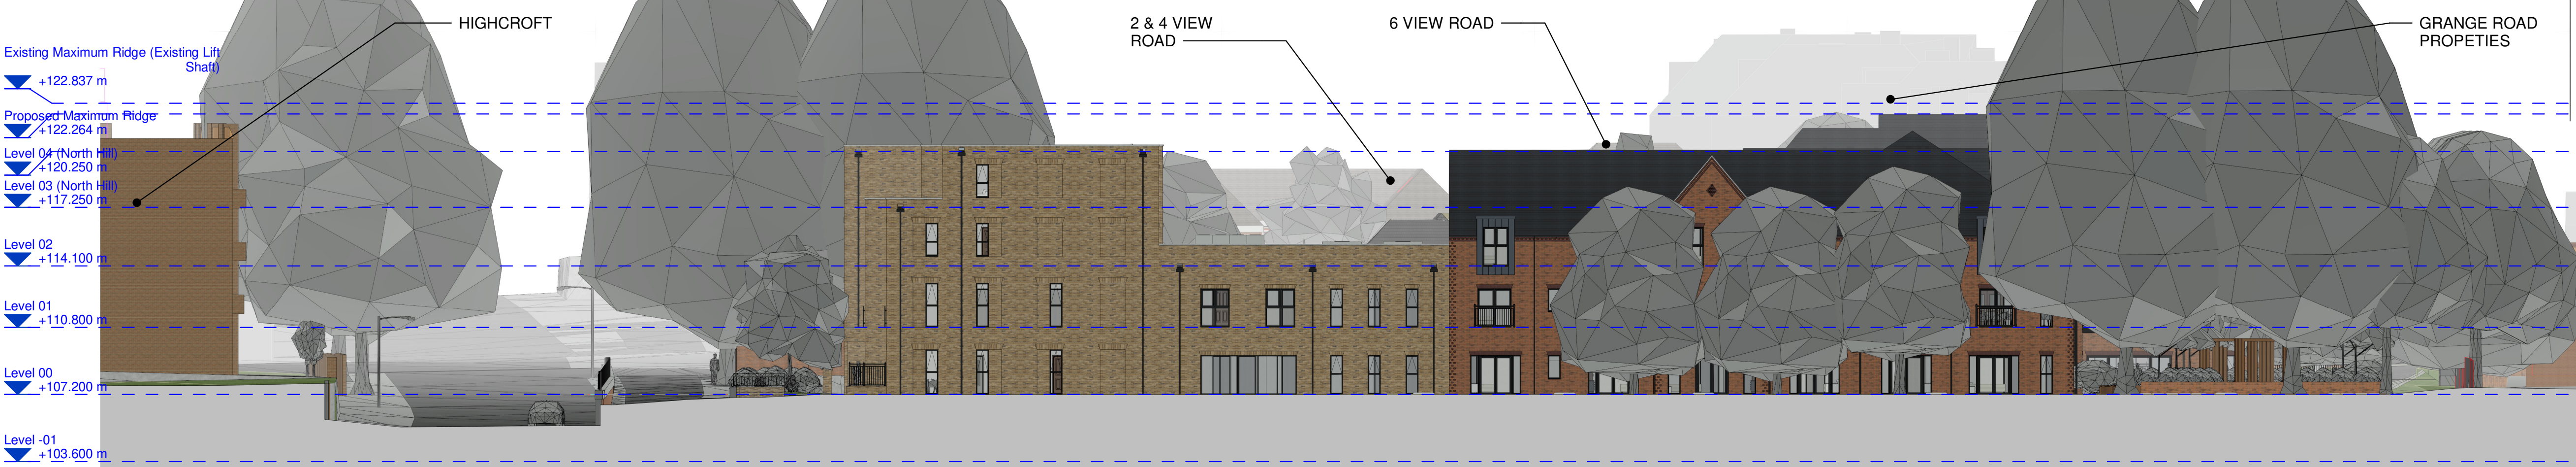


Elevation C-C - Colour - Context & Trees

1 : 200

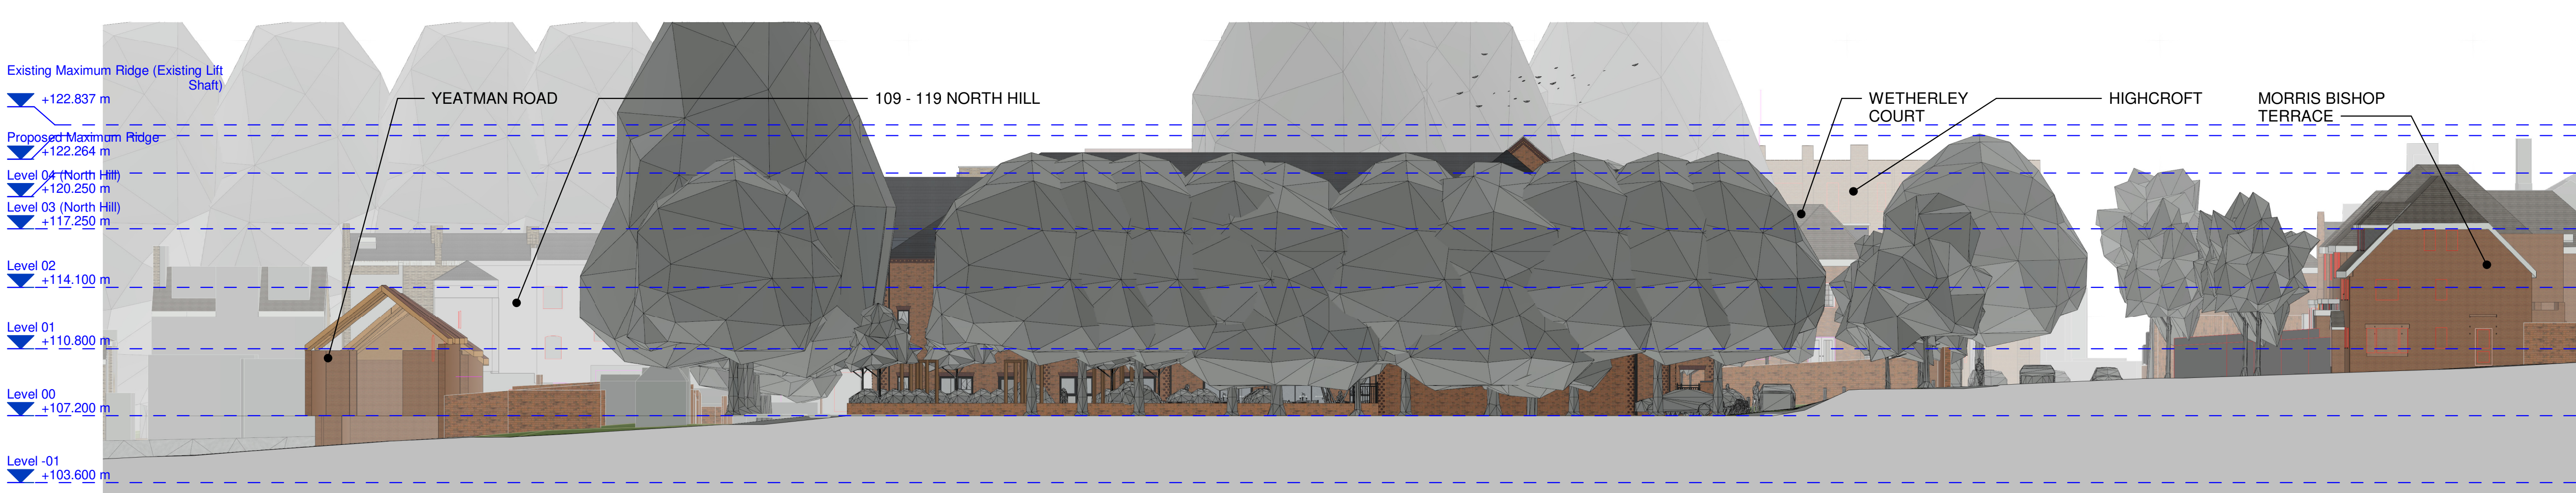

Elevation D-D - Colour - Context & Trees


1 : 200

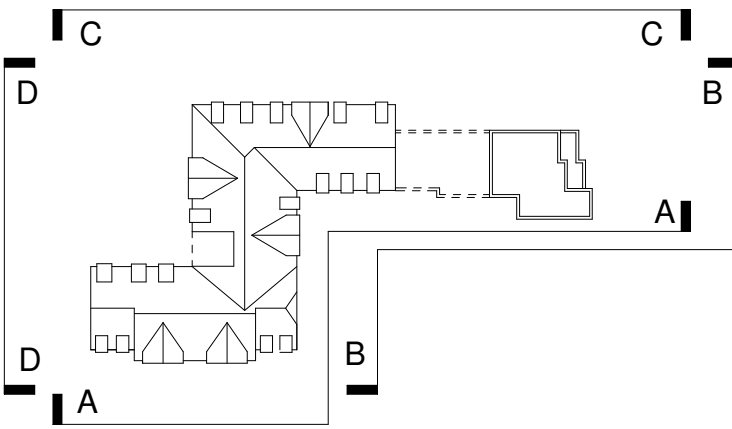

Key Plan - Elevations

1 : 1250

NOTE: Trees indicated on this drawing are for illustrative purposes only and are not an accurate representation of surrounding trees.

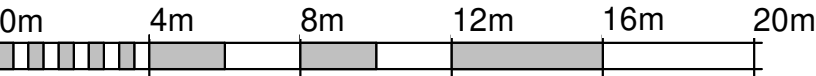

VISUAL SCALE 1:200

DRAWING REVISIONS				
REV	DESCRIPTION	DATE	BY	CHK
A	North Hill frontage amended to indicate just one material. Buff brick type changed to better relate to the listed terraces of 109 - 119 North Hill.	05.05.22	JA	NJ

NOTES
DO NOT SCALE. USE FIGURED DIMENSIONS ONLY.
ALL DIMENSIONS TO BE VERIFIED ON SITE PRIOR TO THE COMMENCEMENT OF ANY WORK OR THE PRODUCTION OF ANY SHOP DRAWING. ALL DISCREPANCIES TO BE REPORTED TO THE ARCHITECT.
THIS DRAWING IS TO BE READ IN CONJUNCTION WITH ALL RELATED ARCHITECTS AND ENGINEERS DRAWINGS AND ANY OTHER RELEVANT INFORMATION.
THIS DRAWING IS COPYRIGHT © OF DWA ARCHITECTS (LONDON) LTD.



DWA Architects (London) Ltd
Cyclops House
Link Business Park
York
United Kingdom
YO10 3JB
01904 544 400
dwa@dwa-architects.co.uk
www.dwa-architects.co.uk

CLIENT
Highgate Care Ltd

PROJECT
New Build Care Home With Well Being and Physiotherapy Centre at: 1 View Road / 103 - 107 North Hill, Highgate N6 4DP

DRAWING TITLE
Proposed Elevations - Indicating Neighbouring Context & Trees

DRAWING STATUS
PLANNING

SCALE	DATE
	24.01.22

DRAWN BY	CHECKED BY
JA	NJ

JOB NO.	DWG NO.	REV
P2719	115	A