



Elevation A-A - Colour - Existing Building Elevation

1 : 200

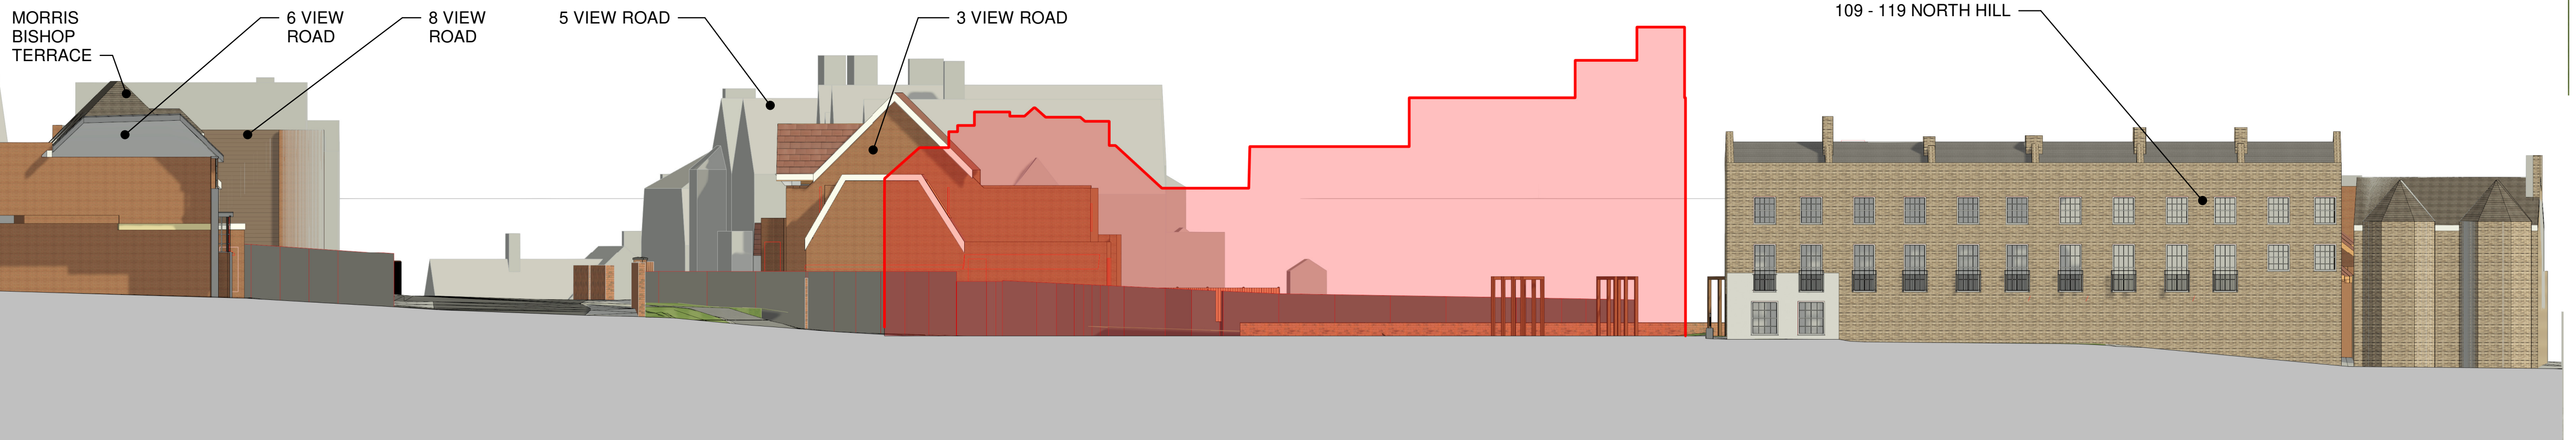


Elevation B-B - Colour - Existing Building Elevations

1 : 200

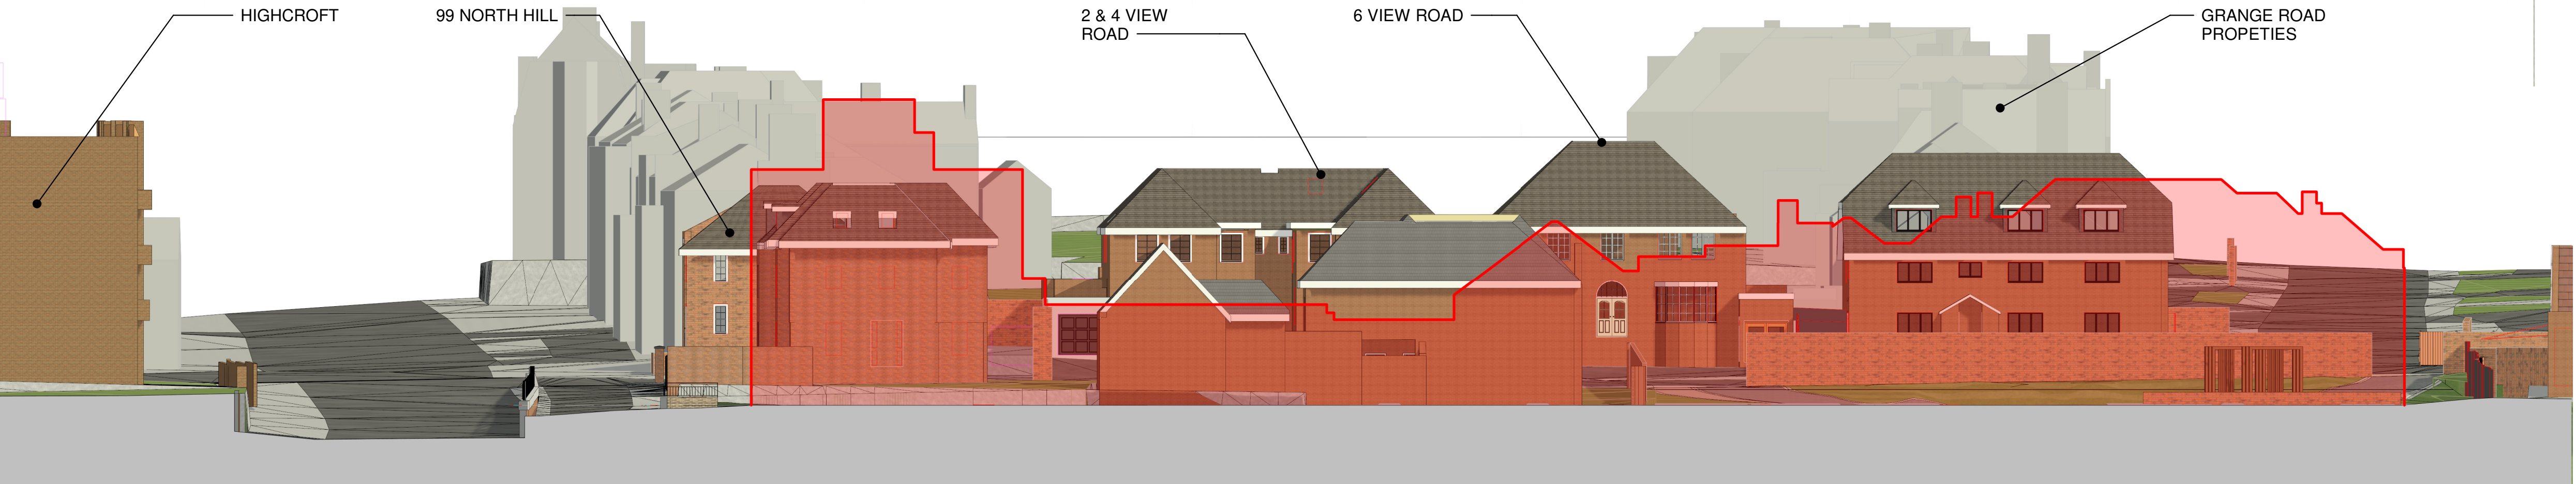

Elevation C-C - Colour - Existing Building Elevation

1 : 200

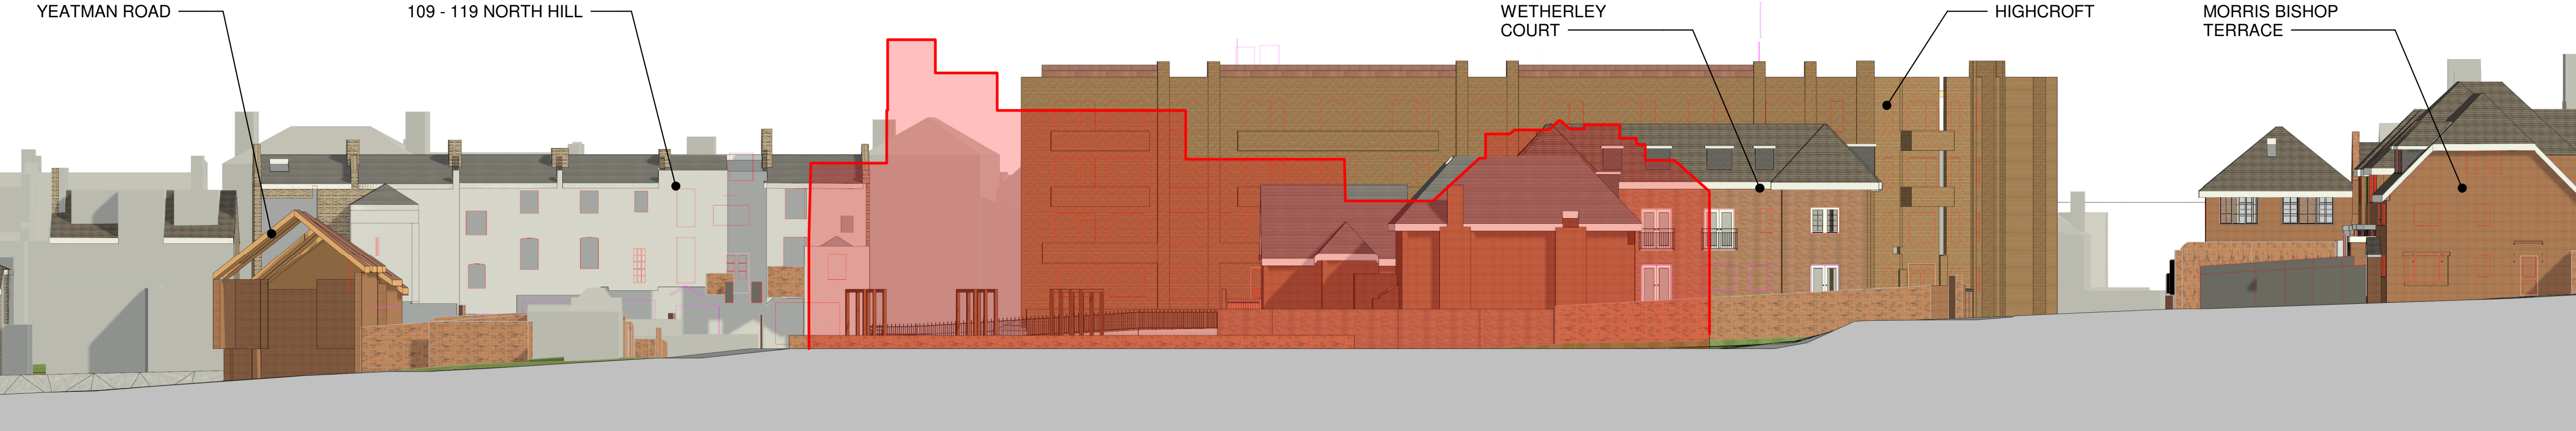

Elevation D-D - Colour - Existing Building Elevation

1 : 200

KEY:
EXISTING BUILDING



DRAWING REVISIONS				
REV	DESCRIPTION	DATE	BY	CHK

NOTES
DO NOT SCALE. USE FIGURED DIMENSIONS ONLY.
ALL DIMENSIONS TO BE VERIFIED ON SITE PRIOR TO THE COMMENCEMENT OF ANY WORK OR THE PRODUCTION OF ANY SHOP DRAWING. ALL DISCREPANCIES TO BE REPORTED TO THE ARCHITECT.
THIS DRAWING IS TO BE READ IN CONJUNCTION WITH ALL RELATED ARCHITECTS AND ENGINEERS DRAWINGS AND ANY OTHER RELEVANT INFORMATION.
THIS DRAWING IS COPYRIGHT © OF DWA ARCHITECTS (LONDON) LTD.



DWA Architects (London) Ltd
Cyclops House
Link Business Park
York
United Kingdom
YO10 3JB
01904 544 400
dwa@dwa-architects.co.uk
www.dwa-architects.co.uk

CLIENT
Highgate Care Ltd

PROJECT
New Build Care Home With Well Being and
Physiotherapy Centre at: 1 View Road / 103 -
107 North Hill, Highgate N6 4DP

DRAWING TITLE
Existing Elevations - Building Outline

DRAWING STATUS
PLANNING

SCALE 1 : 200 @ A1	DATE 31.01.22
-----------------------	------------------

DRAWN BY JA	CHECKED BY NJ
----------------	------------------

JOB NO. P2719	DWG NO. 116	REV
------------------	----------------	-----