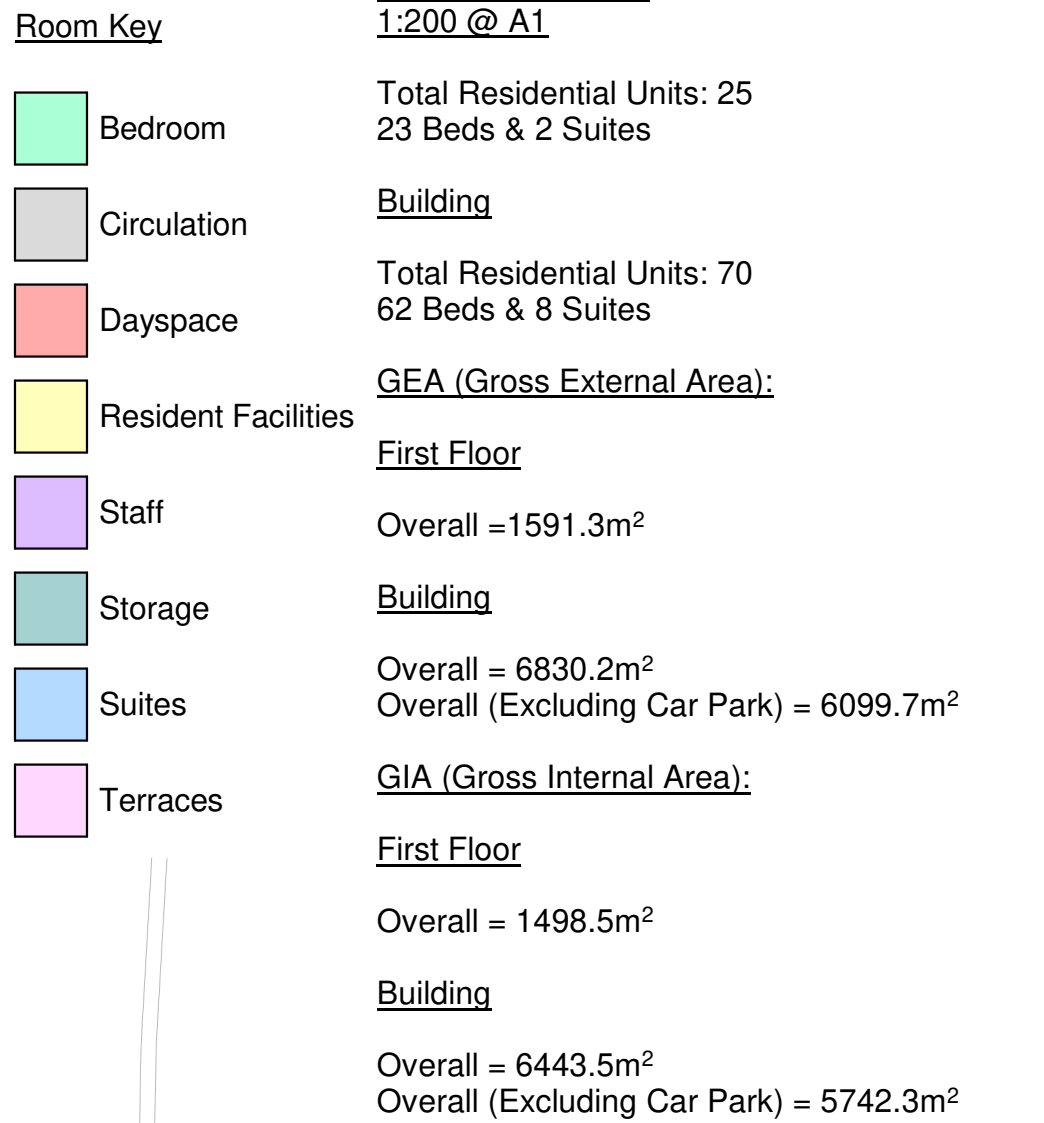


[illegible]

NOTES

DO NOT SCALE, USE FIGURED DIMENSIONS ONLY.

ALL DIMENSIONS TO BE VERIFIED ON SITE PRIOR TO THE COMMENCEMENT OF ANY WORK OR THE PRODUCTION OF ANY SHOP DRAWING. ALL DISCREPANCIES TO BE REPORTED TO THE ARCHITECT.

THIS DRAWING IS TO BE READ IN CONJUNCTION WITH ALL RELATED ARCHITECT'S AND ENGINEER'S DRAWINGS AND ANY OTHER RELEVANT INFORMATION.

THIS DRAWING IS COPYRIGHT © OF DWA ARCHITECTS (LONDON) LTD.



 DWA Architects (London) Ltd
Cyclops House
Link Business Park
York
United Kingdom
YO10 3JB
01904 544 400
dwa@dwa-architects.co.uk
www.dwa-architects.co.uk

CLIENT
Highgate Care Ltd

PROJECT
New Build Care Home With Well Being and
Physiotherapy Centre at: 1 View Road / 103 -
107 North Hill, Highgate N6 4DP

DRAWING TITLE

Proposed First Floor GA Plan

DRAWING STATUS

PLANNING

SCALE 1 : 200 @ A1	DATE 22.07.21	
DRAWN BY JRA	CHECKED BY NMJ	
JOB NO. P2719	DWG NO. 103	REV -