



KEY:


- EXISTING BUILDING
- PROPOSED BUILDING

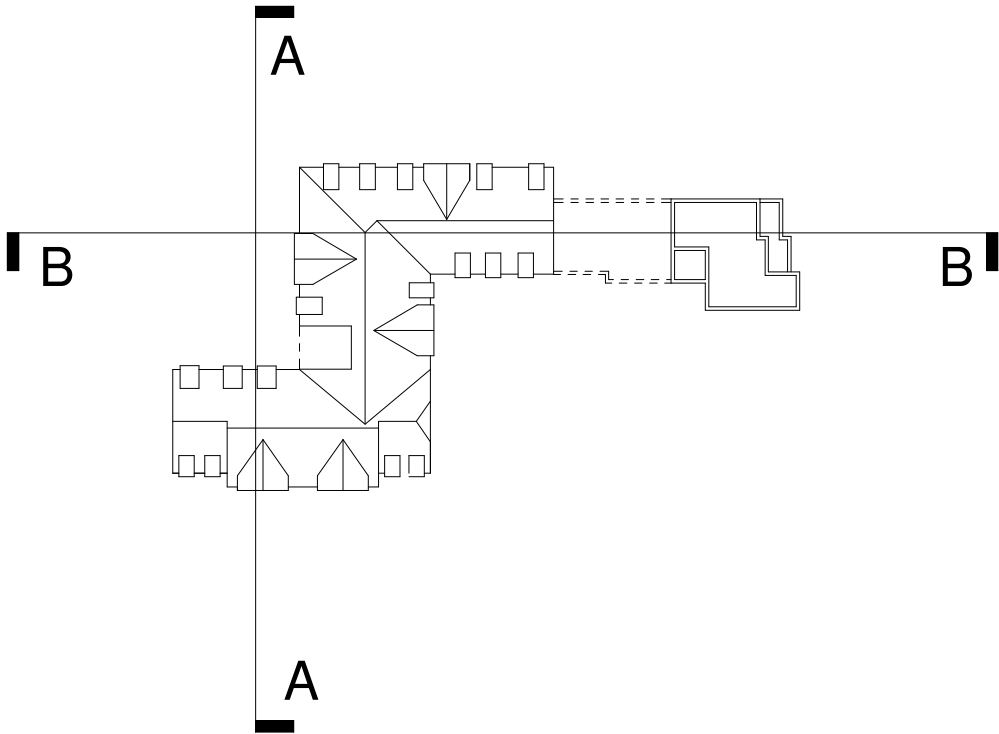

Key Plan - Site Sections
1 : 1000

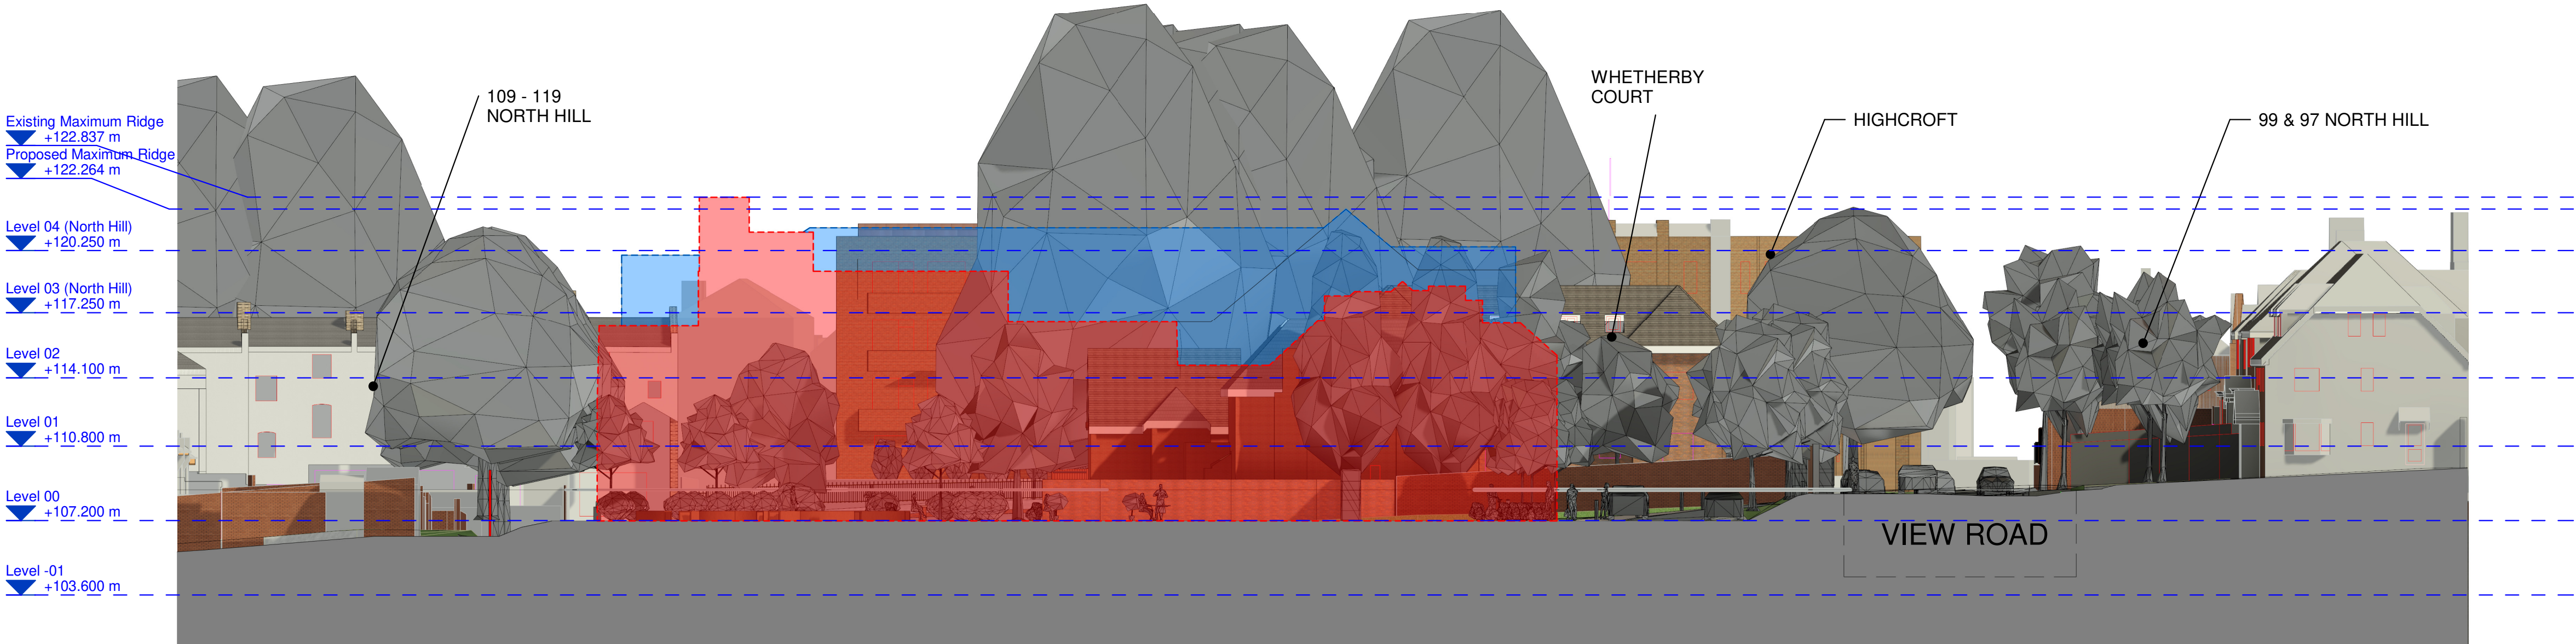

Massing Comparative A-A
1 : 200

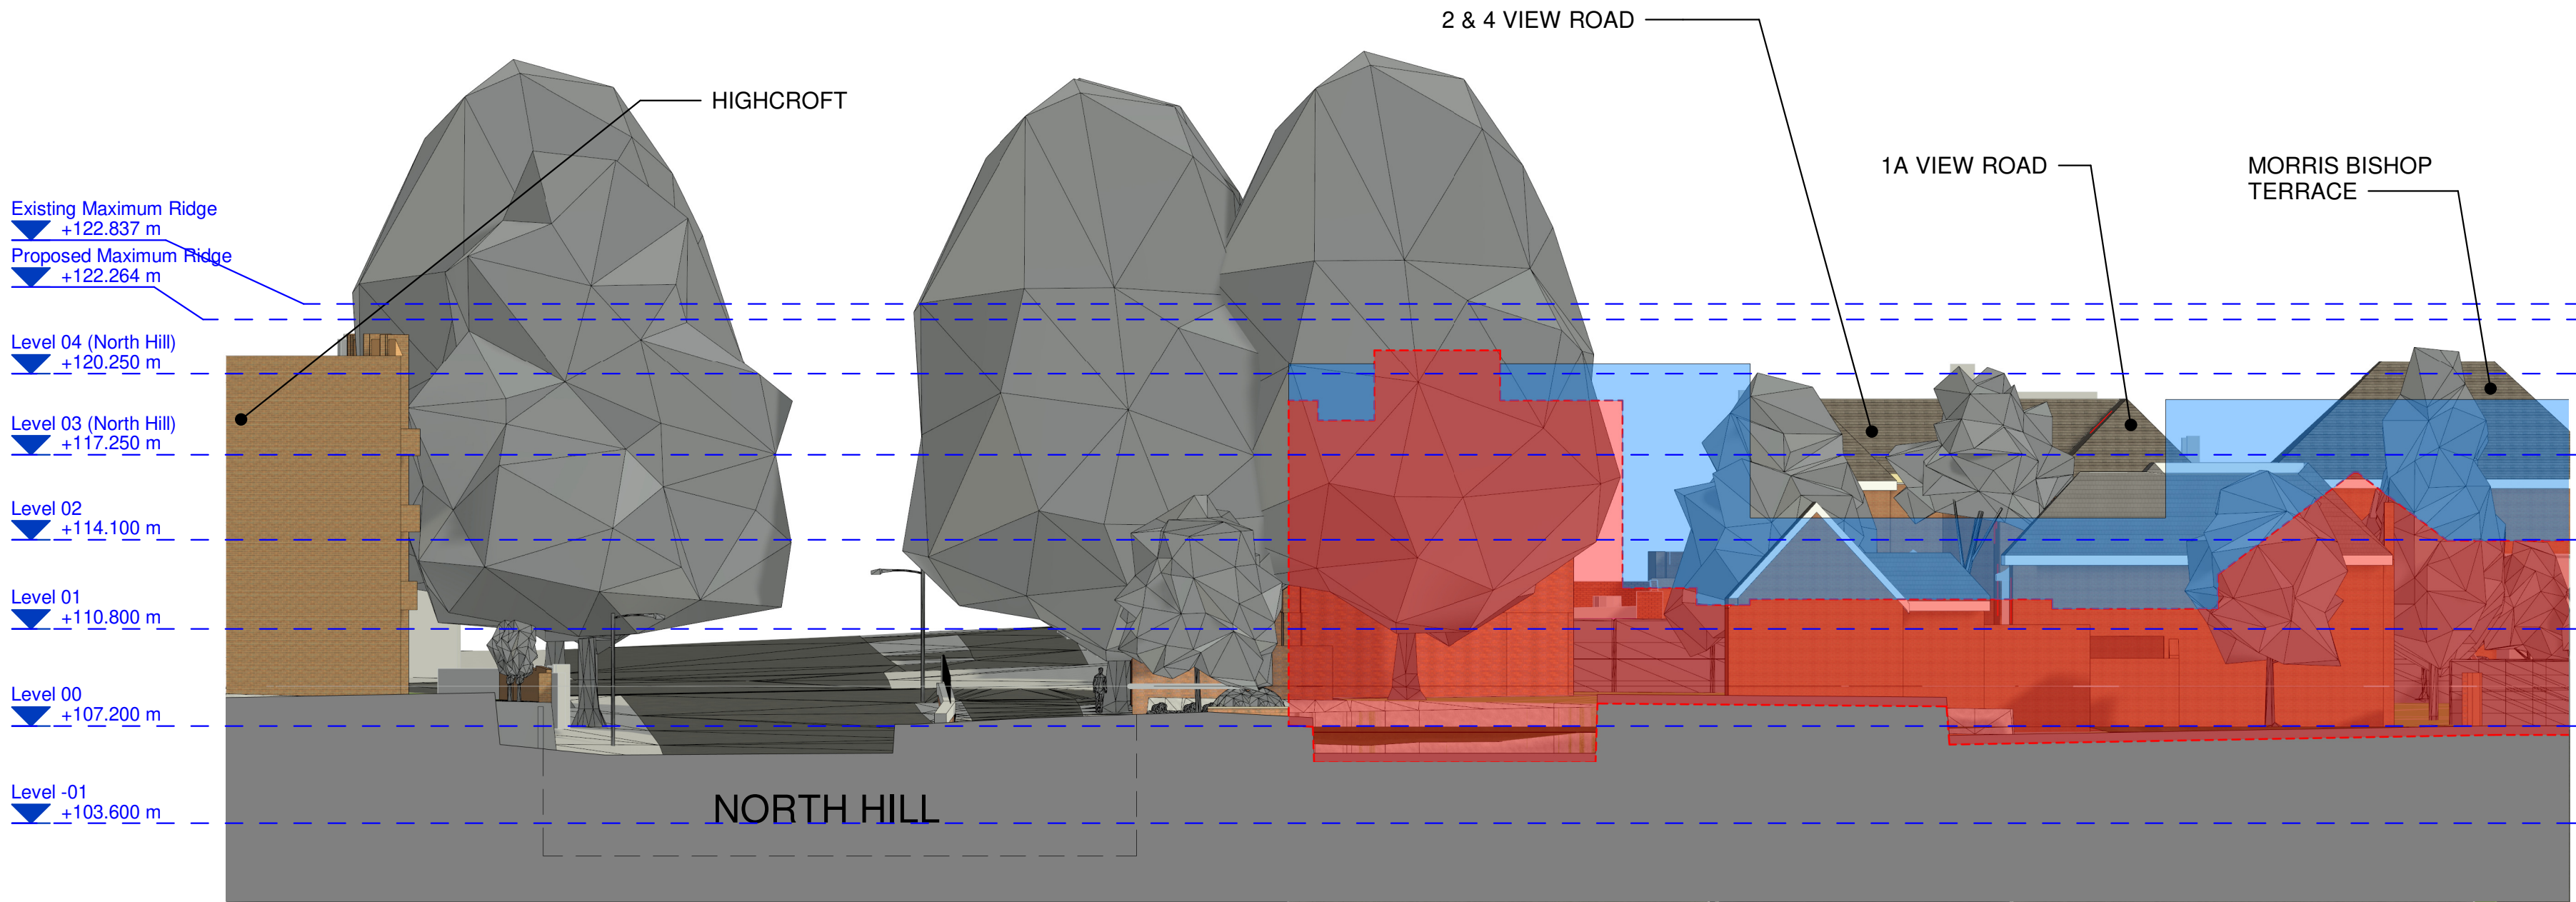

Massing Comparative B-B
1 : 200

DRAWING REVISIONS				
REV	DESCRIPTION	DATE	BY	CHK

NOTES

DO NOT SCALE. USE FIGURED DIMENSIONS ONLY.

ALL DIMENSIONS TO BE VERIFIED ON SITE PRIOR TO THE COMMENCEMENT OF ANY WORK OR THE PRODUCTION OF ANY SHOP DRAWING. ALL DISCREPANCIES TO BE REPORTED TO THE ARCHITECT.

THIS DRAWING IS TO BE READ IN CONJUNCTION WITH ALL RELATED ARCHITECTS AND ENGINEERS DRAWINGS AND ANY OTHER RELEVANT INFORMATION.

THIS DRAWING IS COPYRIGHT © OF DWA ARCHITECTS (LONDON) LTD.



DWA Architects (London) Ltd
Cyclops House
Link Business Park
York
United Kingdom
YO10 3JB

01904 544 400
dwa@dwa-architects.co.uk
www.dwa-architects.co.uk

CLIENT
HIGHGATE CARE Ltd

PROJECT
New Build 70 Bed Nursing and Convalescent
Care Home With Well Being and
Physiotherapy Centre at: 1 View Road /
103-107 North Hill, Highgate

DRAWING TITLE
Existing & Proposed Comparative Massing
Elevation

DRAWING STATUS
PLANNING

SCALE 1 : 200 @ A1	DATE 04/07/21		
DRAWN BY JRA	CHECKED BY NMJ		
JOB NO. P2719	DWG NO. 141	REV	