

Key:

EXISTING BUILDING OUTLINE




Elevation A-A - Colour - Existing Building Outline

1 : 200



Elevation B-B - Colour - Existing Building Outline

1 : 200

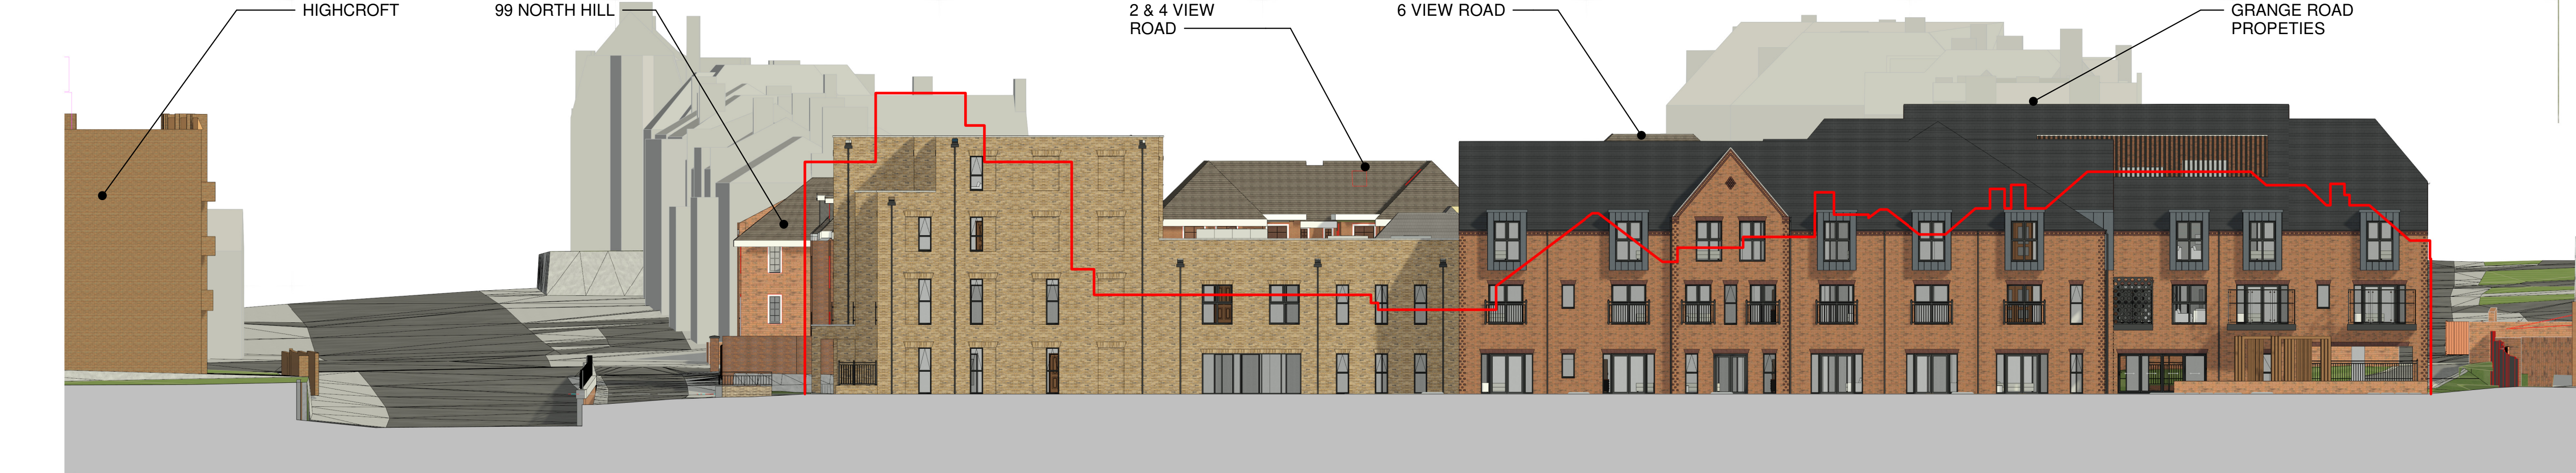


Elevation C-C - Colour - Existing Building Outline

1 : 200




Elevation D-D - Colour - Existing Building Outline

1 : 200

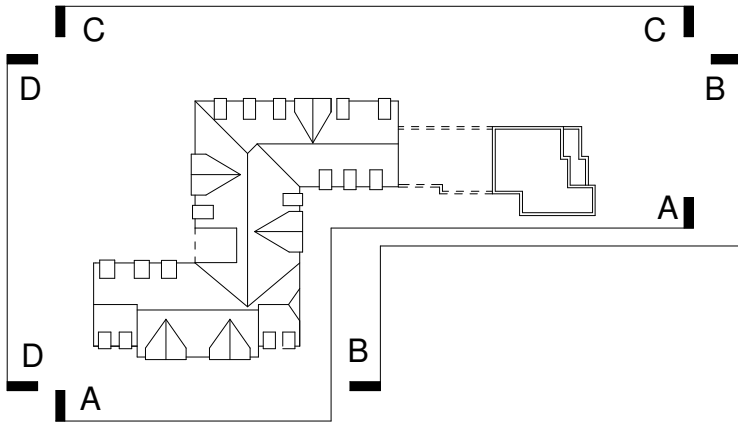

Key Plan - Elevations

1 : 1250

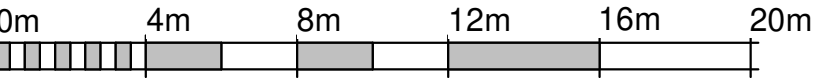

VISUAL SCALE 1:200

DRAWING REVISIONS				
REV	DESCRIPTION	DATE	BY	CHK
A	Brick detailing material changed to a more contrasting dark red brick to suit comments made.	13.12.21	JA	NJ
B	Labels identifying buildings within the surrounding context added to drawing to suit comments.	14.01.22	JA	NJ
C	North Hill frontage amended to indicate just one material. Buff brick type changed to better relate to the listed terraces of 109 - 119 North Hill.	05.05.22	JA	NJ

NOTES

DO NOT SCALE. USE FIGURED DIMENSIONS ONLY.

ALL DIMENSIONS TO BE VERIFIED ON SITE PRIOR TO THE COMMENCEMENT OF ANY WORK OR THE PRODUCTION OF ANY SHOP DRAWING. ALL DISCREPANCIES TO BE REPORTED TO THE ARCHITECT.

THIS DRAWING IS TO BE READ IN CONJUNCTION WITH ALL RELATED ARCHITECTS AND ENGINEERS DRAWINGS AND ANY OTHER RELEVANT INFORMATION.

THIS DRAWING IS COPYRIGHT © OF DWA ARCHITECTS (LONDON) LTD.

DWA
ARCHITECTS

DWA Architects (London) Ltd
Cyclops House
Link Business Park
York
United Kingdom
YO10 3JB

01904 544 400
dwa@dwa-architects.co.uk
www.dwa-architects.co.uk

CLIENT
Highgate Care Ltd

PROJECT
New Build Care Home With Well Being and
Physiotherapy Centre at: 1 View Road / 103 -
107 North Hill, Highgate N6 4DP

DRAWING TITLE
Proposed Sectional Elevations - Colour -
Existing Building Outline

DRAWING STATUS
PLANNING

SCALE 1 : 200 @ A1	DATE 20.08.21		
DRAWN BY JRA	CHECKED BY NMJ		
JOB NO. P2719	DWG NO. 114	REV C	