



Rev.	Amendments
A	Shutter moved to inside 14/12/22

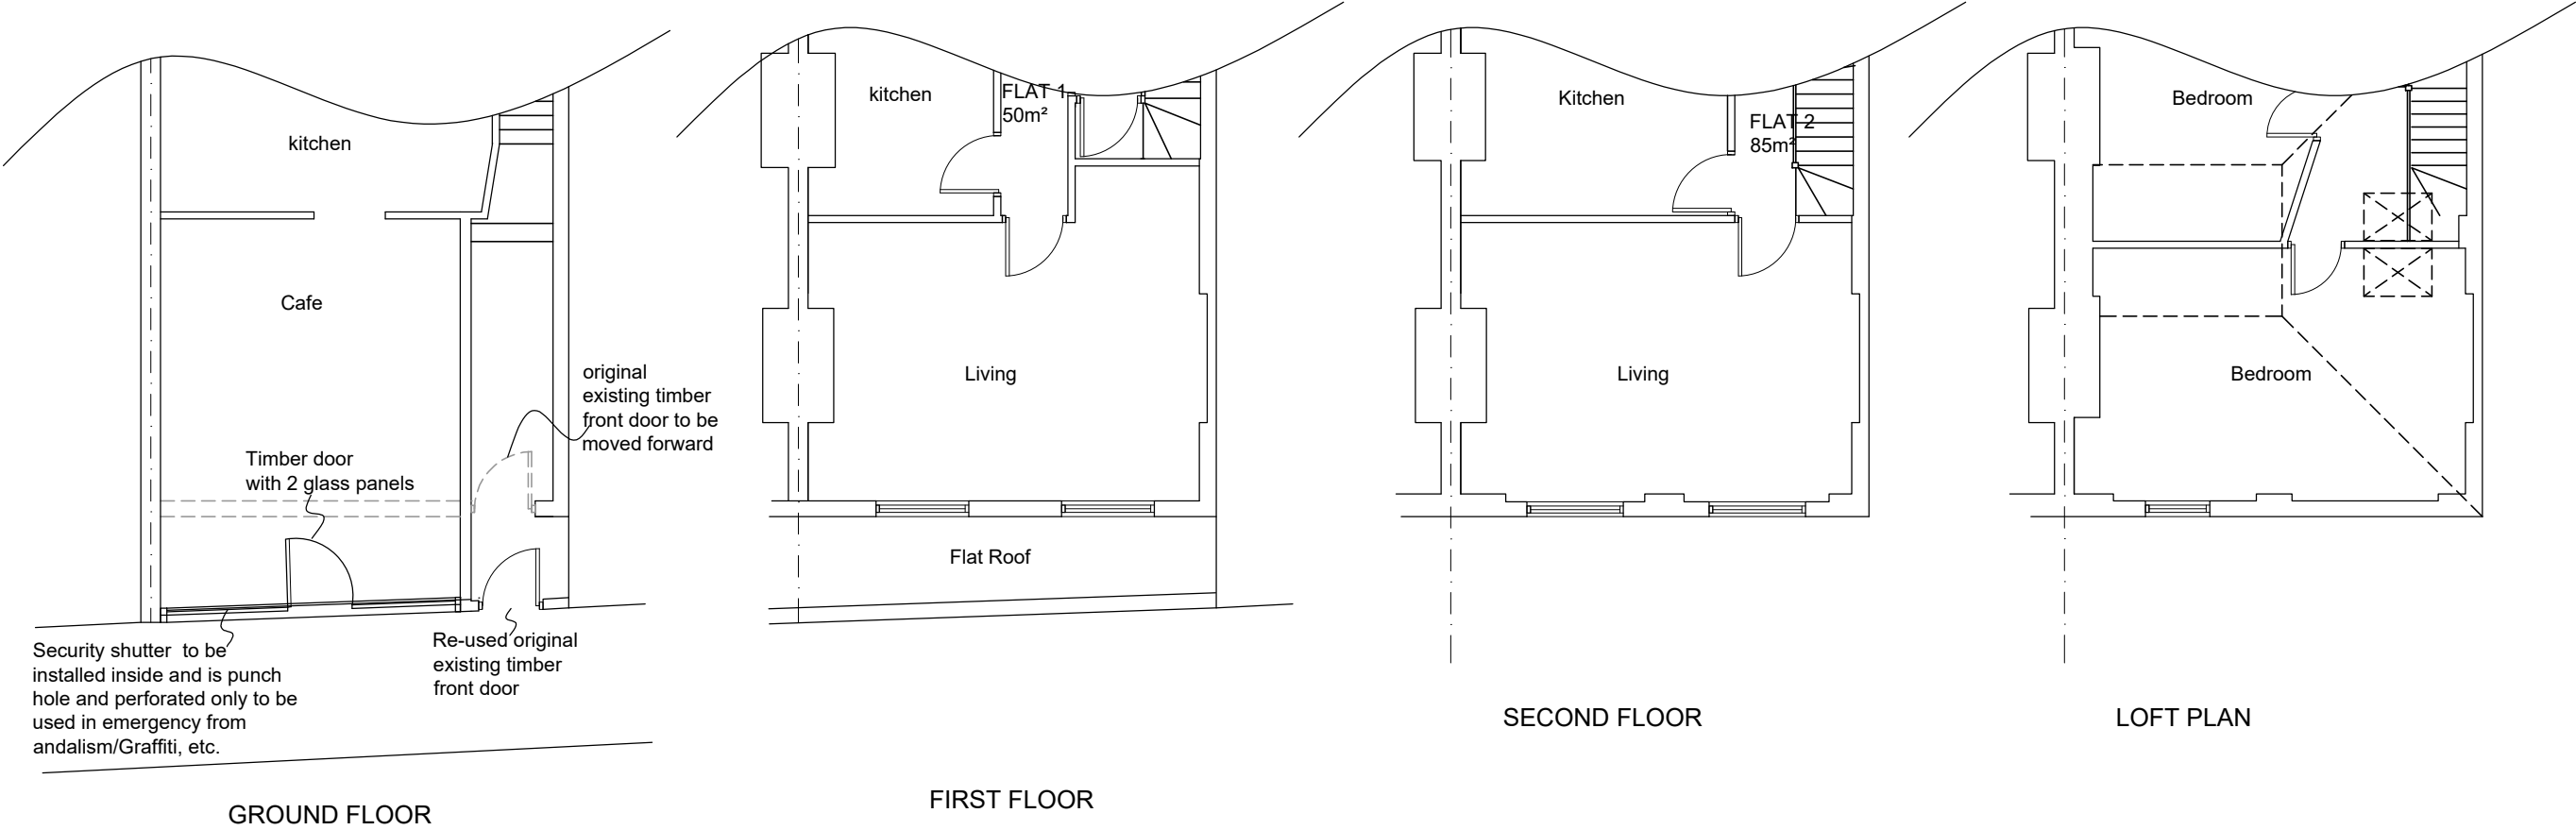

PROPOSED PLANS

373 ARCHWAY ROAD, HIGHGATE, N6 4EJ

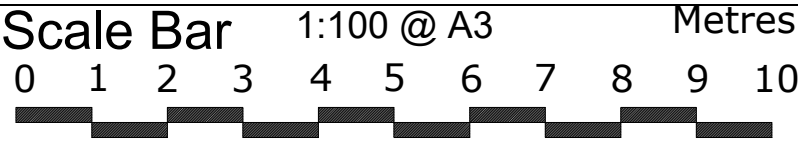

THE GILLETT MACLEOD PARTNERSHIP
Chartered Architects & Town Planning Consultants
1 High Road Old Eastcote Pinner Middlesex HA5 2EW tel. 0208 868 1333

Drg. No. 11/2577/203A
Scale 1:100
Date 21/11/22
Drawn by AK

REVISION
A
(C) drawer