


104 Beresford Road, N8 0AH

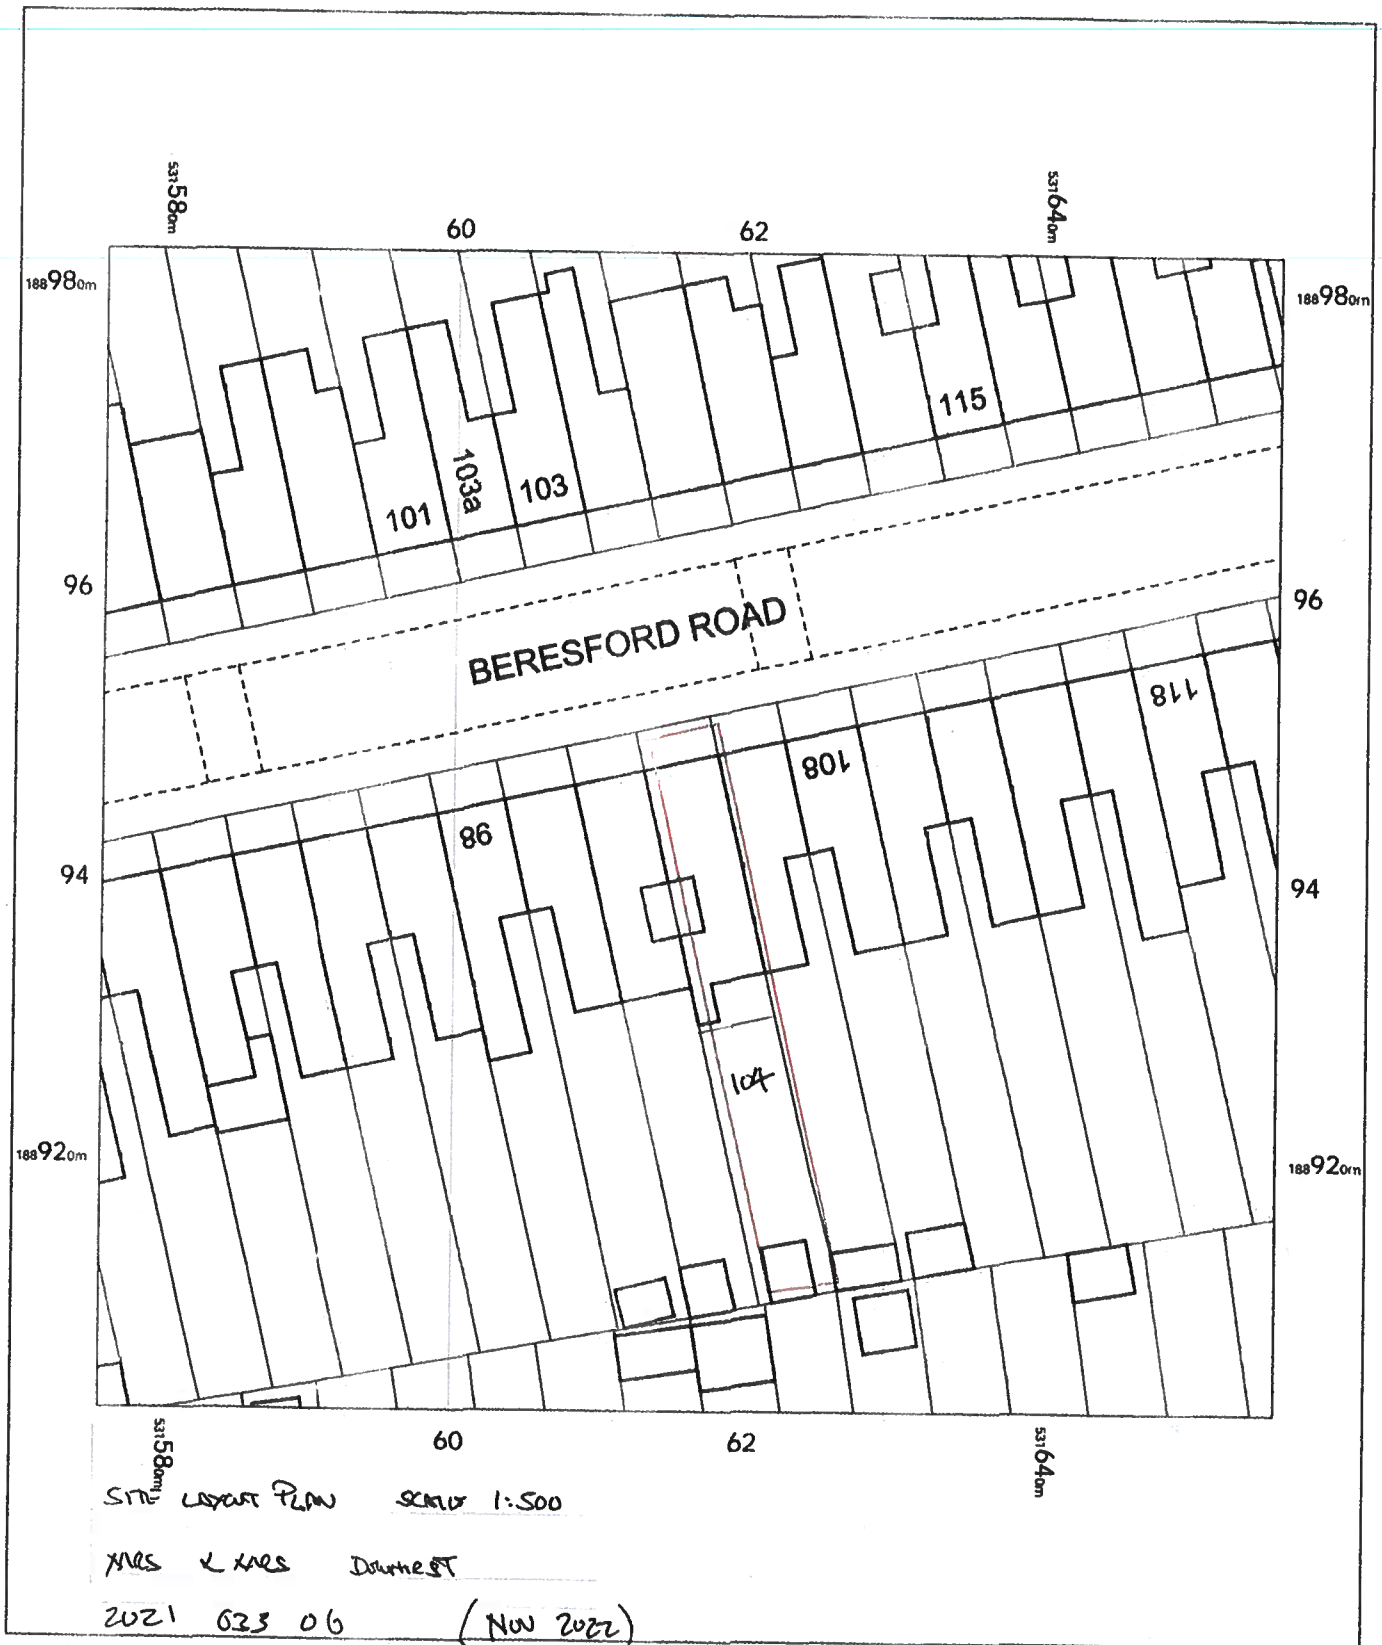

104 Beresford Road,
Hornsey,
London,
Haringey
N8 0AH

OS MasterMap 1250/2500/10000 scale
Sunday, November 27, 2022, ID: MPMBL-01074326
www.planningapplicationmaps.co.uk

1:500 scale print at A4, Centre: 531616 E, 188943 N

©Crown Copyright Ordnance Survey. Licence no. 100051661

