



RevID	Change Name	Date
03	Locker area reconfigured	14/12/2022
	Driver & open plan office altered 2nd floor boxes added	
	Tacho Room moved away from cladding to retain access to door controls	

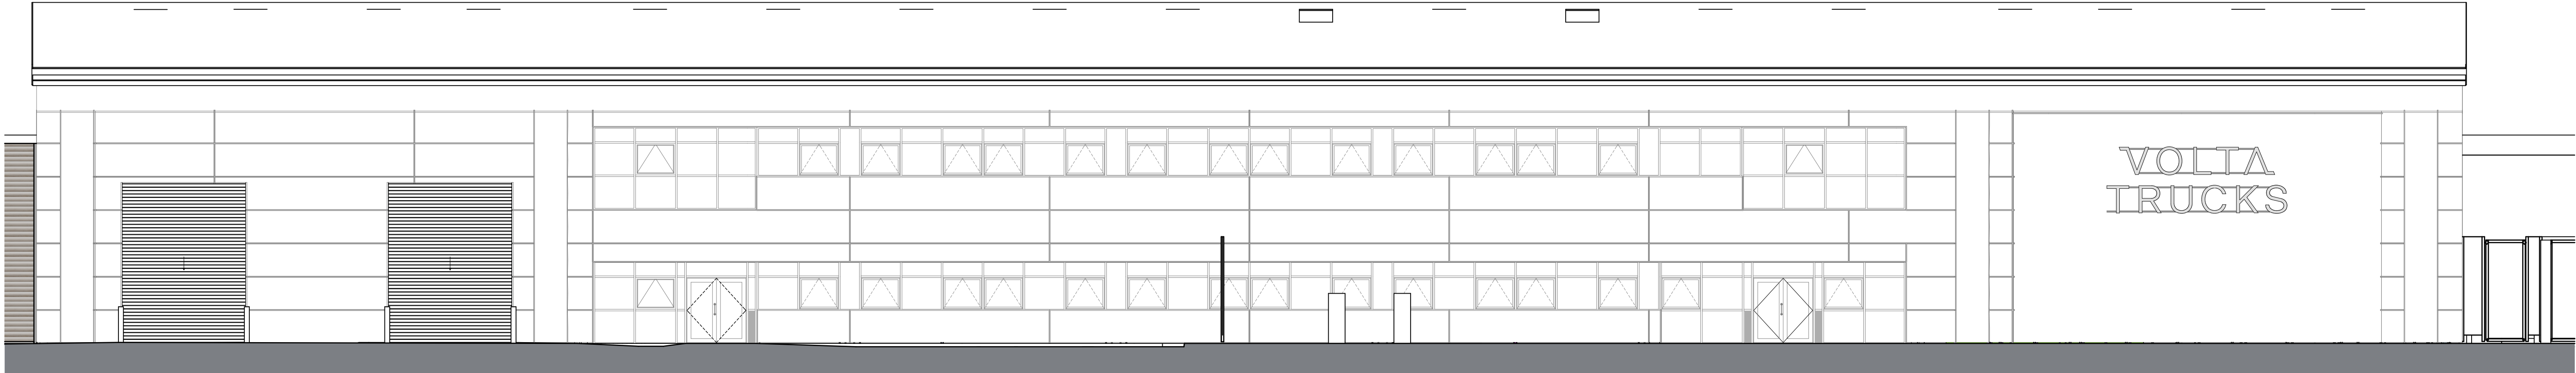

Proposed Front Elevation
1:100

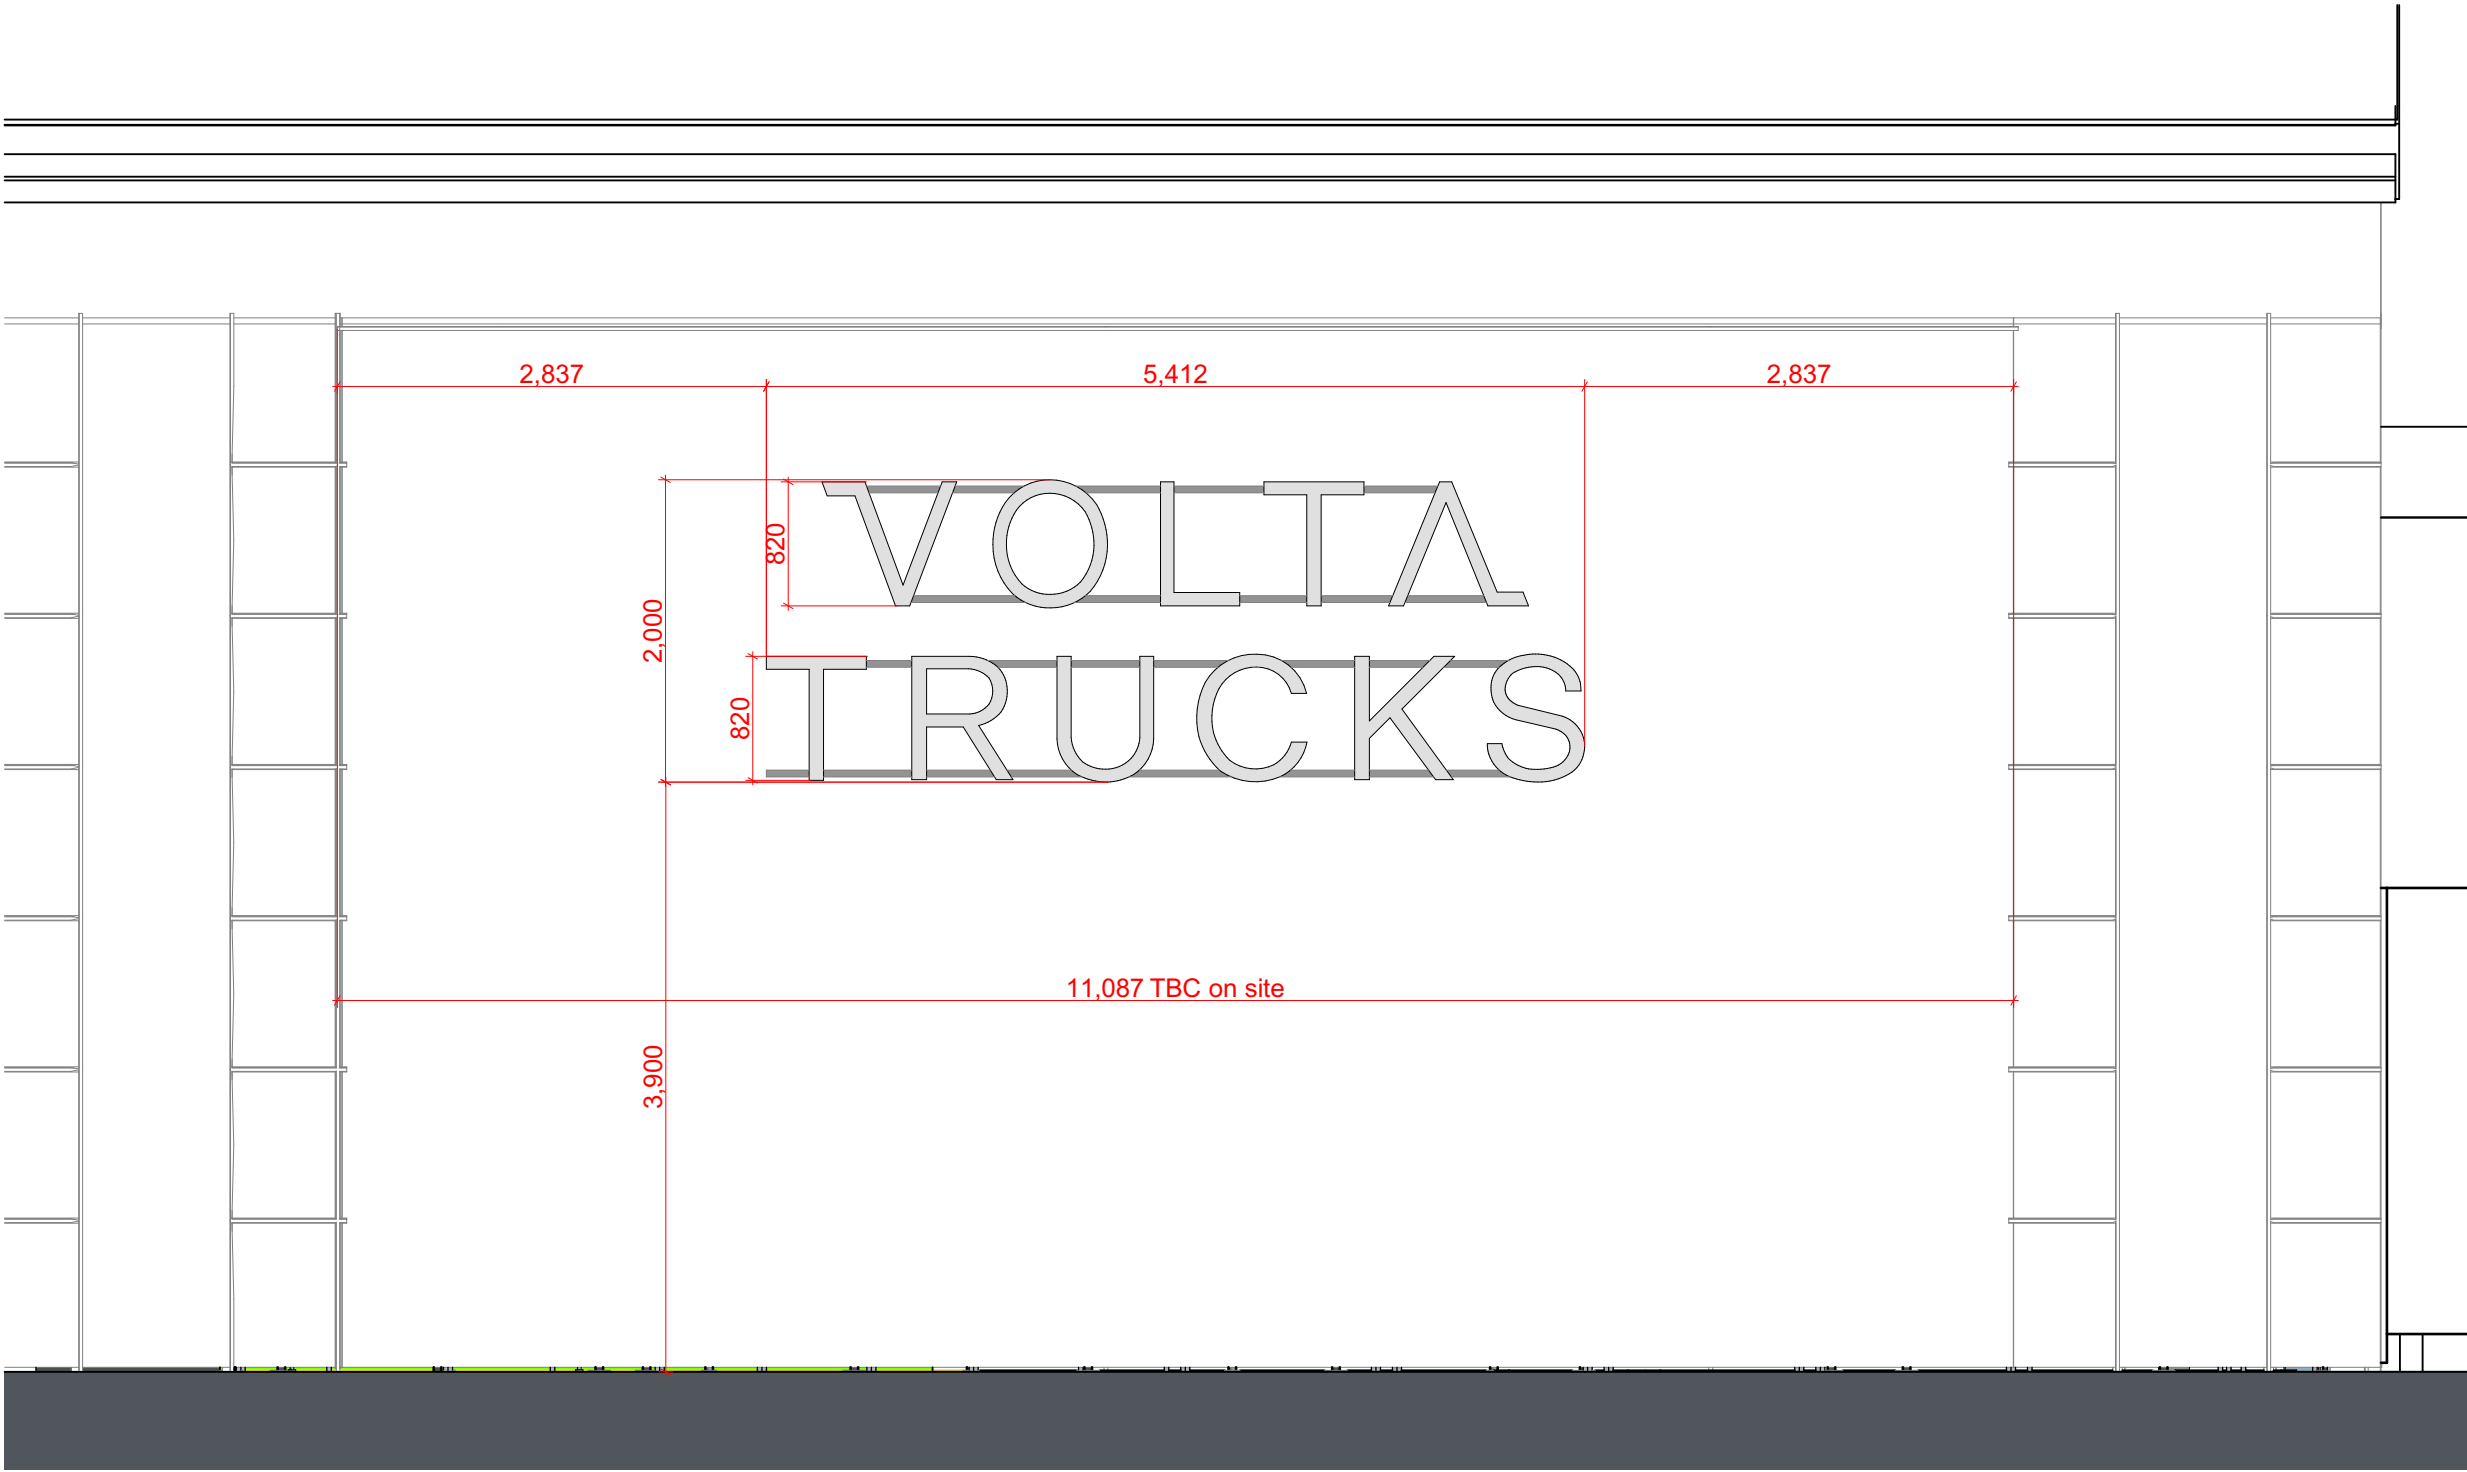

Proposed Signage
1:50

