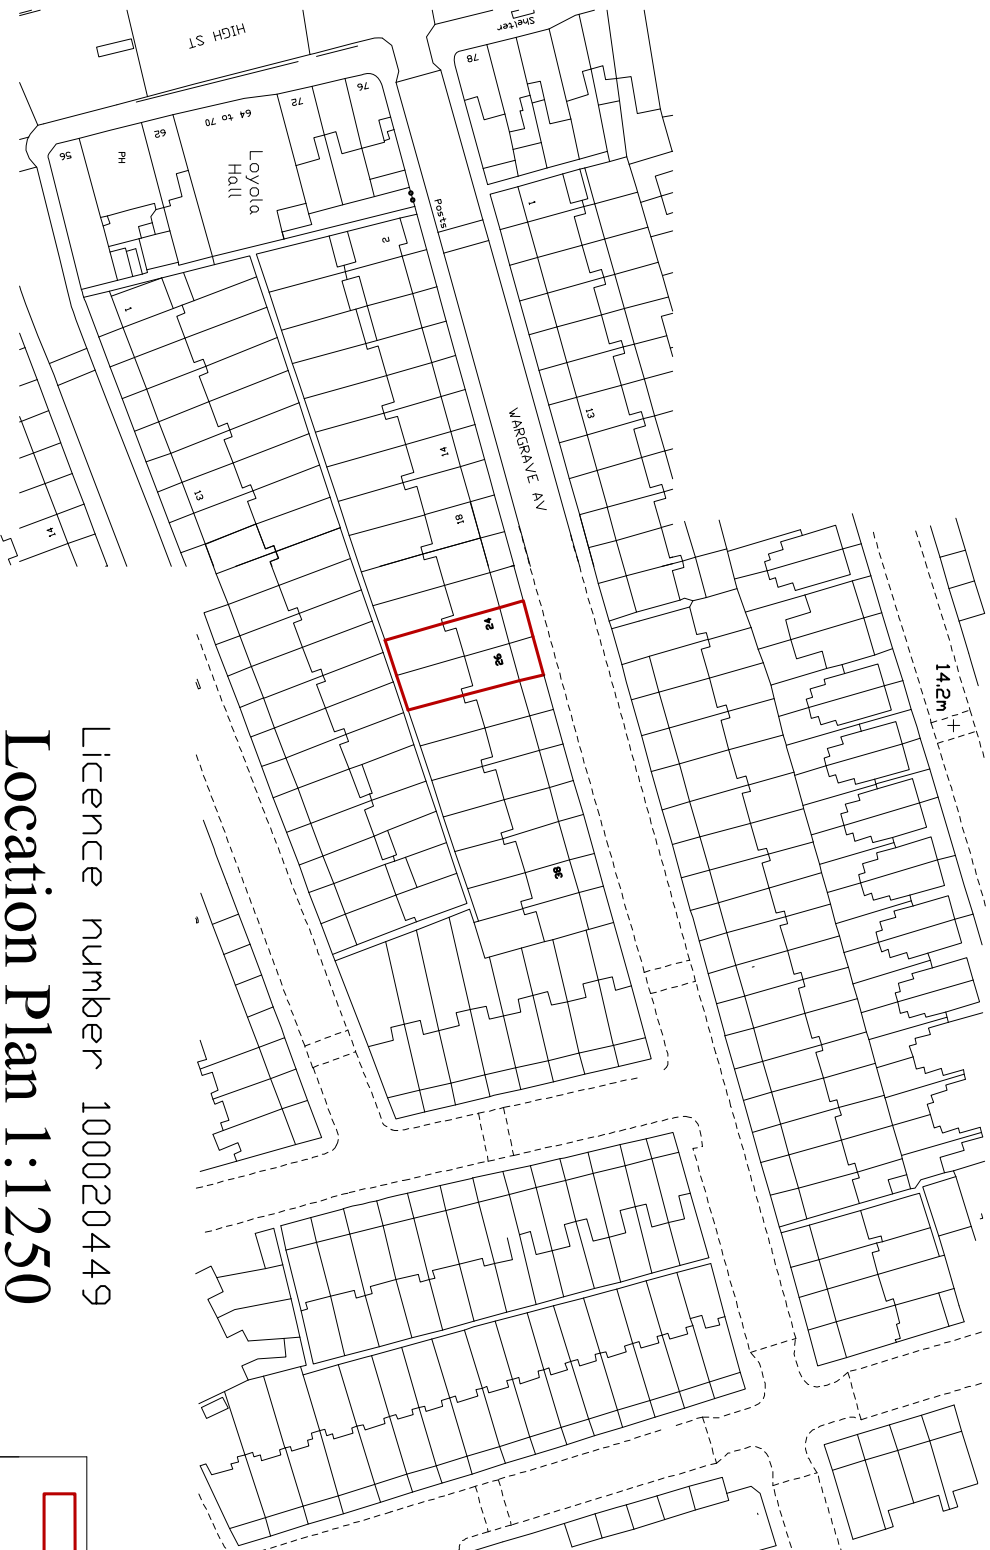


Licence number 100020449

Location Plan 1:1250

 Site

PROPERTY ADDRESS:
24-26 Wargrave Avenue
London N15 6UD

TITLE:
Location Plan

SCALE:
1:1250 (A4)

DRAWING No:
WA.24-26.LP.

DATE:
06.09.22.

DRAWN BY:
A.J