


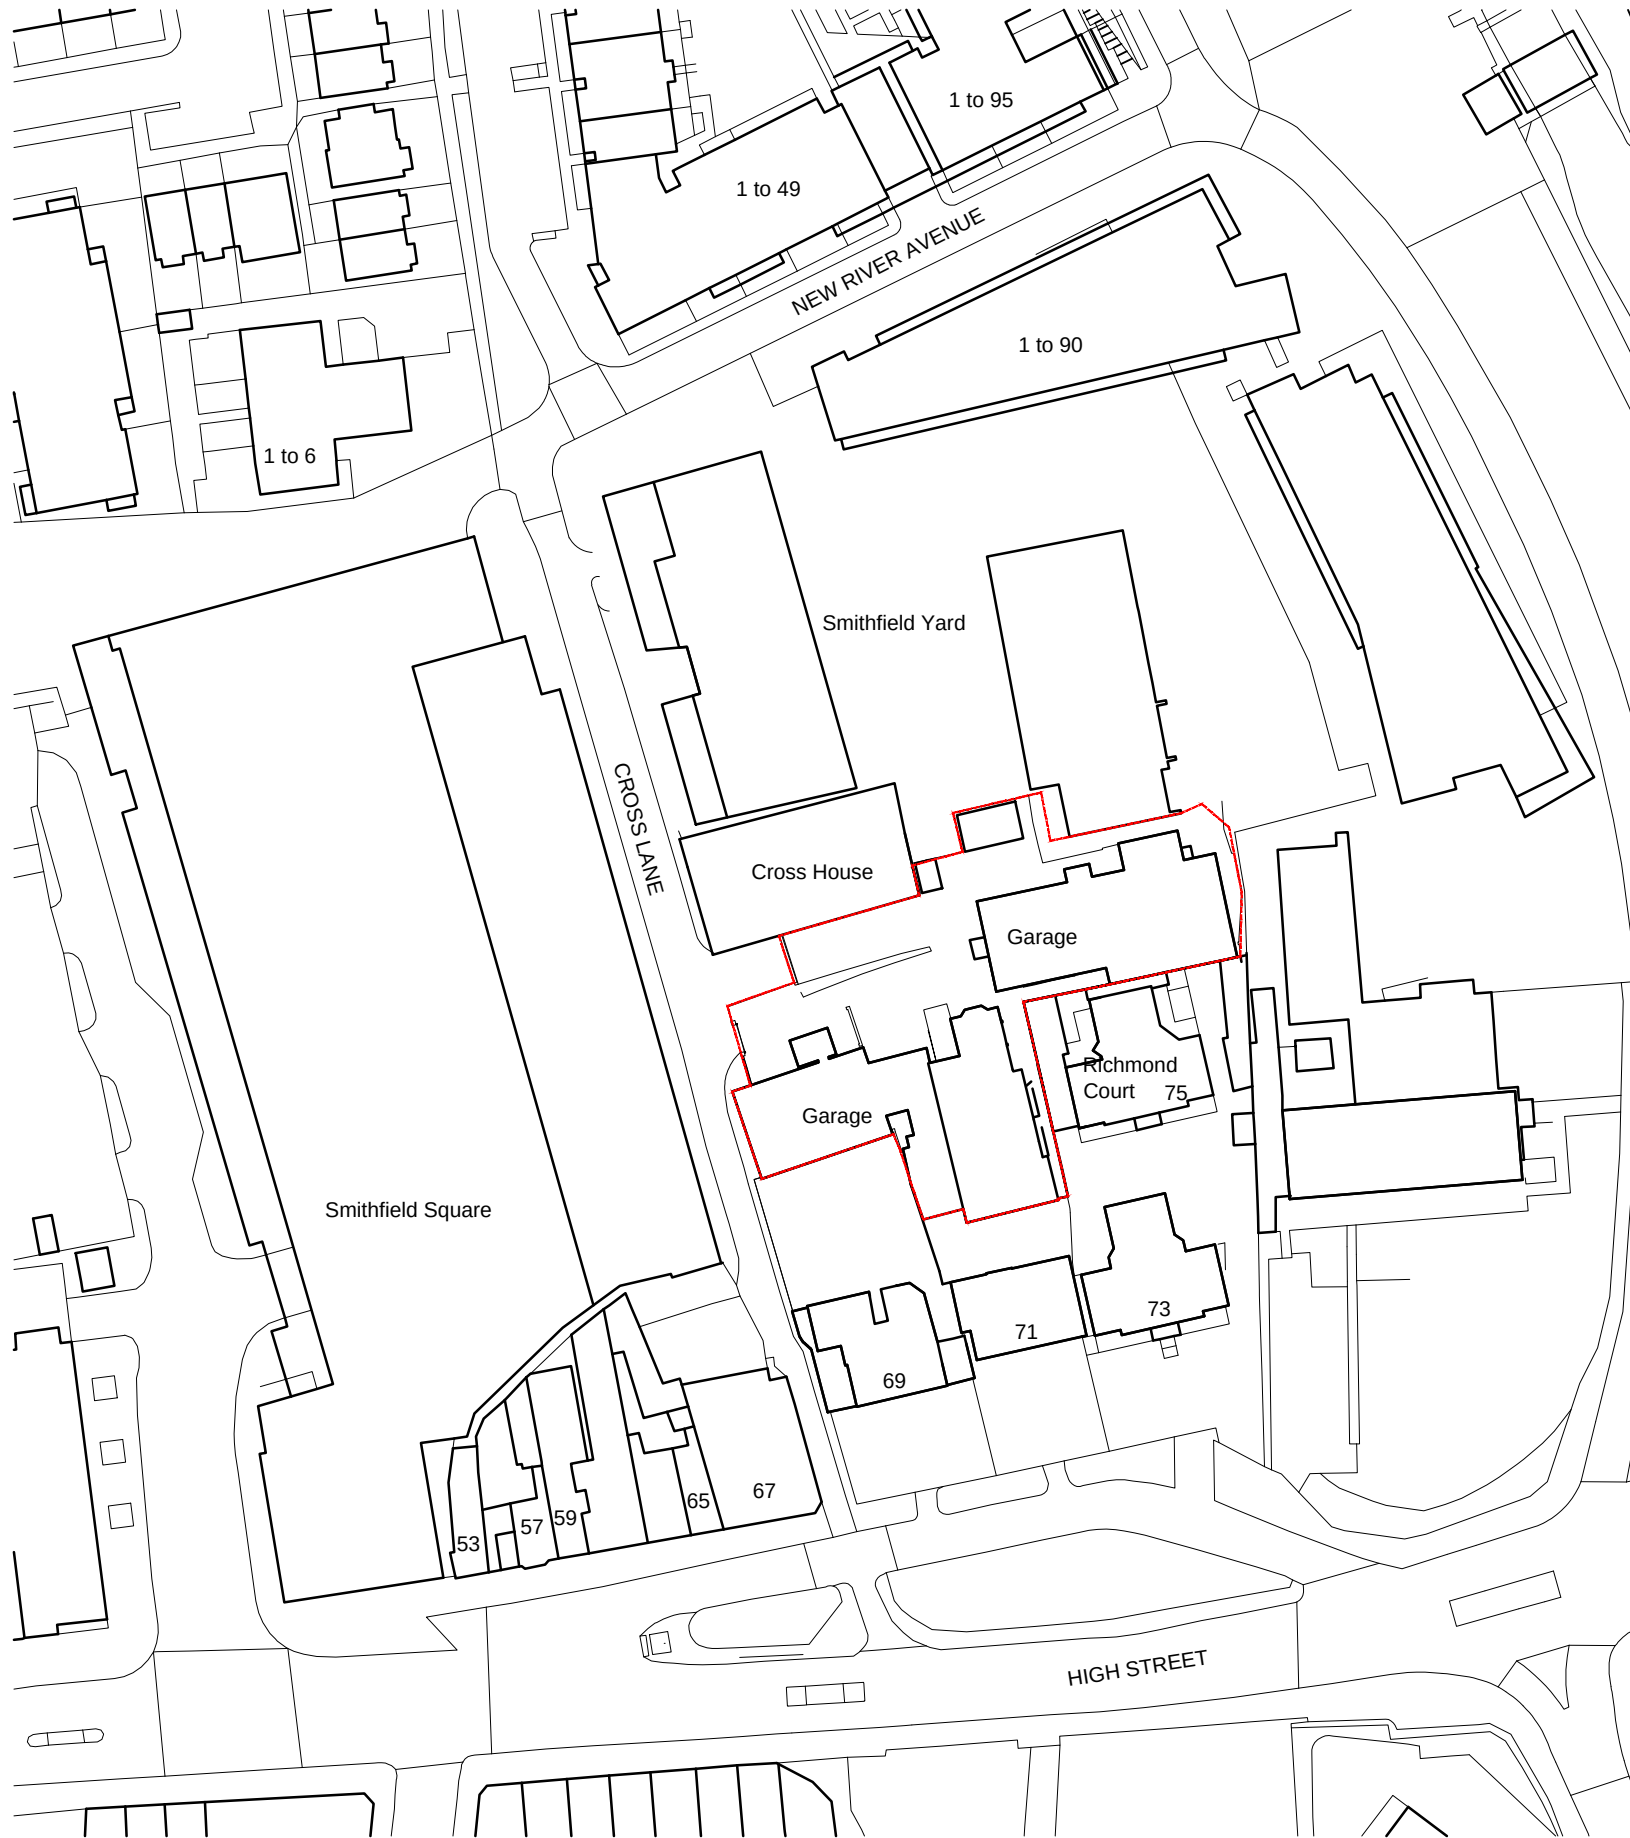

Do not scale this drawing. Contractor to confirm all dimensions on site. Notify architect immediately of any discrepancies.

Revisions:
00 FC 23.03.20 Drawn

Key Plan




Winchester House 1-3 Brixton Road London SW9 6DE
T 020 7251 0781 W formationarchitects.co.uk

Project
Pool Motors Site
7 Cross Lane
N8 7SA

Client
Regent Land and Developments

Drawing Title
Location Plan
Existing

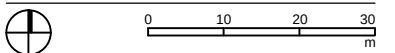

Drawn by FC Checked by CY Scale 1:1000@A3

Status
For Planning

Job number 6745 Drawing number D1000 Revision 00