


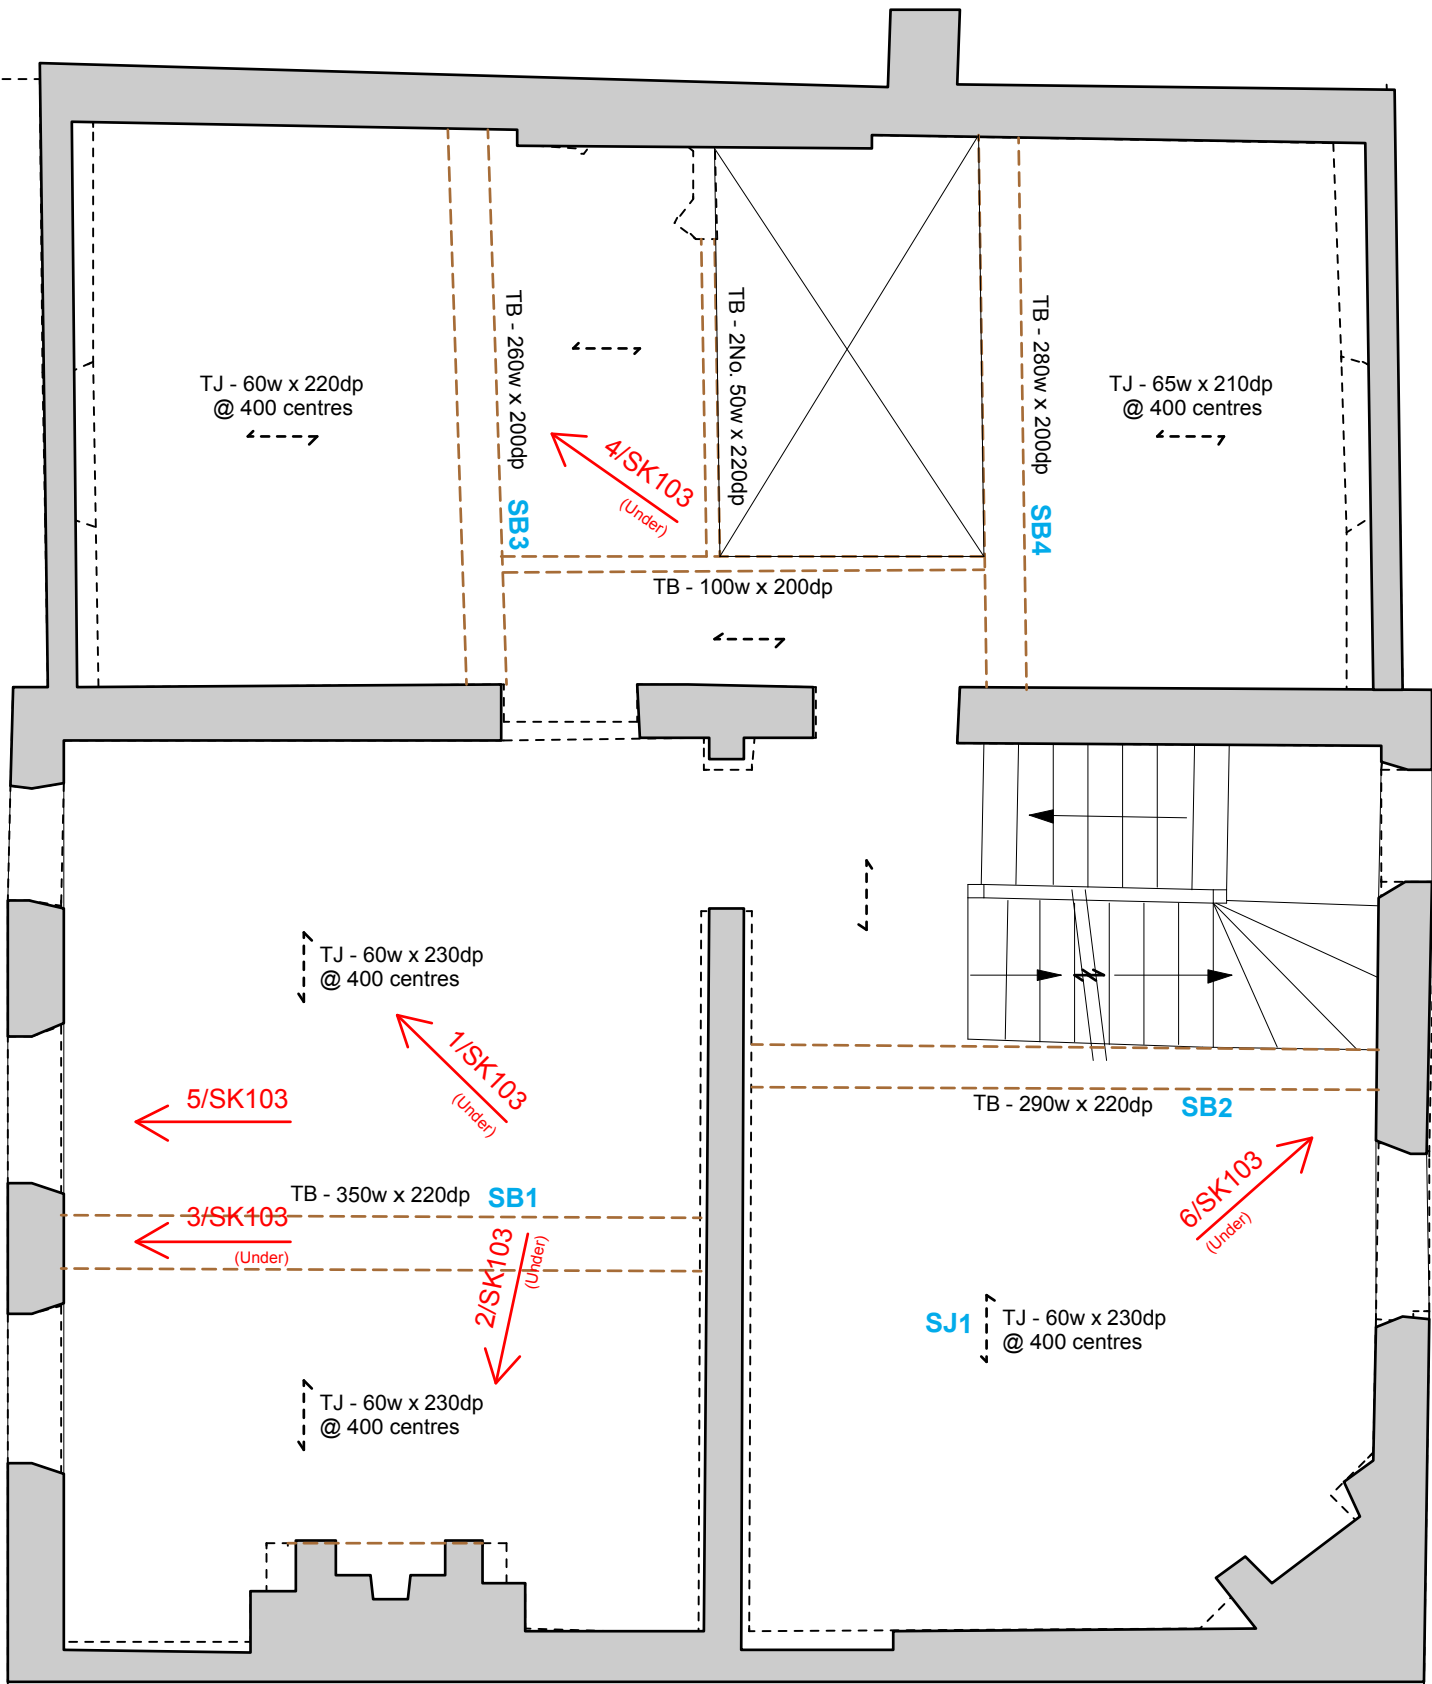

Existing - Second Floor Level (1:50)



Image 1/SK103



Image 2/SK103



Image 3/SK103



Image 4/SK103



Image 5/SK103



Image 6/SK103

NOTES

1. This drawing is to be read in conjunction with all relevant architect's and engineers drawings and specifications

2. This drawing is only to be scaled from for the purposes of estimating and approximate sizing only. If exact dimensions are relied upon, written dimensions supersede any scaled dimension. Overall setting out is to Architect's details and this drawing therefore should be read in conjunction with their information.

Preliminary

STATUS

REV

COMMENTS

DATE

CHK

PROJECT

810/812 Tottenham High Road

SUBJECT

Existing - Second Floor Level

SCALE @A1

1:50

BY

DON

DATE

Dec 15

CHECKED

CF

DRAWING No.

15208/SK103

REV

P1

Lyons

O'Neill

Structural Engineers

45 Great Guildford Street







London

SE1 0ES

+44 (20) 7223 7222

info@lyonsoneill.co.uk

lyonsoneill.co.uk

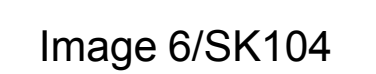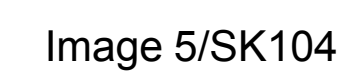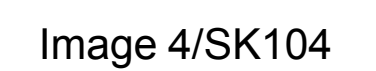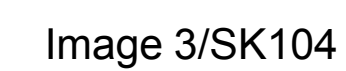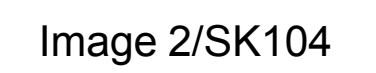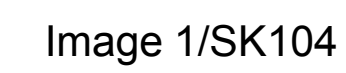

NOTES 1. This drawing is to be read in conjunction with all relevant architect's and engineers drawings and specifications 2. This drawing is only to be scaled from for the purposes of estimating and approximate sizing only. If exact dimensions are relied upon, written dimensions supersede any scaled dimension. Overall setting out is to Architect's details and this drawing therefore should be read in conjunction with their information. Preliminary STATUS	PROJECT 810/812 Tottenham High Road SUBJECT Existing - Third Floor Level 45 Great Guildford Street London SE1 0ES +44 (20) 7223 7222 info@lyonsoneill.co.uk lyonsoneill.co.uk	PROJECT 810/812 Tottenham High Road SUBJECT Existing - Third Floor Level 45 Great Guildford Street London SE1 0ES +44 (20) 7223 7222 info@lyonsoneill.co.uk lyonsoneill.co.uk			
		SCALE @A1 1:50 BY DON DATE Dec 15 CHECKED CF			
		DRAWING No. 15208/SK104 REV P1			
		REV COMMENTS DATE CHK			