


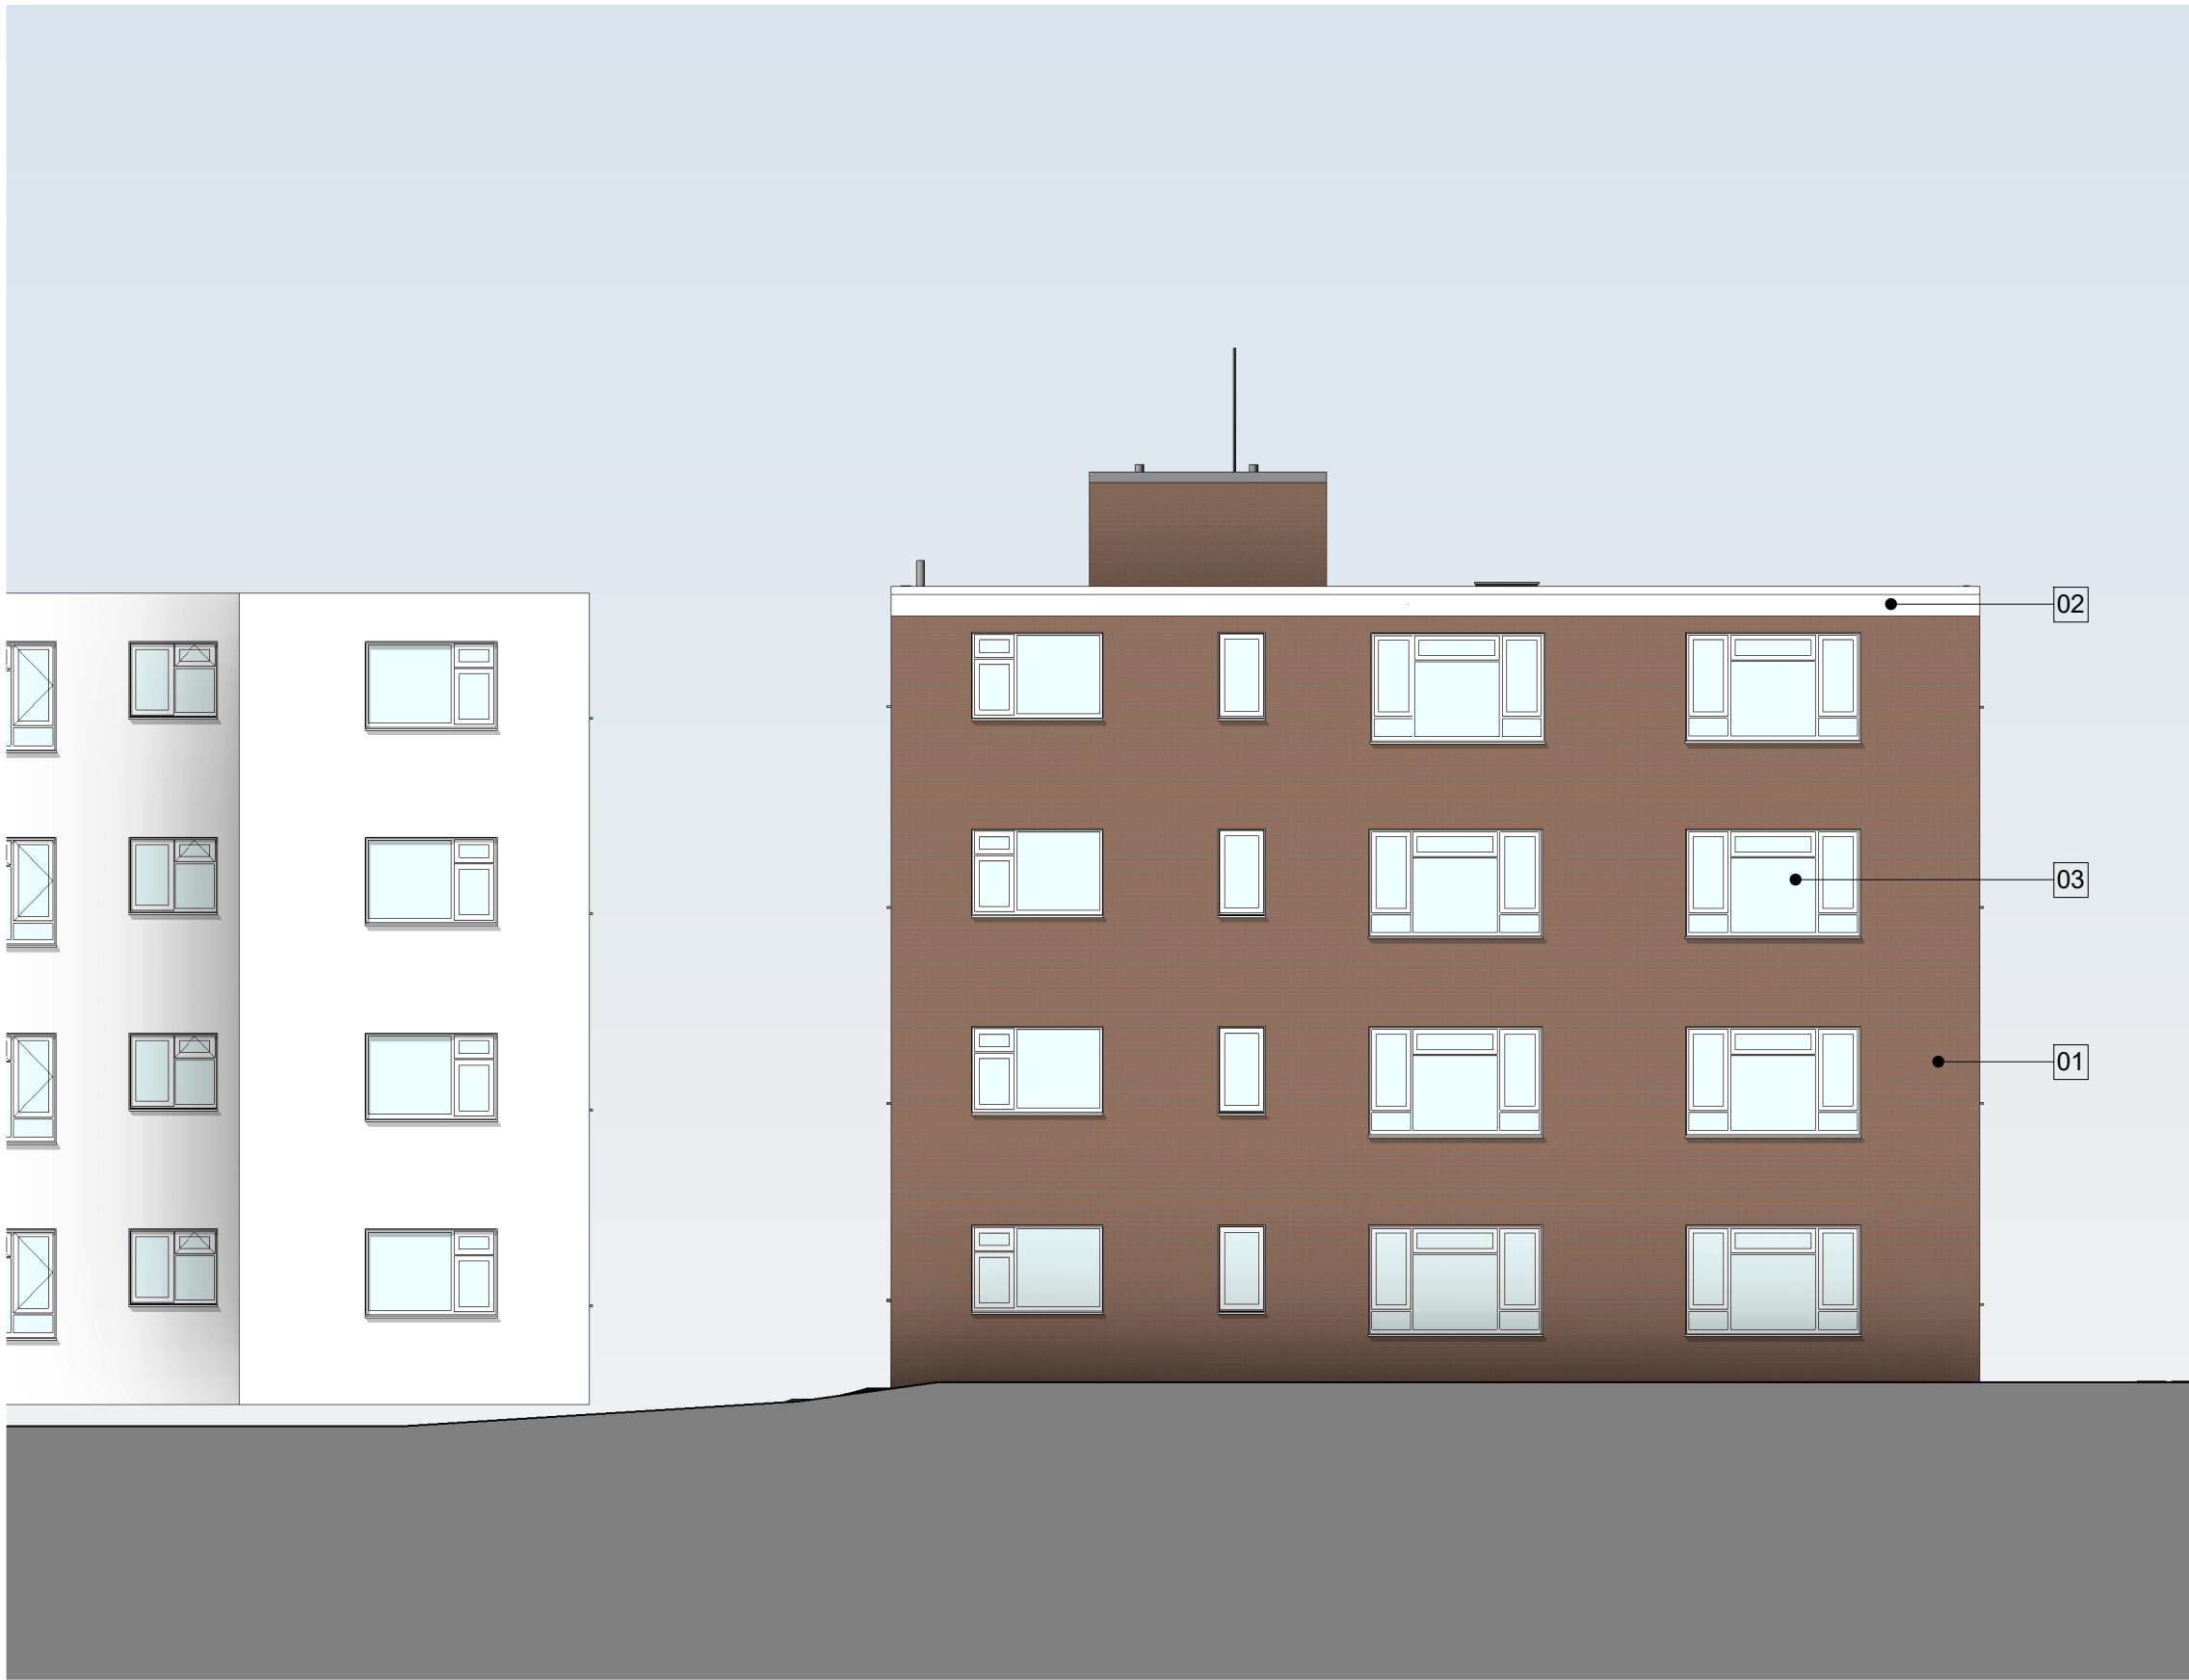

Material Key:

- 01 - Existing brickwork to be maintained
- 02 - Existing white render wall system
- 03 - Existing white window, door
- 04 - Brick cladding colour and texture matching existing brickwork

- 05 - Bronze effect metal cladding
- 06 - New white double glazed windows / terrace doors
- 07 - Dark grey steel balustrade
- 08 - Light grey louver plant screen

