


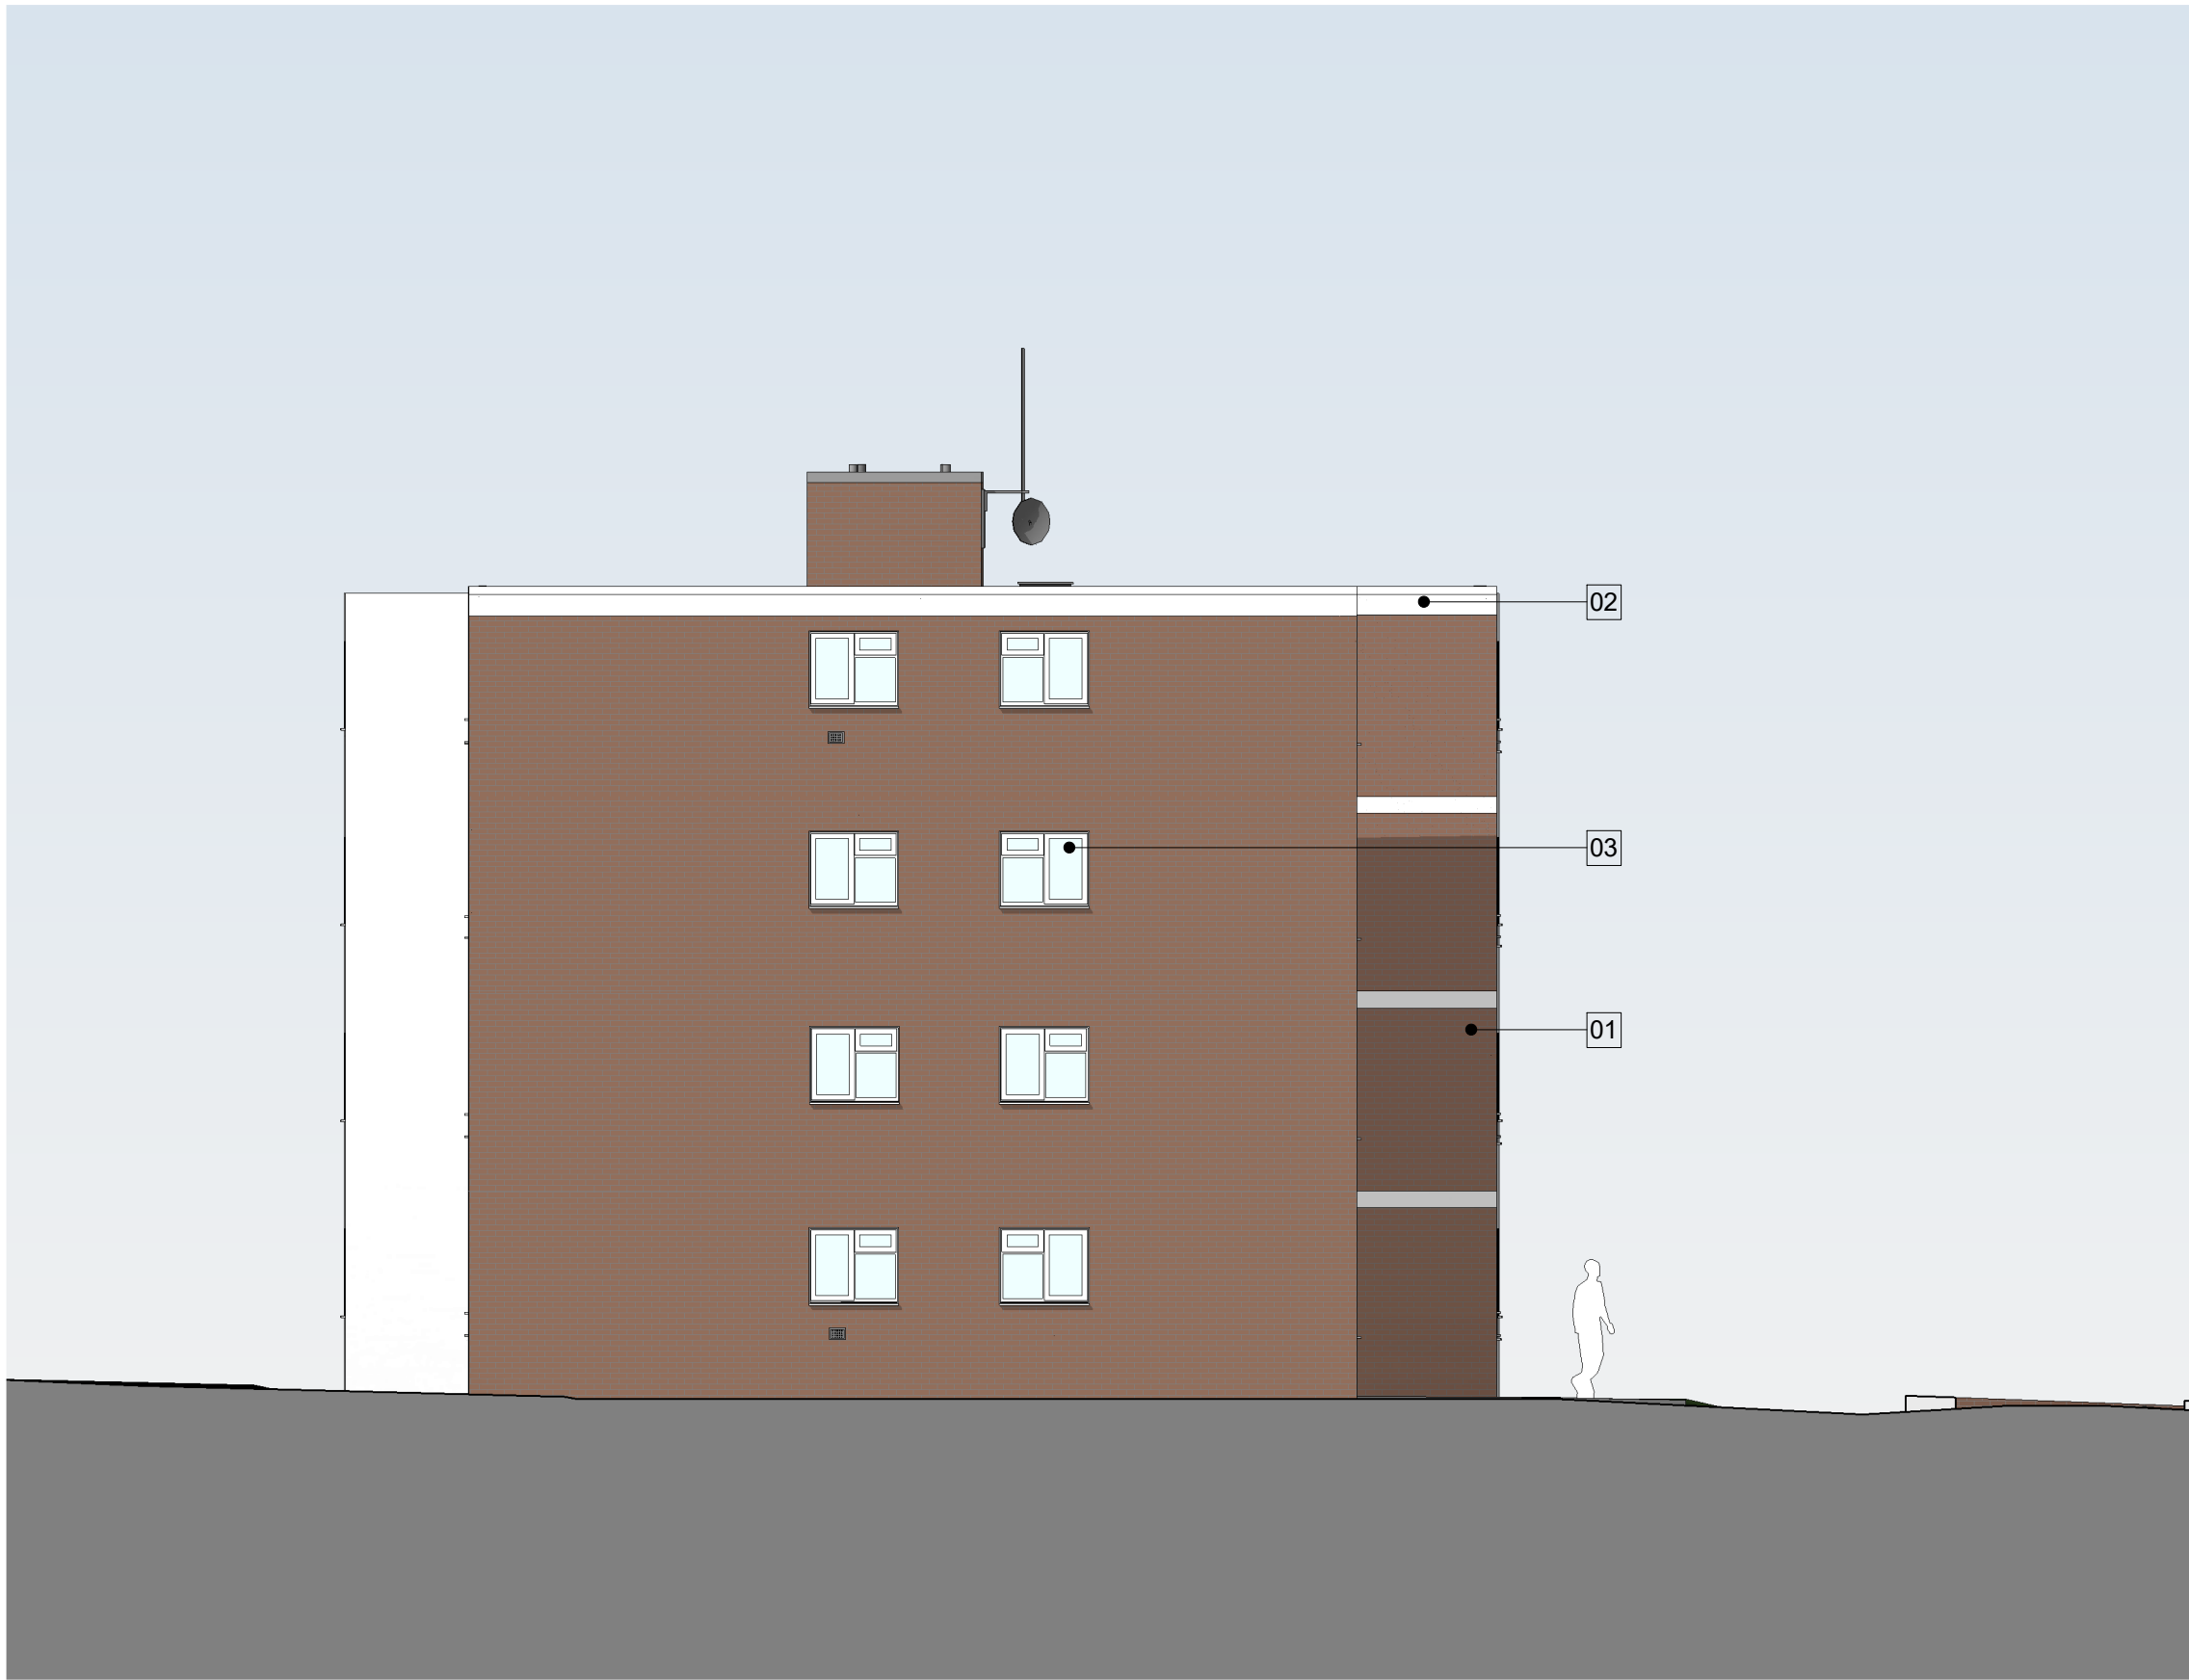

- Material Key:

 - 01 - Existing brickwork to be maintained
 - 02 - Existing white render wall system
 - 03 - Existing white window, door
 - 04 - Brick cladding colour and texture matching existing brickwork
- 05 - Bronze effect metal cladding
 - 06 - New white double glazed windows / terrace doors
 - 07 - Dark grey steel balustrade
 - 08 - Light grey louver plant screen

