


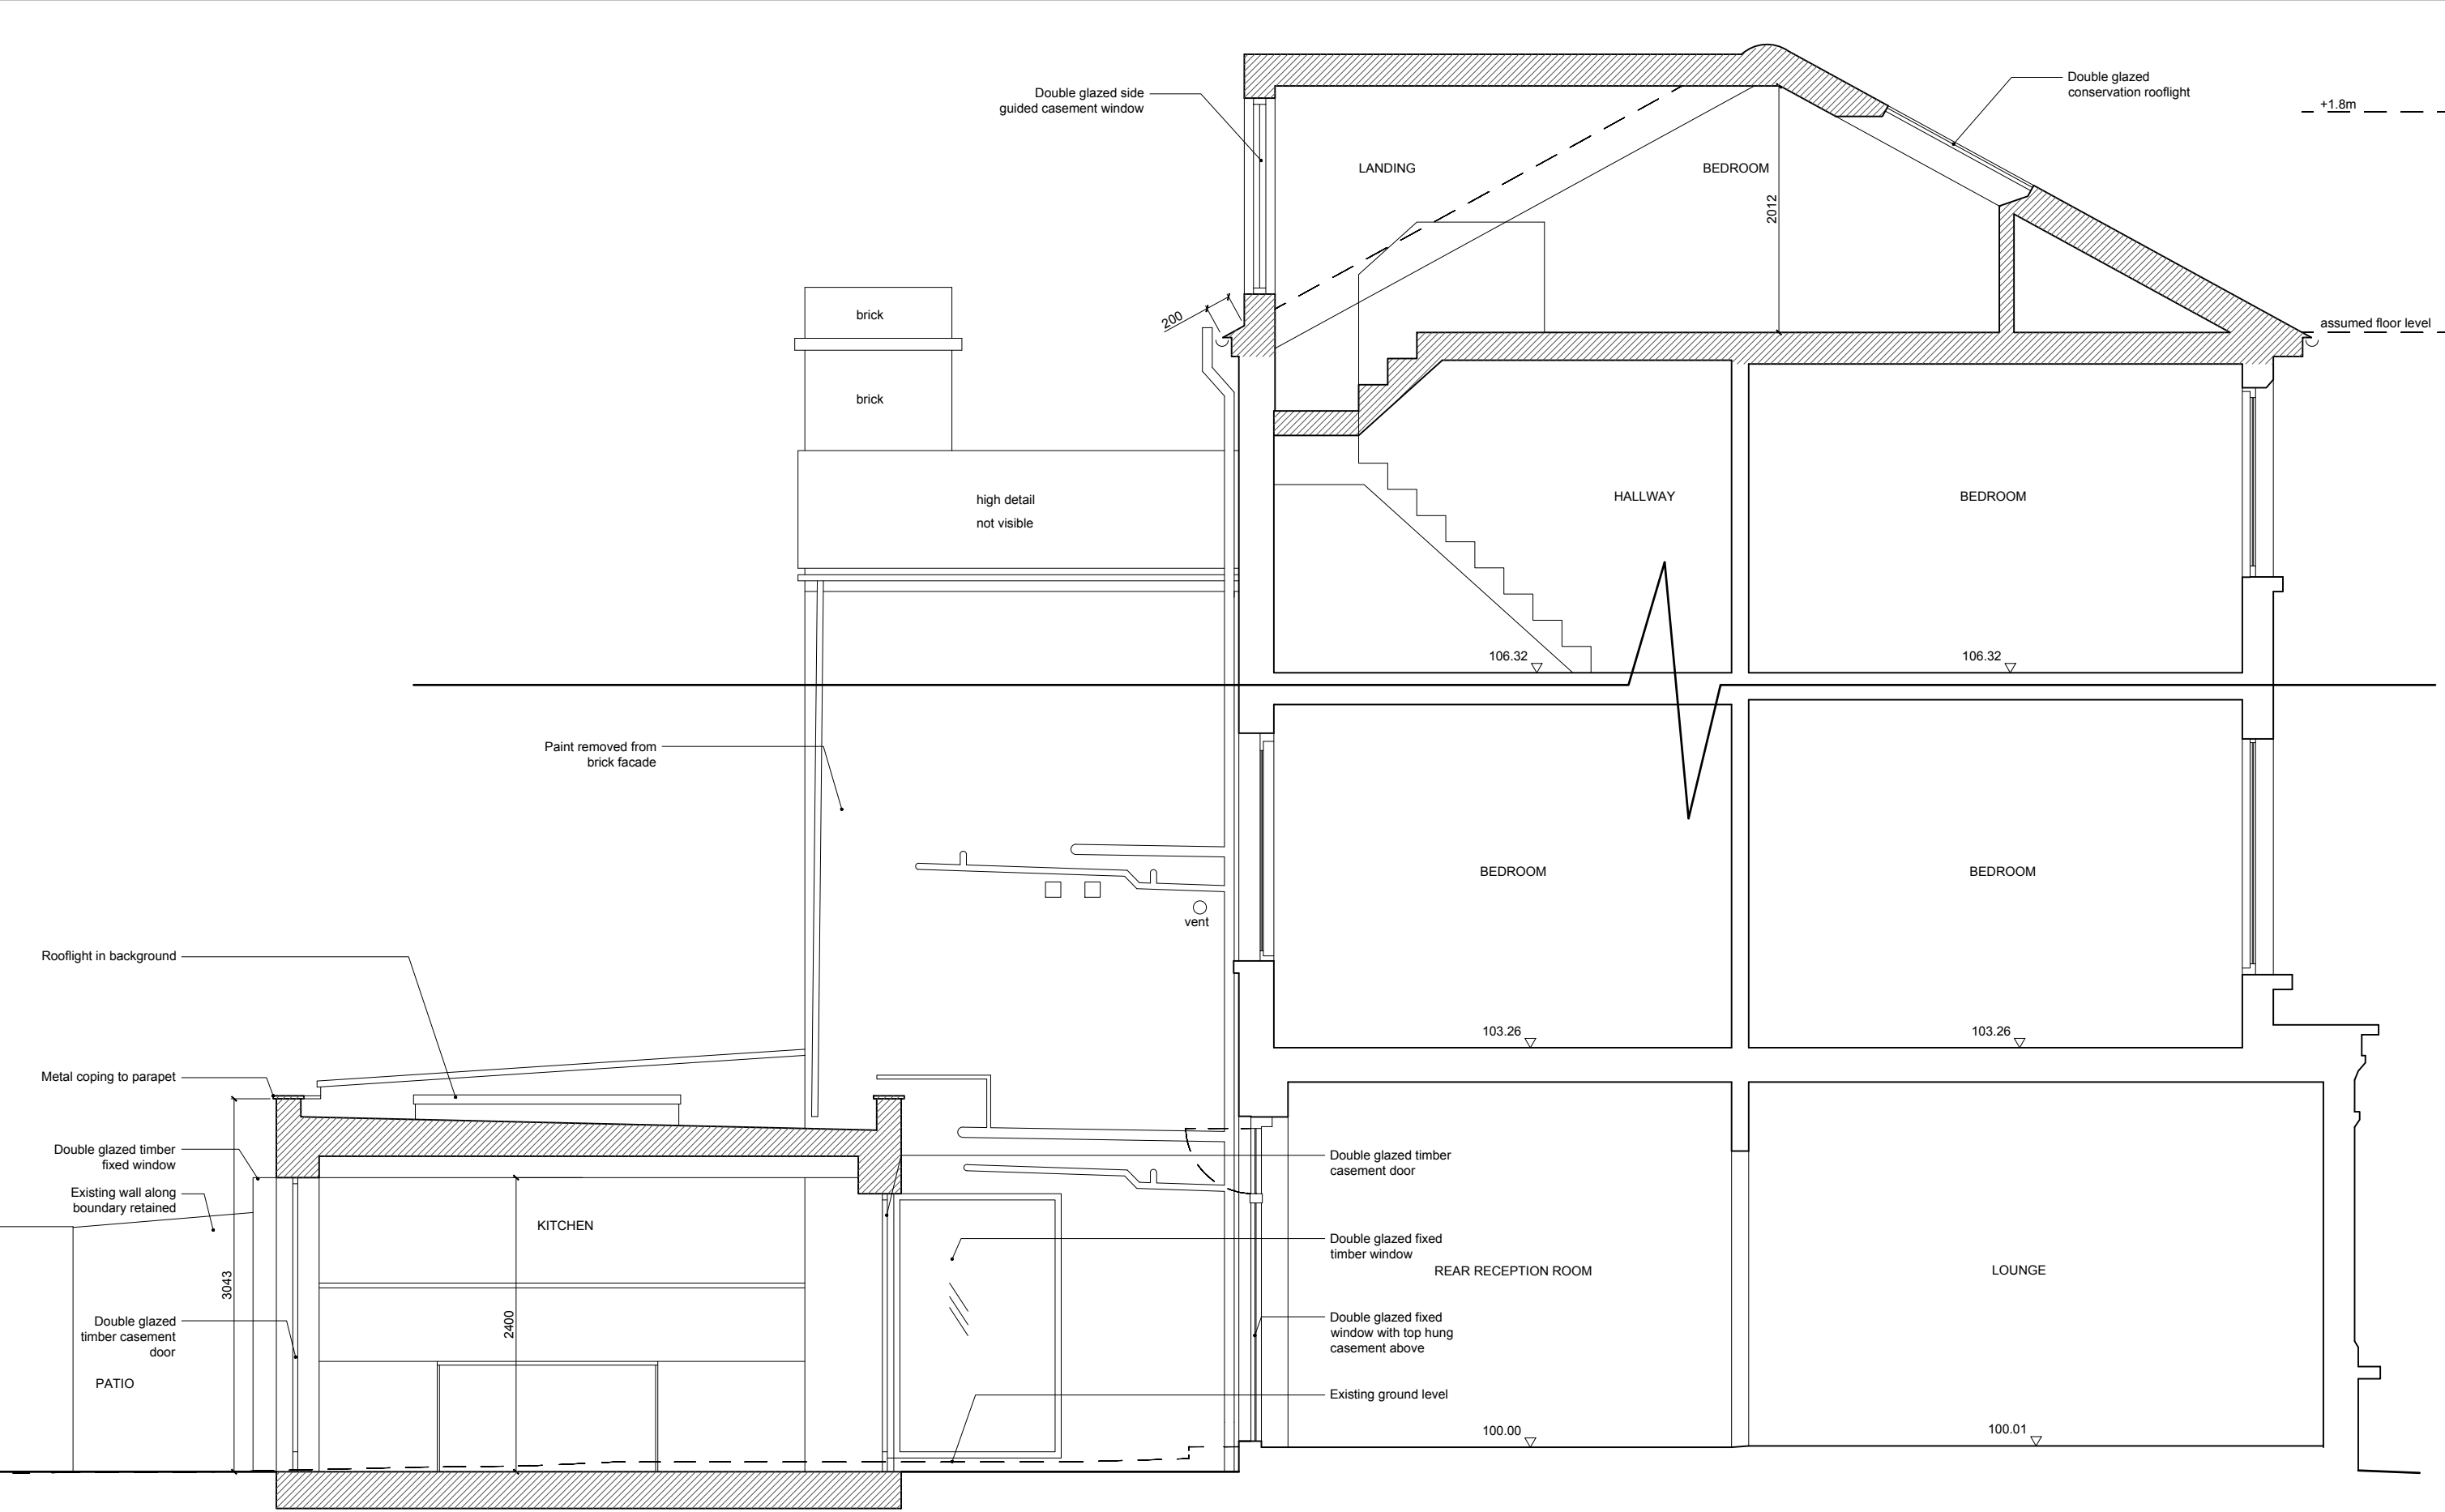

1 PROPOSED SECTION AA
Scale 1:50

New construction

TYPE	This drawing is prepared solely for design and planning submission purposes. It is not intended or suitable for either Building Regulations or Construction purposes and should not be used for such.	0 0.5 1 2 3 4 Scale 1:50	Revision	Date	Description	Drawn	Checked		Project	Drawing Number	Rev.
			-	15/12/22	ISSUED FOR PLANNING - NOT FOR CONSTRUCTION	OR	TP		37 Florence Road, London, N4 4DJ	084.300	-
www.typestudio.co.uk	contact@typestudio.co.uk								Drawing Title	Status	Scale
									Proposed section AA	Planning	1:50@A3