


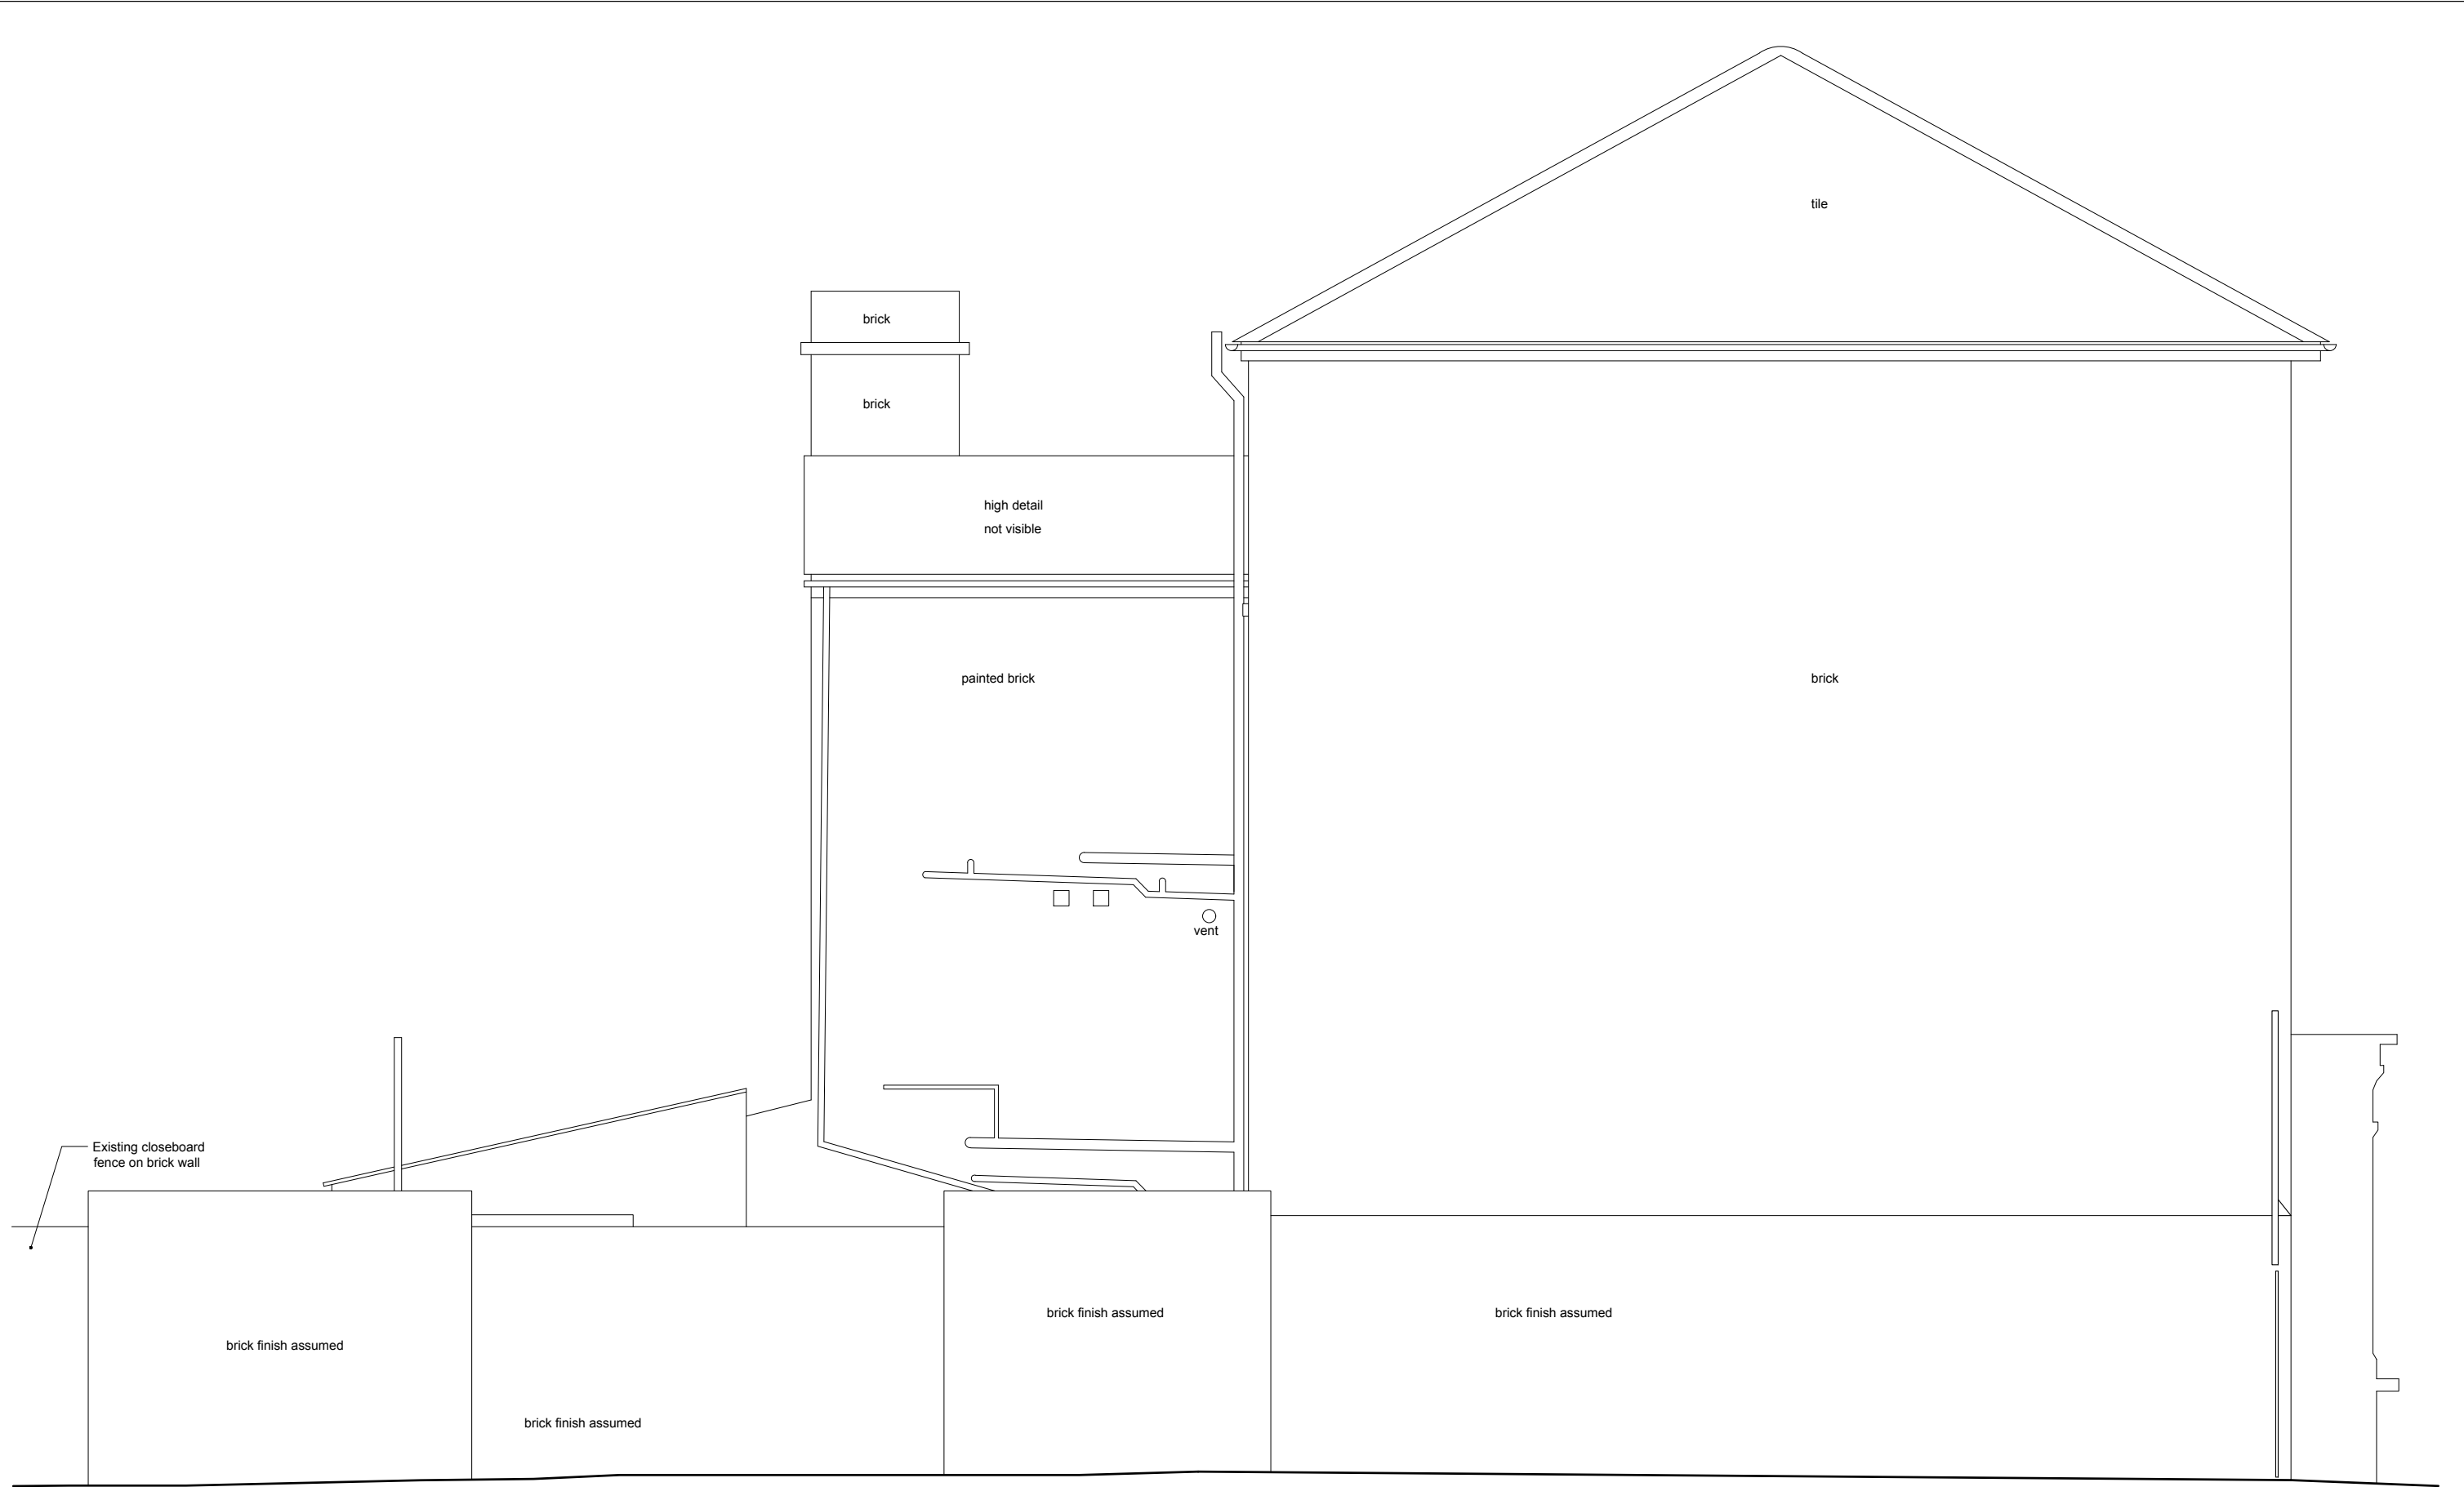

1 EXISTING SIDE ELEVATION
Scale 1:50