


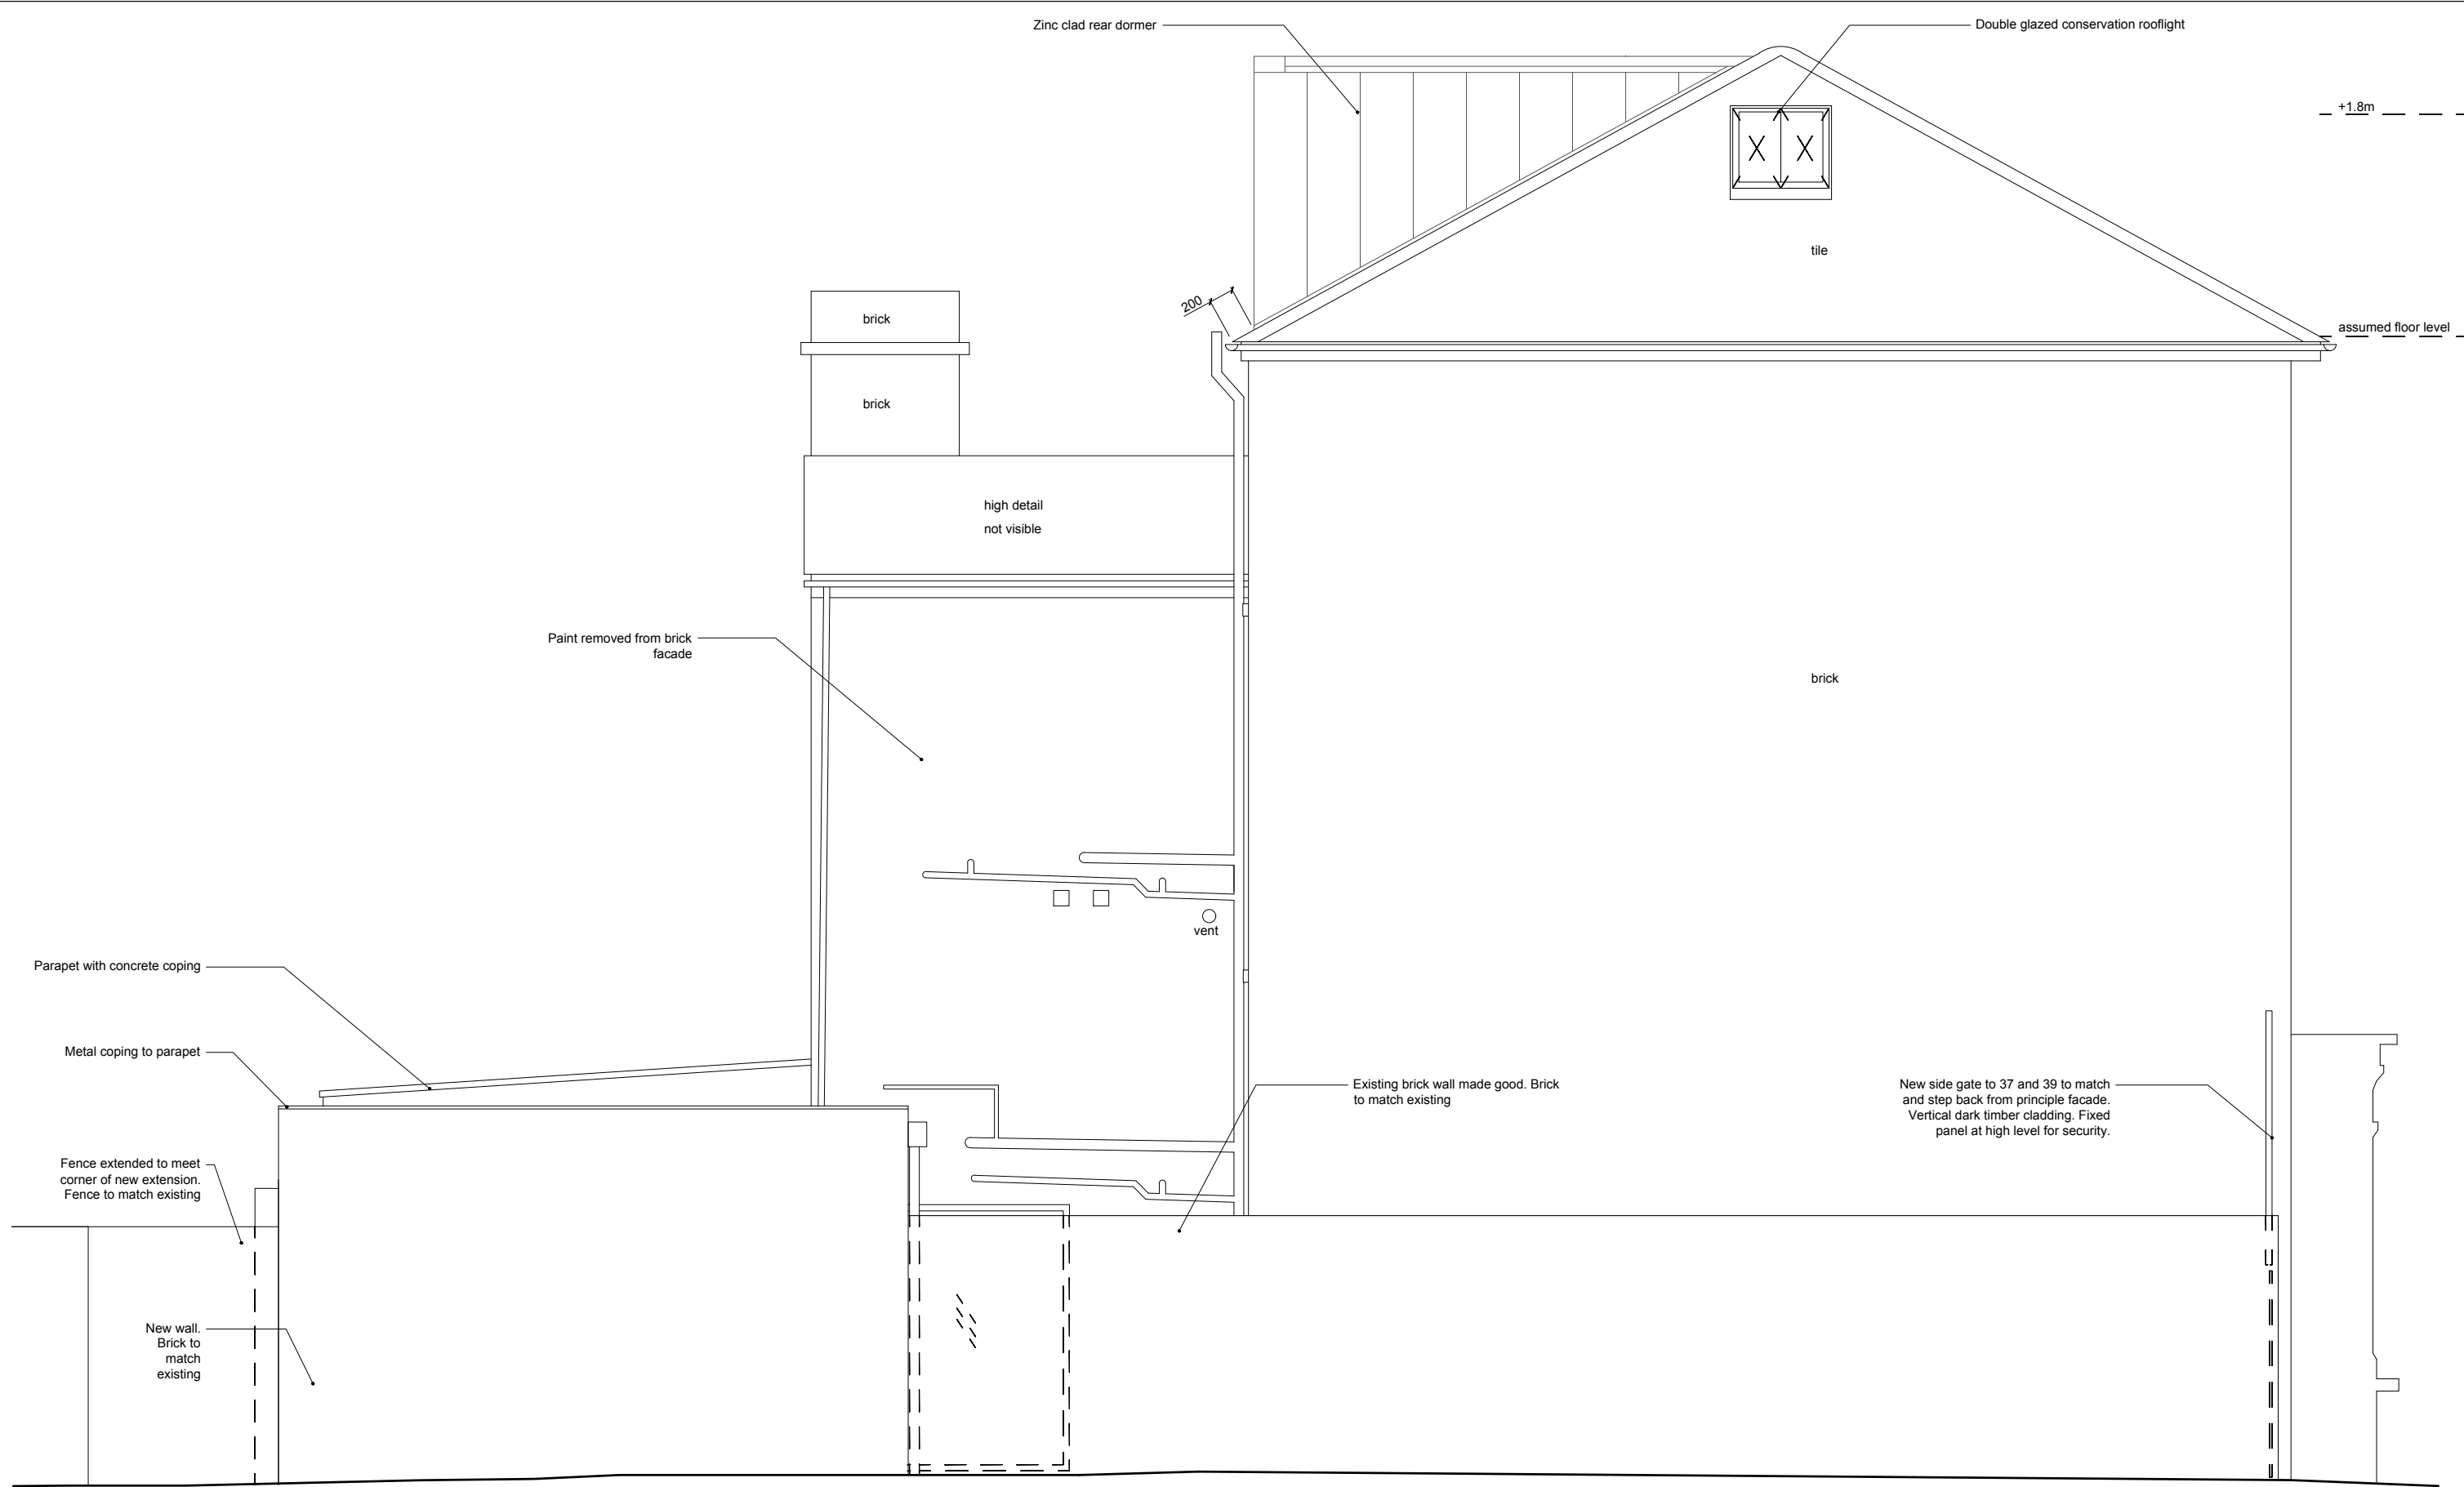

1 PROPOSED SIDE ELEVATION
Scale 1:50