
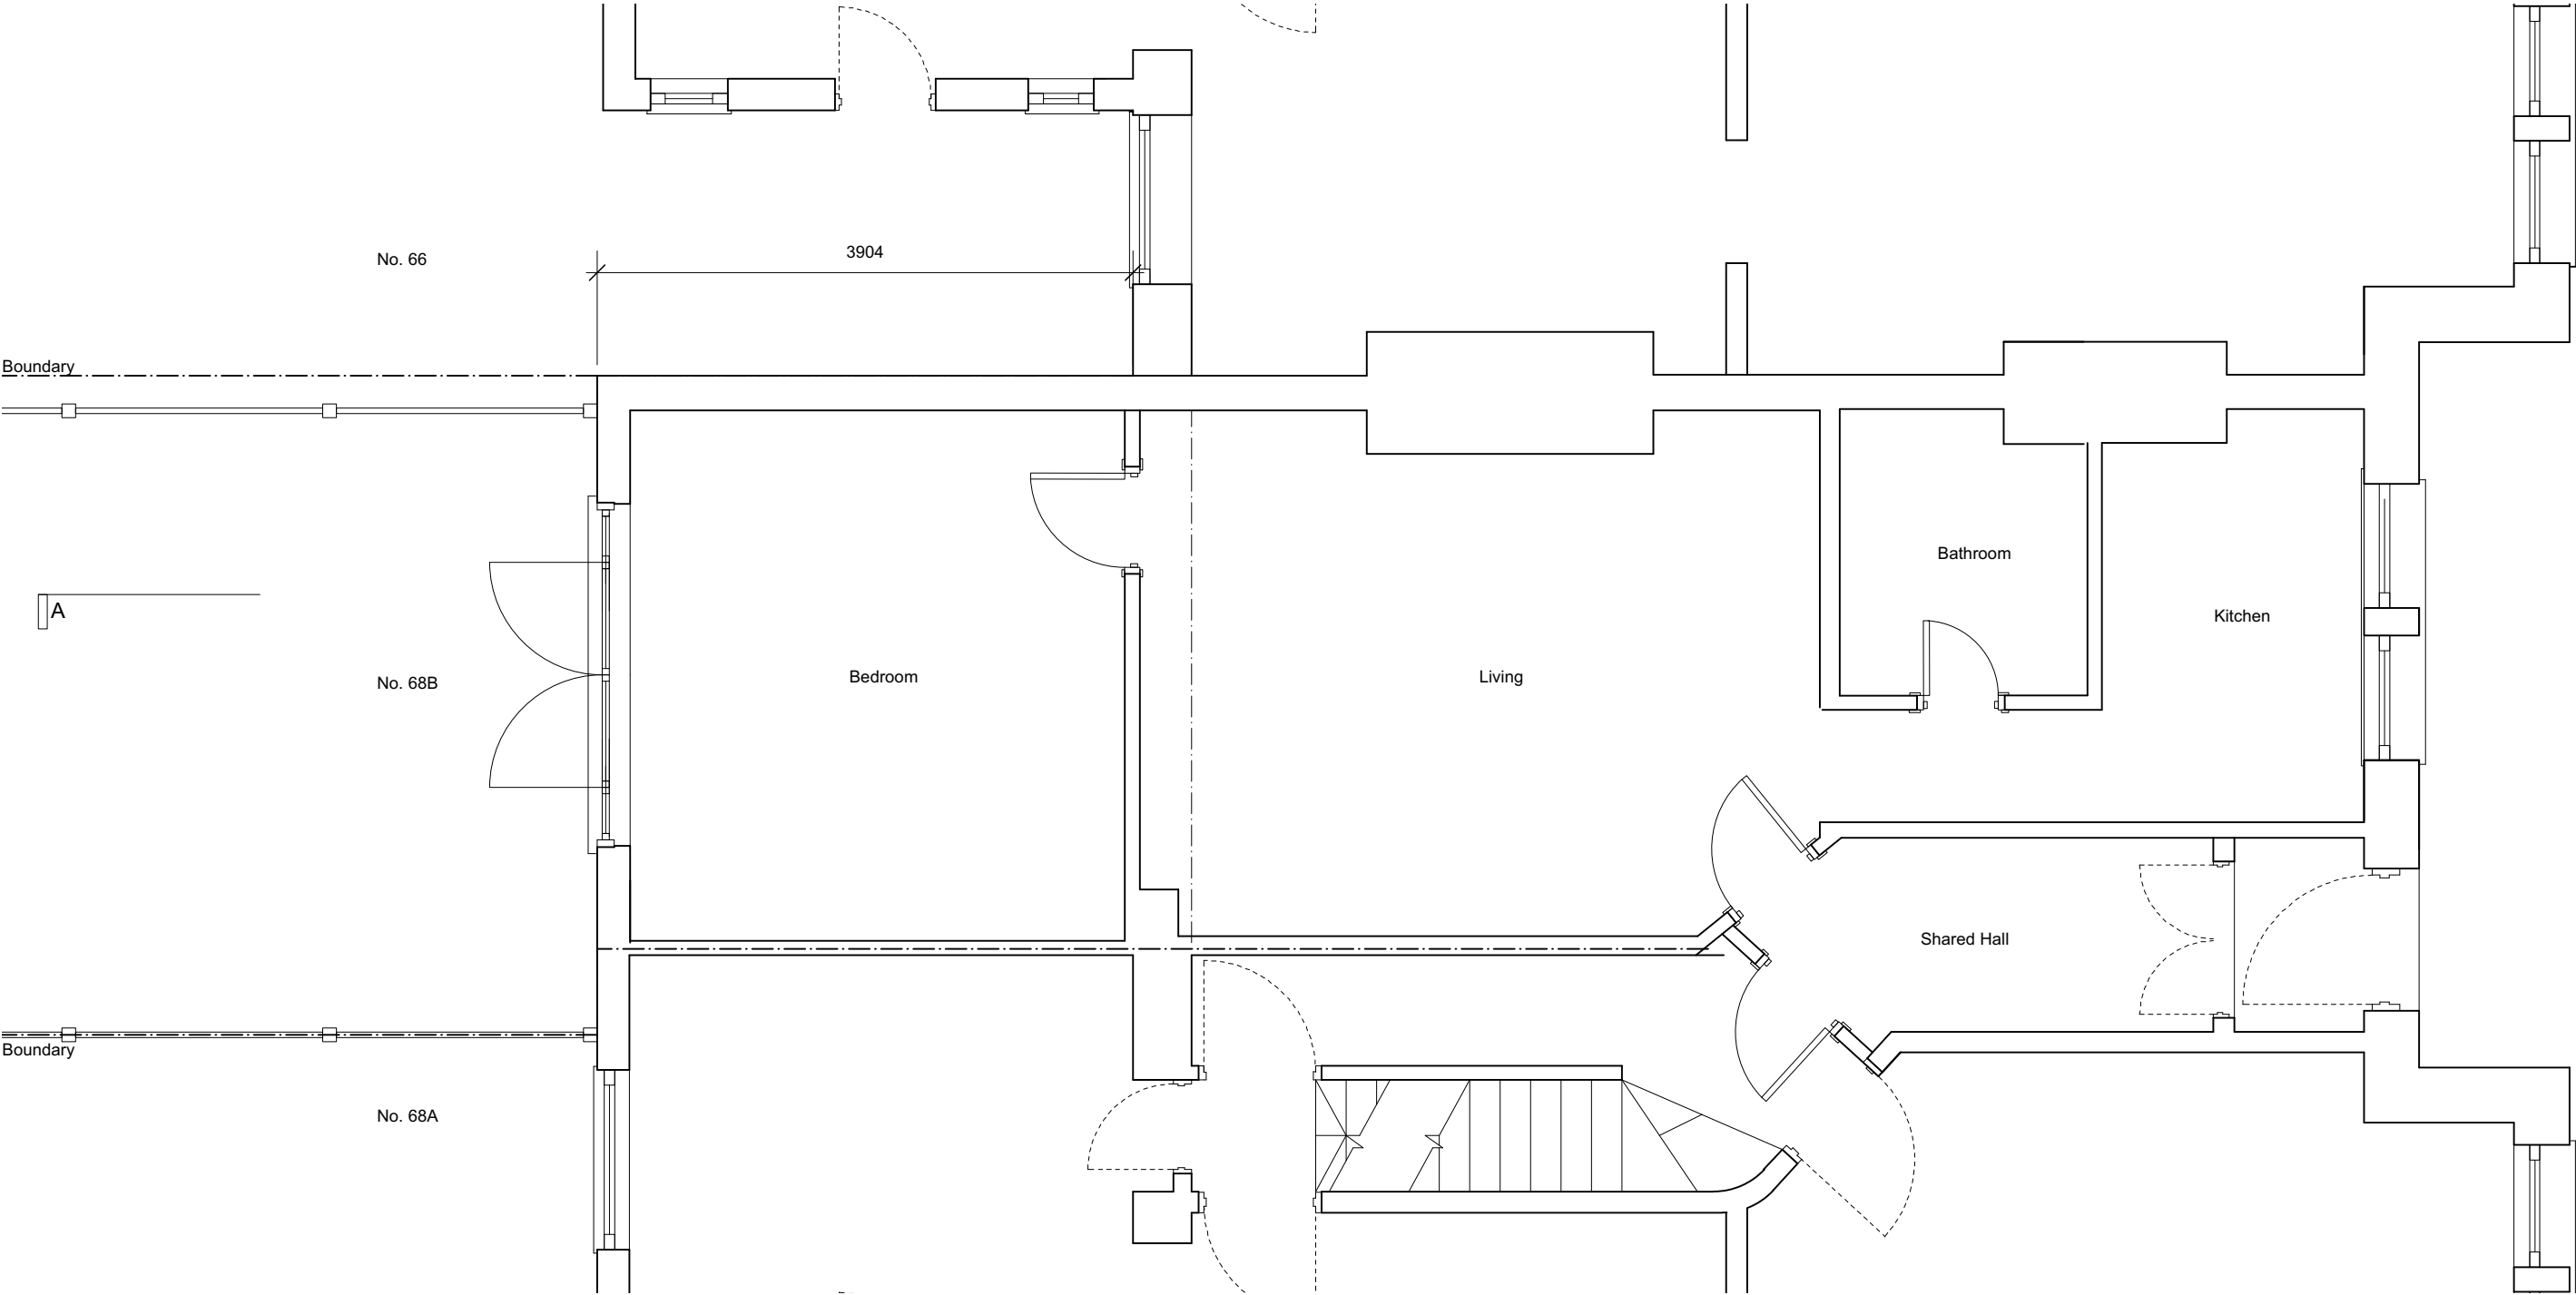
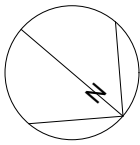
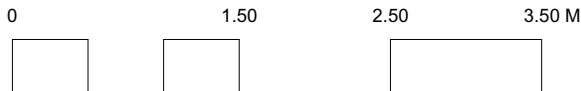
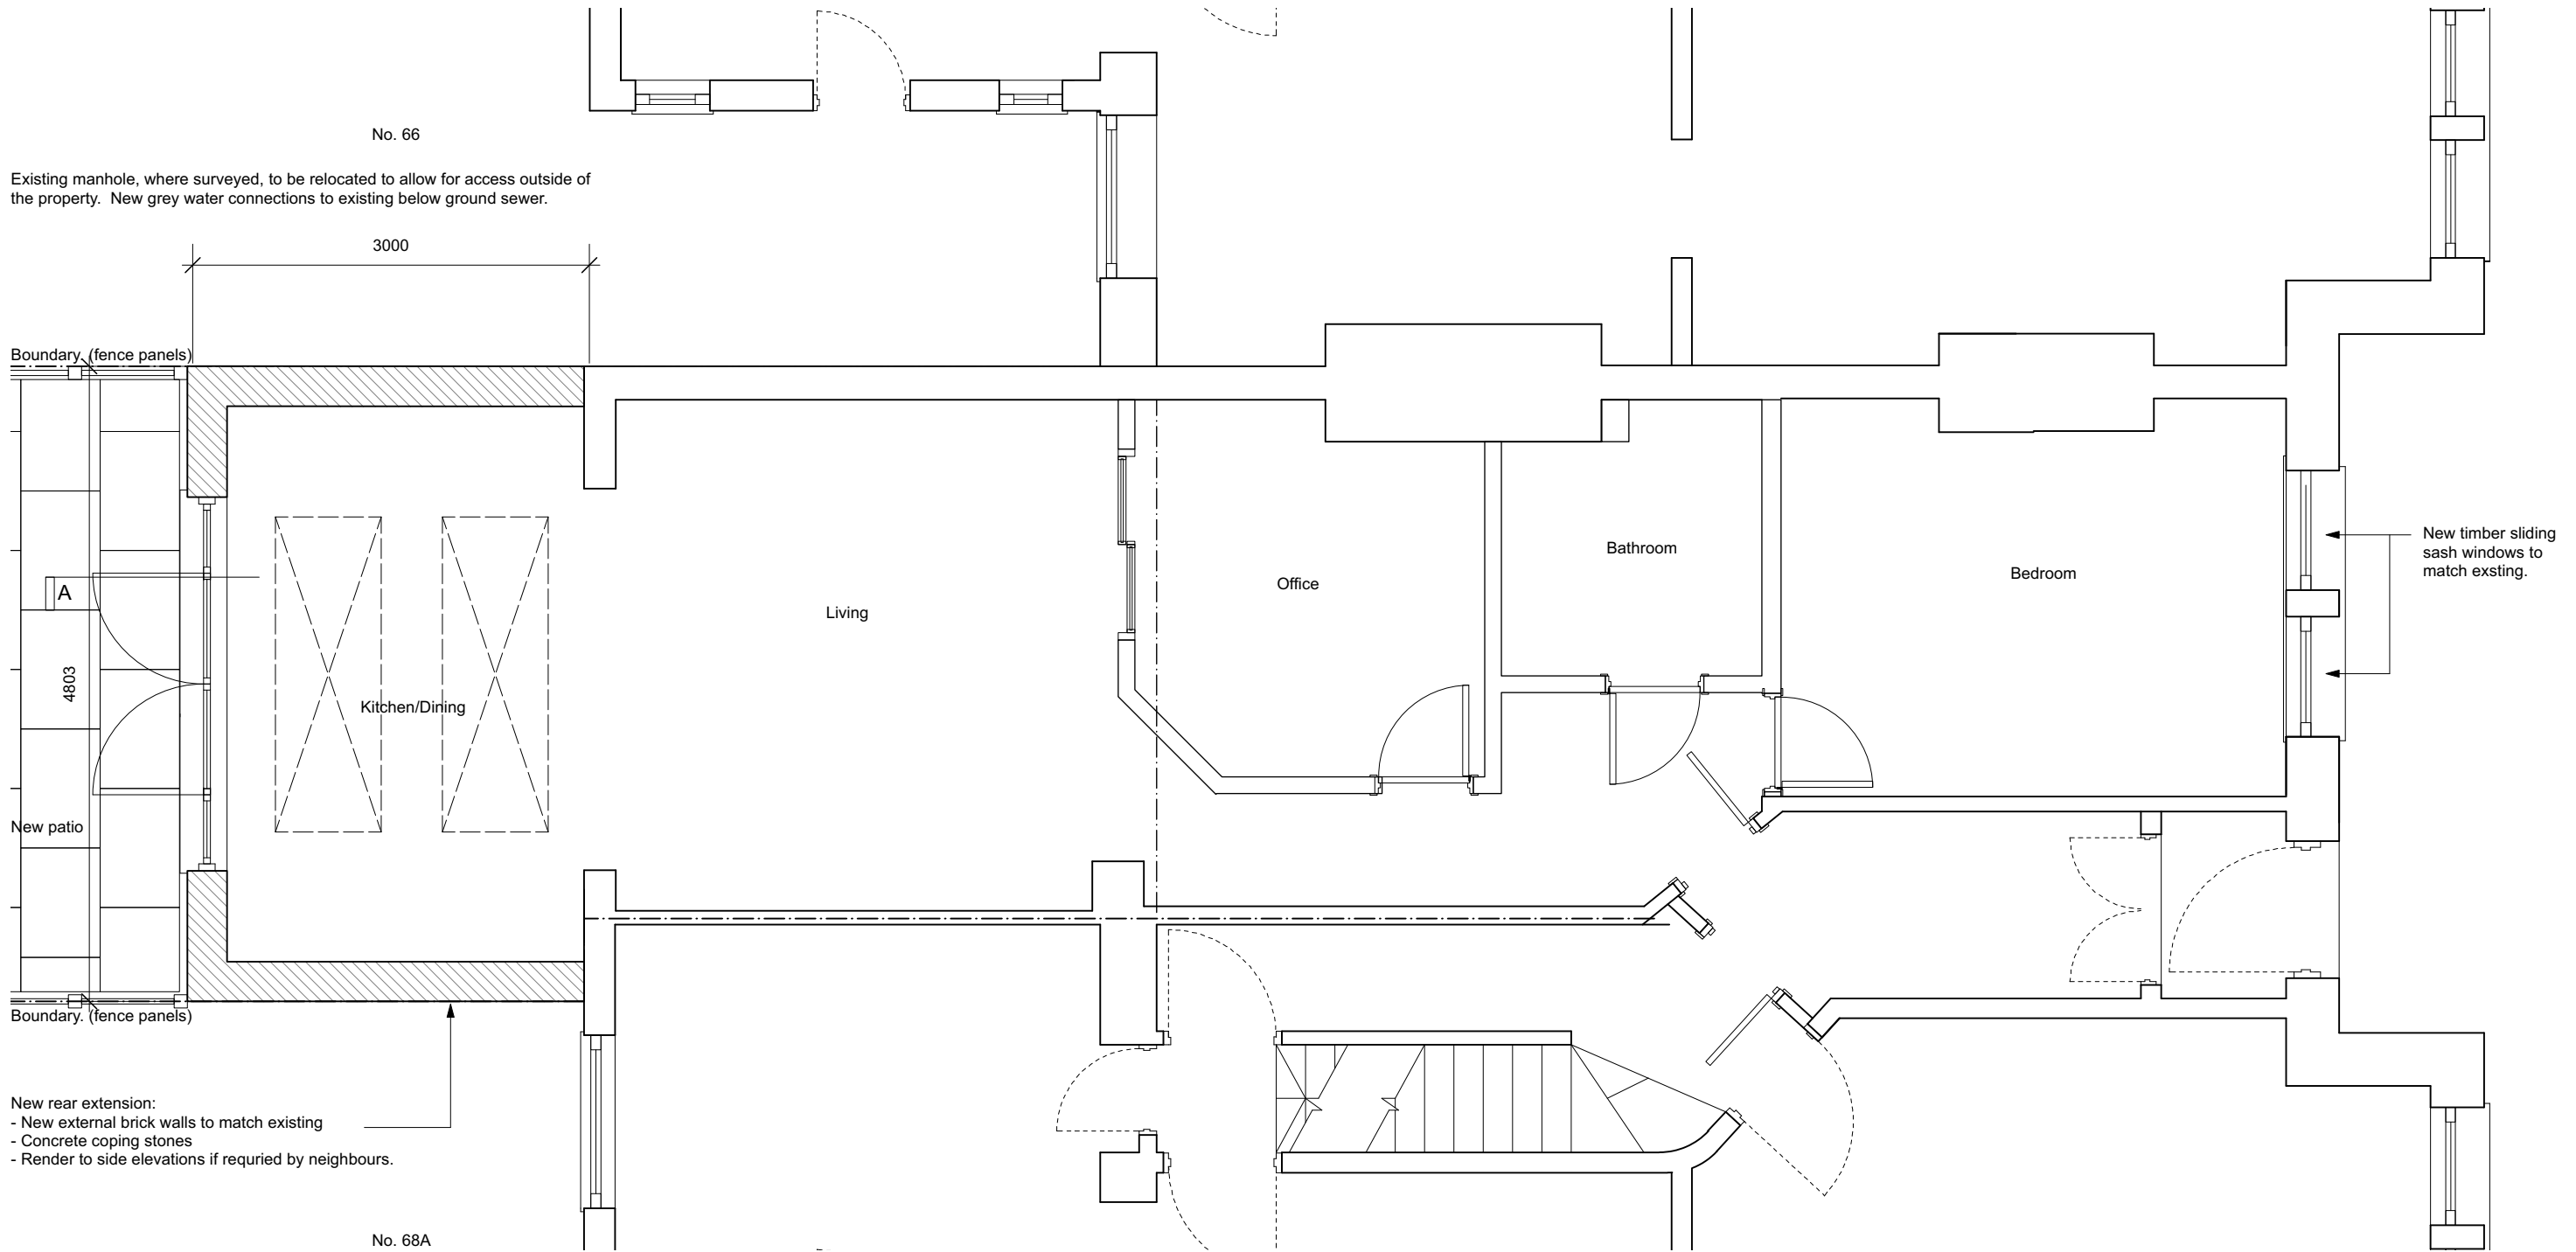


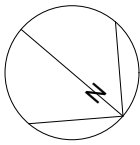

Scale
1:50 @ A3
Drawn by
DB

Drawing no.
00.101
Date
June 2022




Client

Project
68b Muswell Road, London N10 2BE

Drawing title
Ground Floor Proposed
Revision B 14.12.22
Planning

Easton Design Office Limited
Second Floor
23-24 Easton Street
London WC1X 0DS
+44 (0) 207 043 4614
eastondesignoffice.com



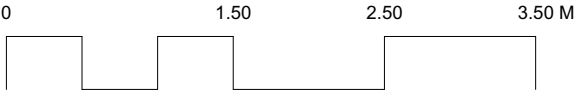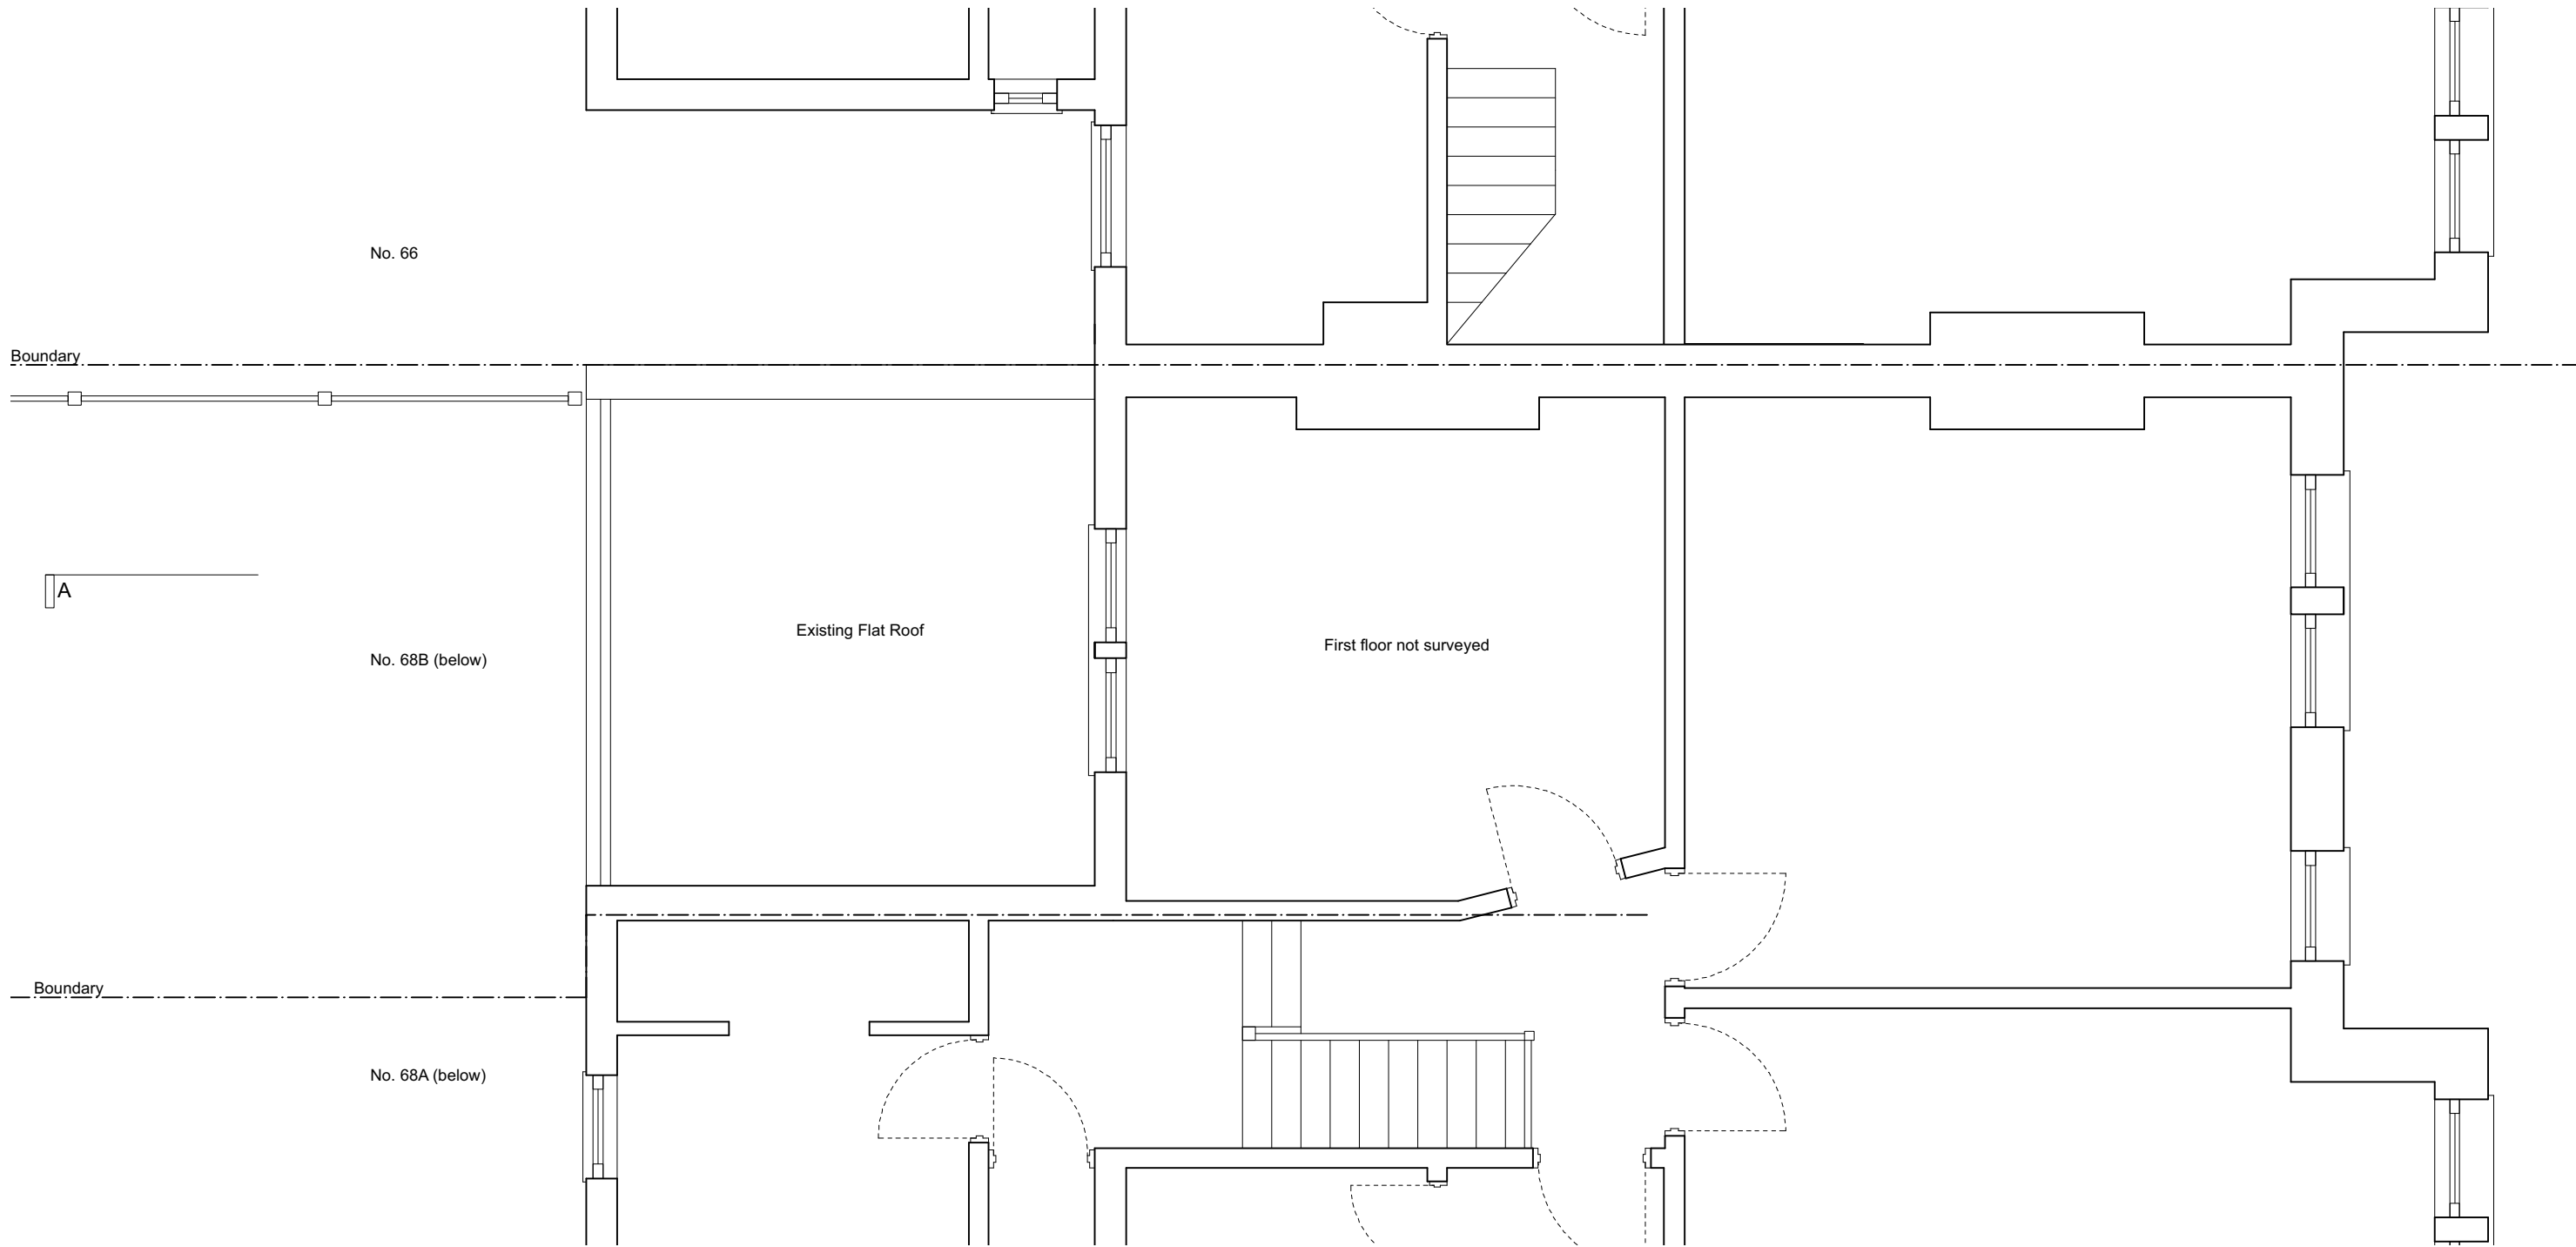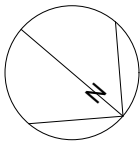

Scale
1:50 @ A3
Drawn by
DB

Drawing no.
01.100
Date
June 2022




Client

Project
68b Muswell Road, London N10 2BE

Drawing title
First Floor Existing
Revision B 14.12.22
Planning

Easton Design Office Limited
Second Floor
23-24 Easton Street
London WC1X 0DS
+44 (0) 207 043 4614
eastondesignoffice.com



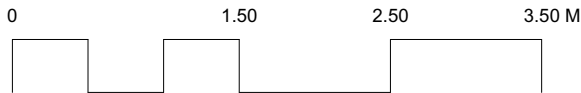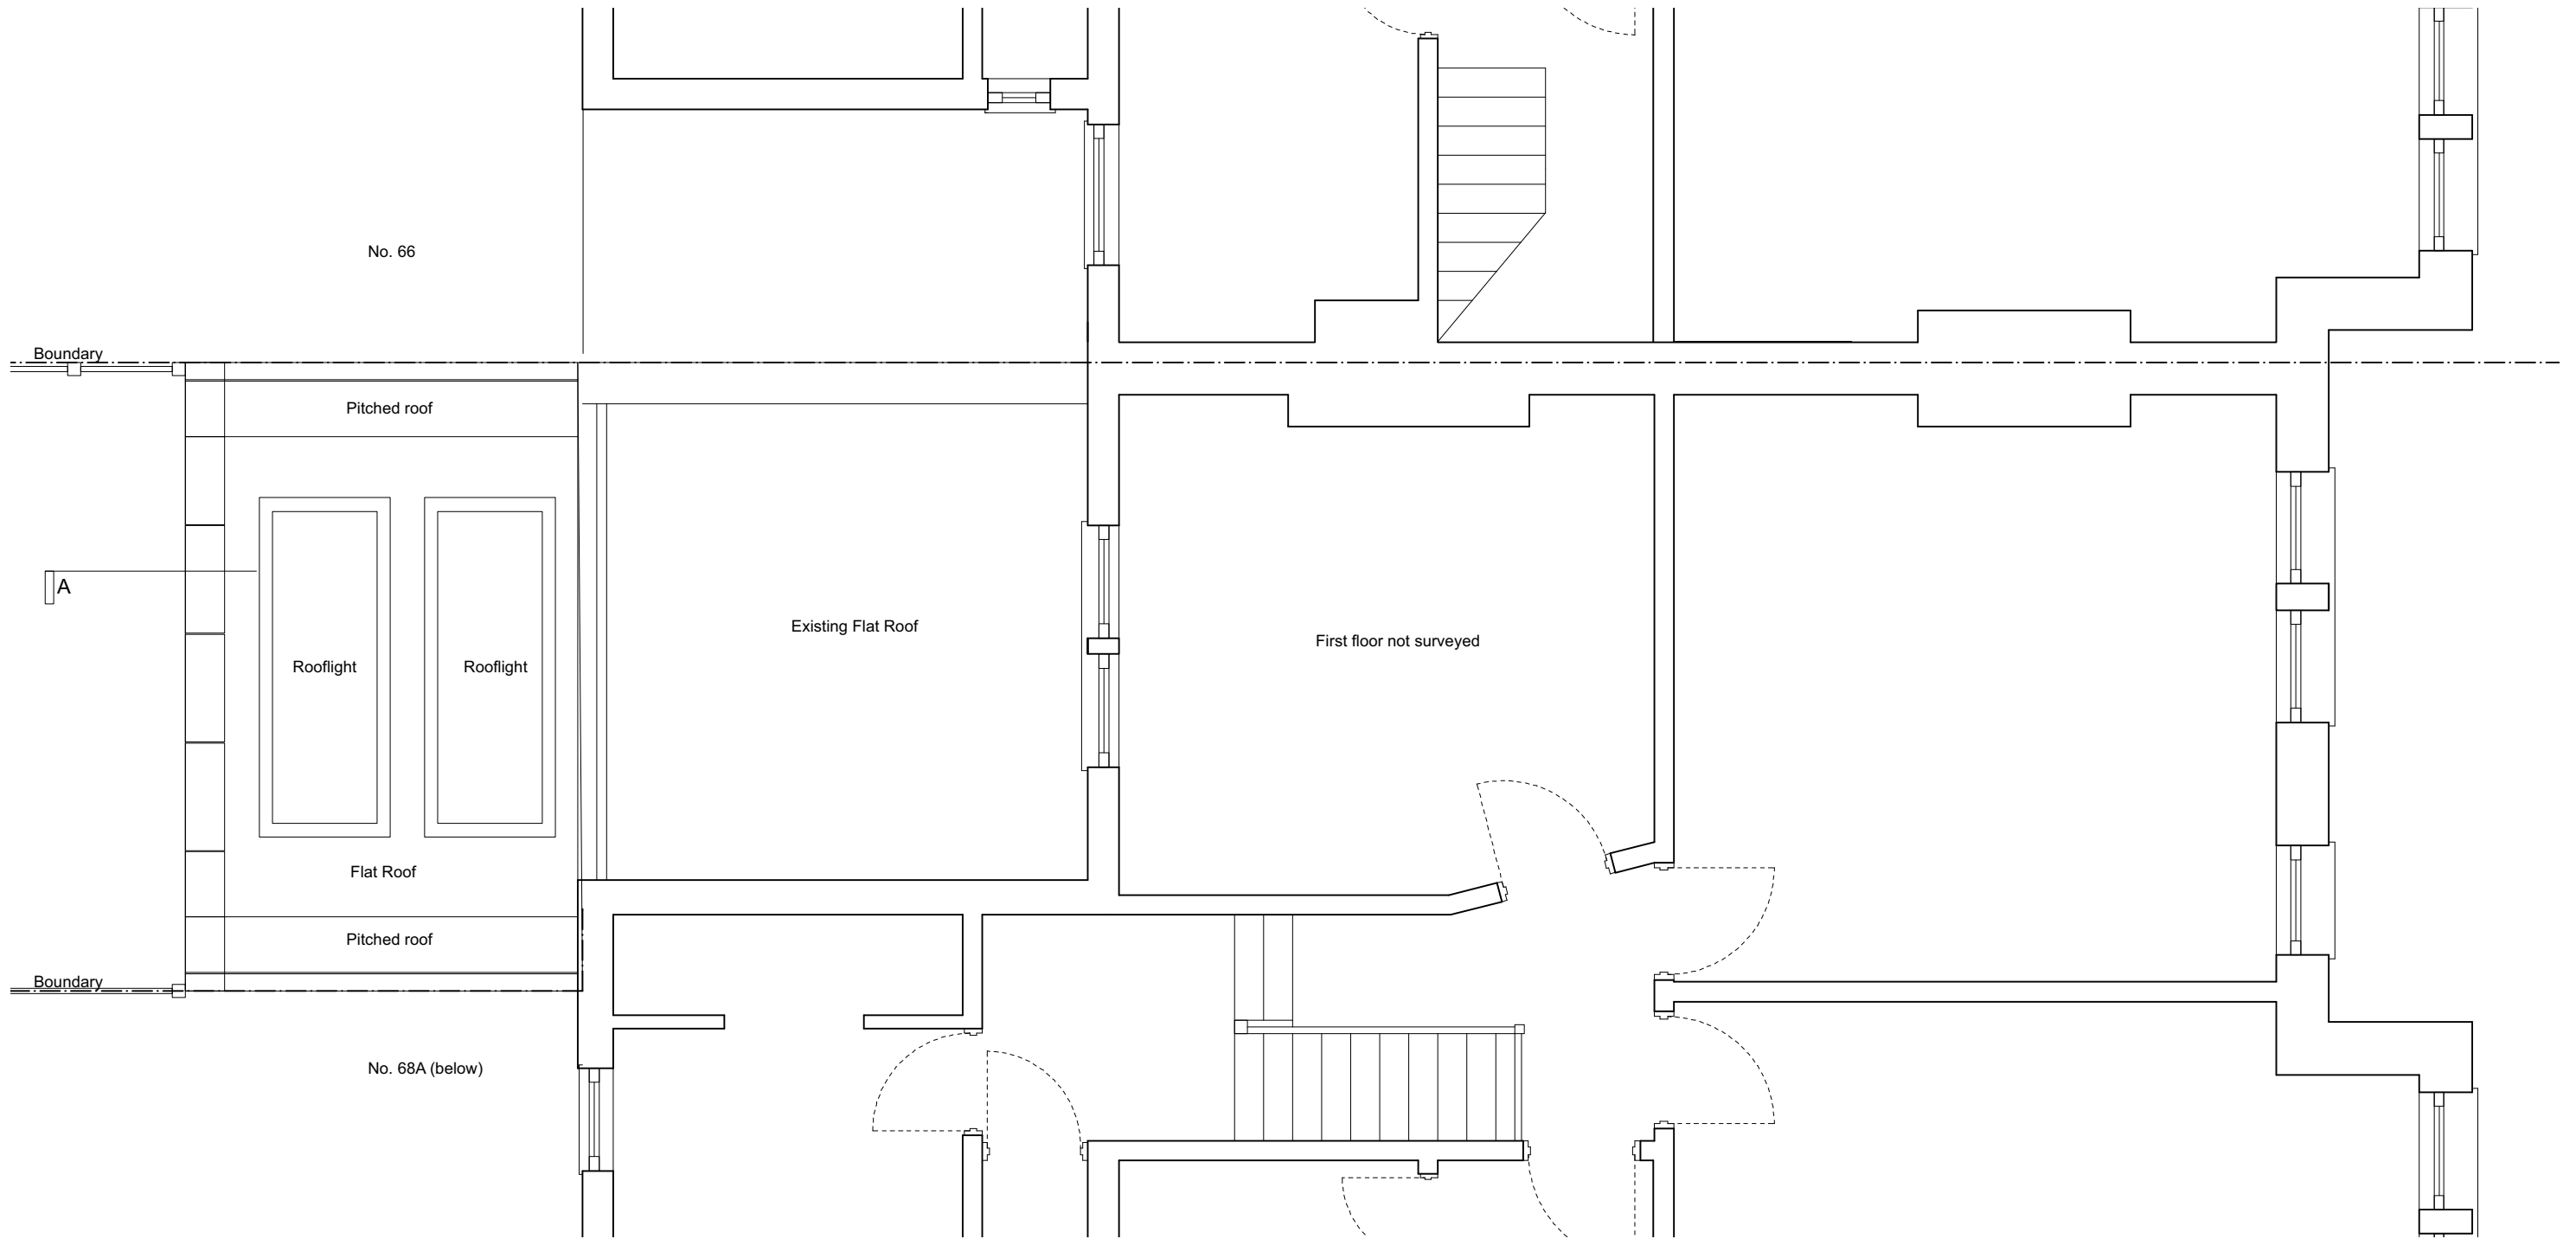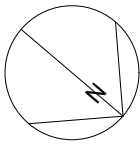

Scale
1:50 @ A3
Drawn by
DB

Drawing no.
01.101
Date
June 2022

Client

Project
68b Muswell Road, London N10 2BE

Drawing title
First Floor Proposed
Revision B 14.12.22
Planning

Easton Design Office Limited
Second Floor
23-24 Easton Street
London WC1X 0DS
+44 (0) 207 043 4614
eastondesignoffice.com



