
KEY:

+	Floor Level
svp	Soil and Vent Pipe
rwp	Rain Water Pipe
ic	Inspection Cover
cl	Cover Level
u/s	Underside Height
DH 1990	Door Height
fs 0780	Floor to Sill
sh 1850	Sill to Head
	Steelwork
	Drainage
	Boundary Line
	Wall Demolished
	Elevated Fabric Demolished
	Above
	New Structure/Insulation
	Joinery
	Free-standing Furniture
	Radiator
3.17	Room Height
D01	Door Reference
W01	Window Reference
RL-1	Rooflight/Lantern Referemce
J1	Joinery Reference
WT10	Build-Up Reference
A-A E300	Section Marker

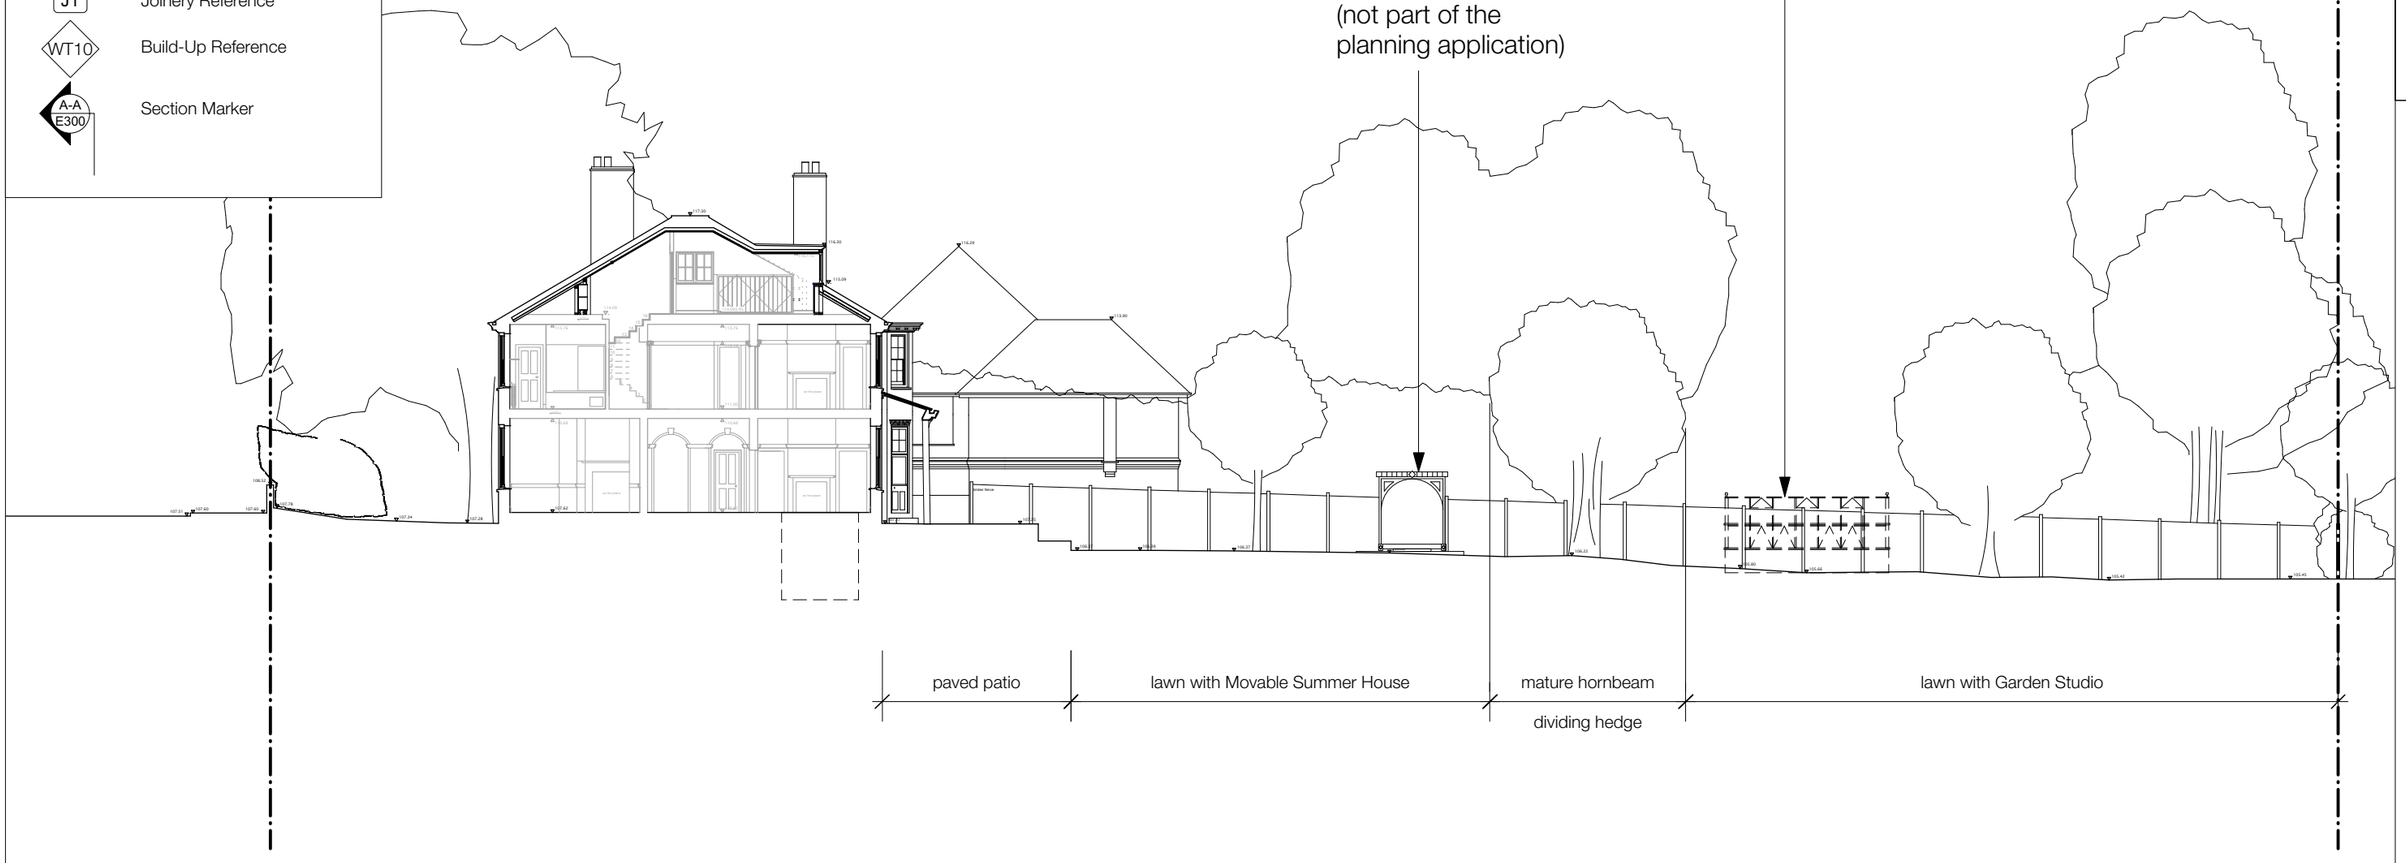

General Notes:
Do not take measurements from drawing.
Use only figured dimensions.
Verify all dimensions and levels on site and report discrepancies to Architect.
Dimensions stated are measured from the finishes.

SANYA POLESCUK ARCHITECTS
8a BELSIZE COURT GARAGES LONDON NW3 5AJ
T:0207 431 8580 e-mail:enquiries@polescukarchitects.com

NO: E300
REV: PL6
DATE: 05 October 2022
PAPER: A3
SCALE: 1:50
TITLE: Section AA (existing)
PROJECT: 9 View Road, London N6 4DJ