
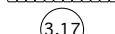


KEY:	
+	Floor Level
svp	Soil and Vent Pipe
rwp	Rain Water Pipe
ic	Inspection Cover
cl	Cover Level
u/s	Underside Height
DH 1990	Door Height
fs 0780	Floor to Sill
sh 1850	Sill to Head
	Steelwork
	Drainage
	Boundary Line
	Wall Demolished
	Elevated Fabric Demolished
	Above
	New Structure/Insulation
	Joinery
	Free-standing Furniture
	Radiator
	Room Height
	Door Reference
	Window Reference
	Rooflight/Lantern Reference
	Joinery Reference
	Build-Up Reference
	Section Marker

General Notes:
Do not take measurements from drawing.
Use only figured dimensions.
Verify all dimensions and levels on site and report discrepancies to Architect.
Dimensions stated are measured from the finishes.

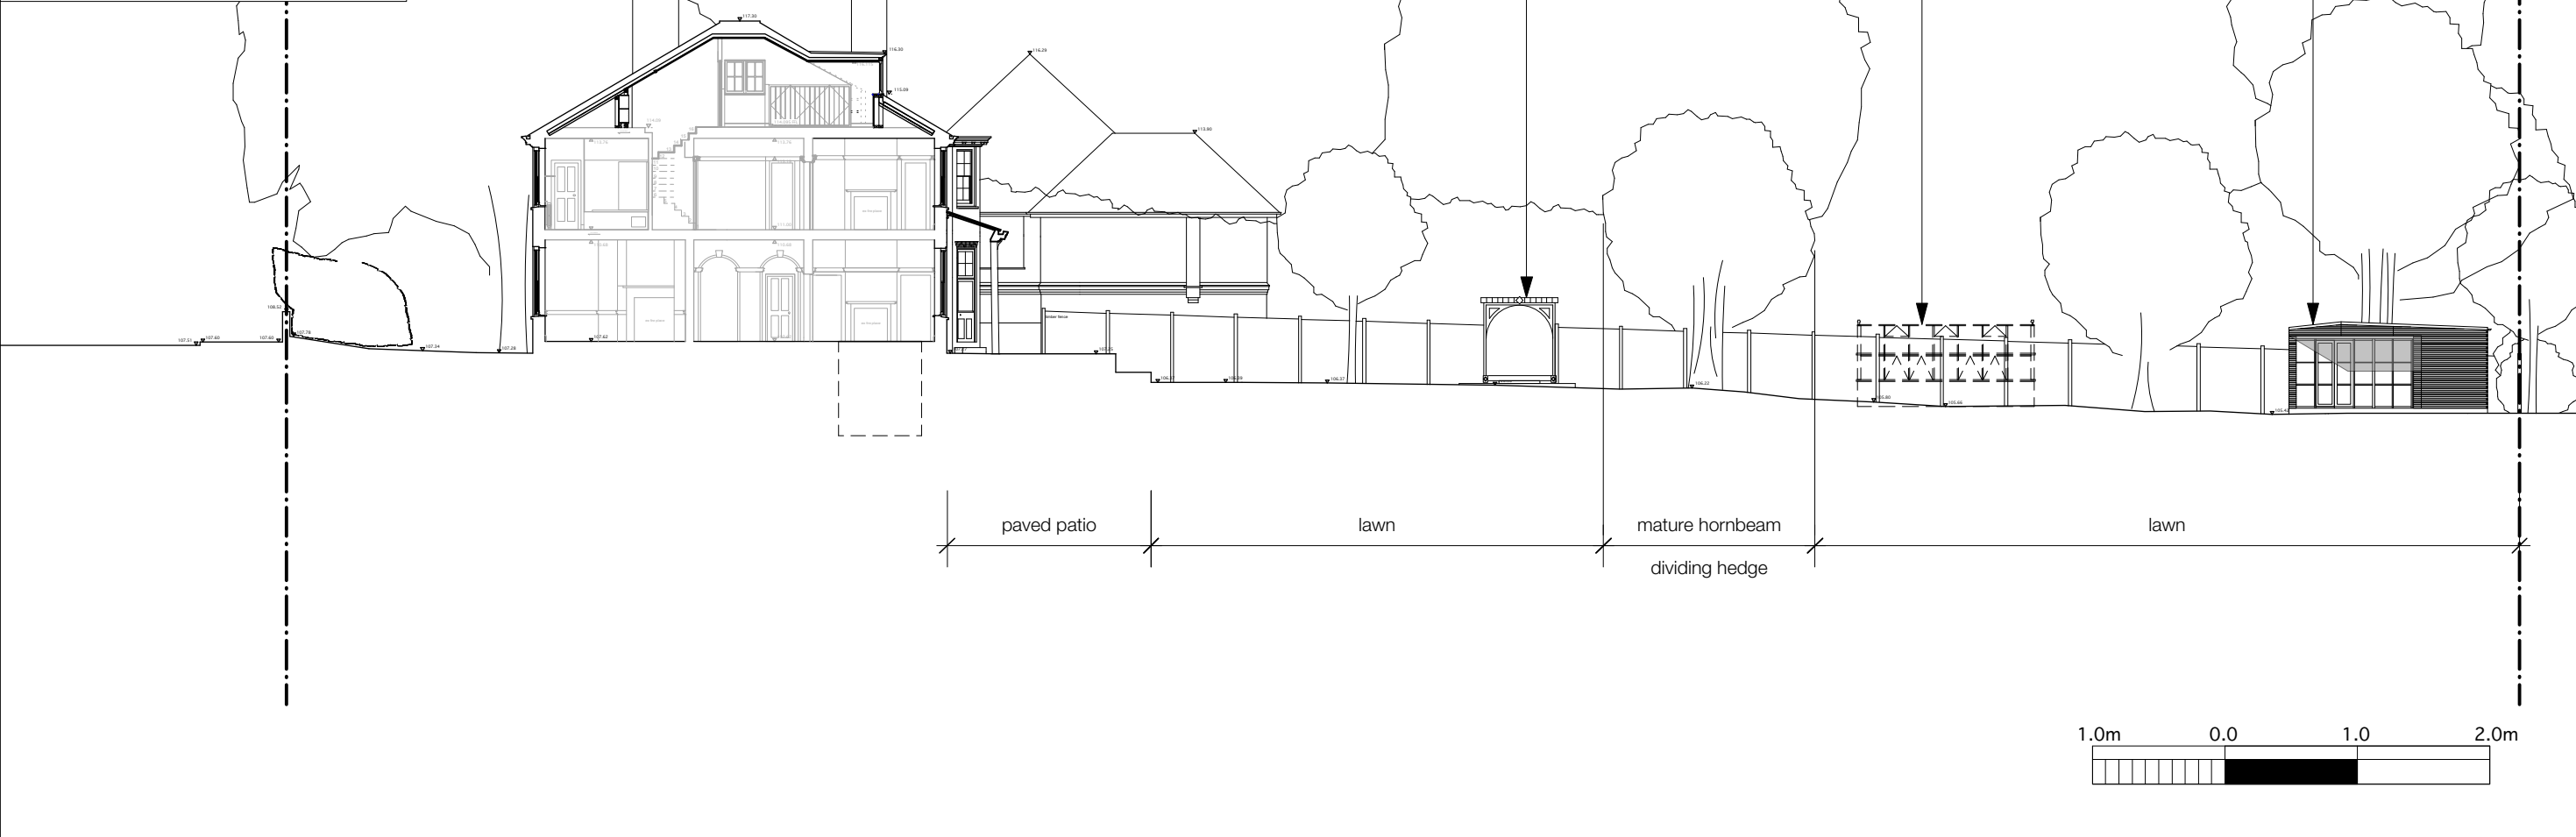

TITLE: Section AA (proposed)		NO: P300	REV: PL6
PROJECT: 9 View Road, London N6 4DJ	SCALE: 1:50	PAPER: A3	DATE: 05 October 2022
SANYA POLESCUK ARCHITECTS 8a BELSIZE COURT GARAGES LONDON NW3 5AJ T: 0207 431 8580 e-mail: enquiries@polescukarchitects.com			