




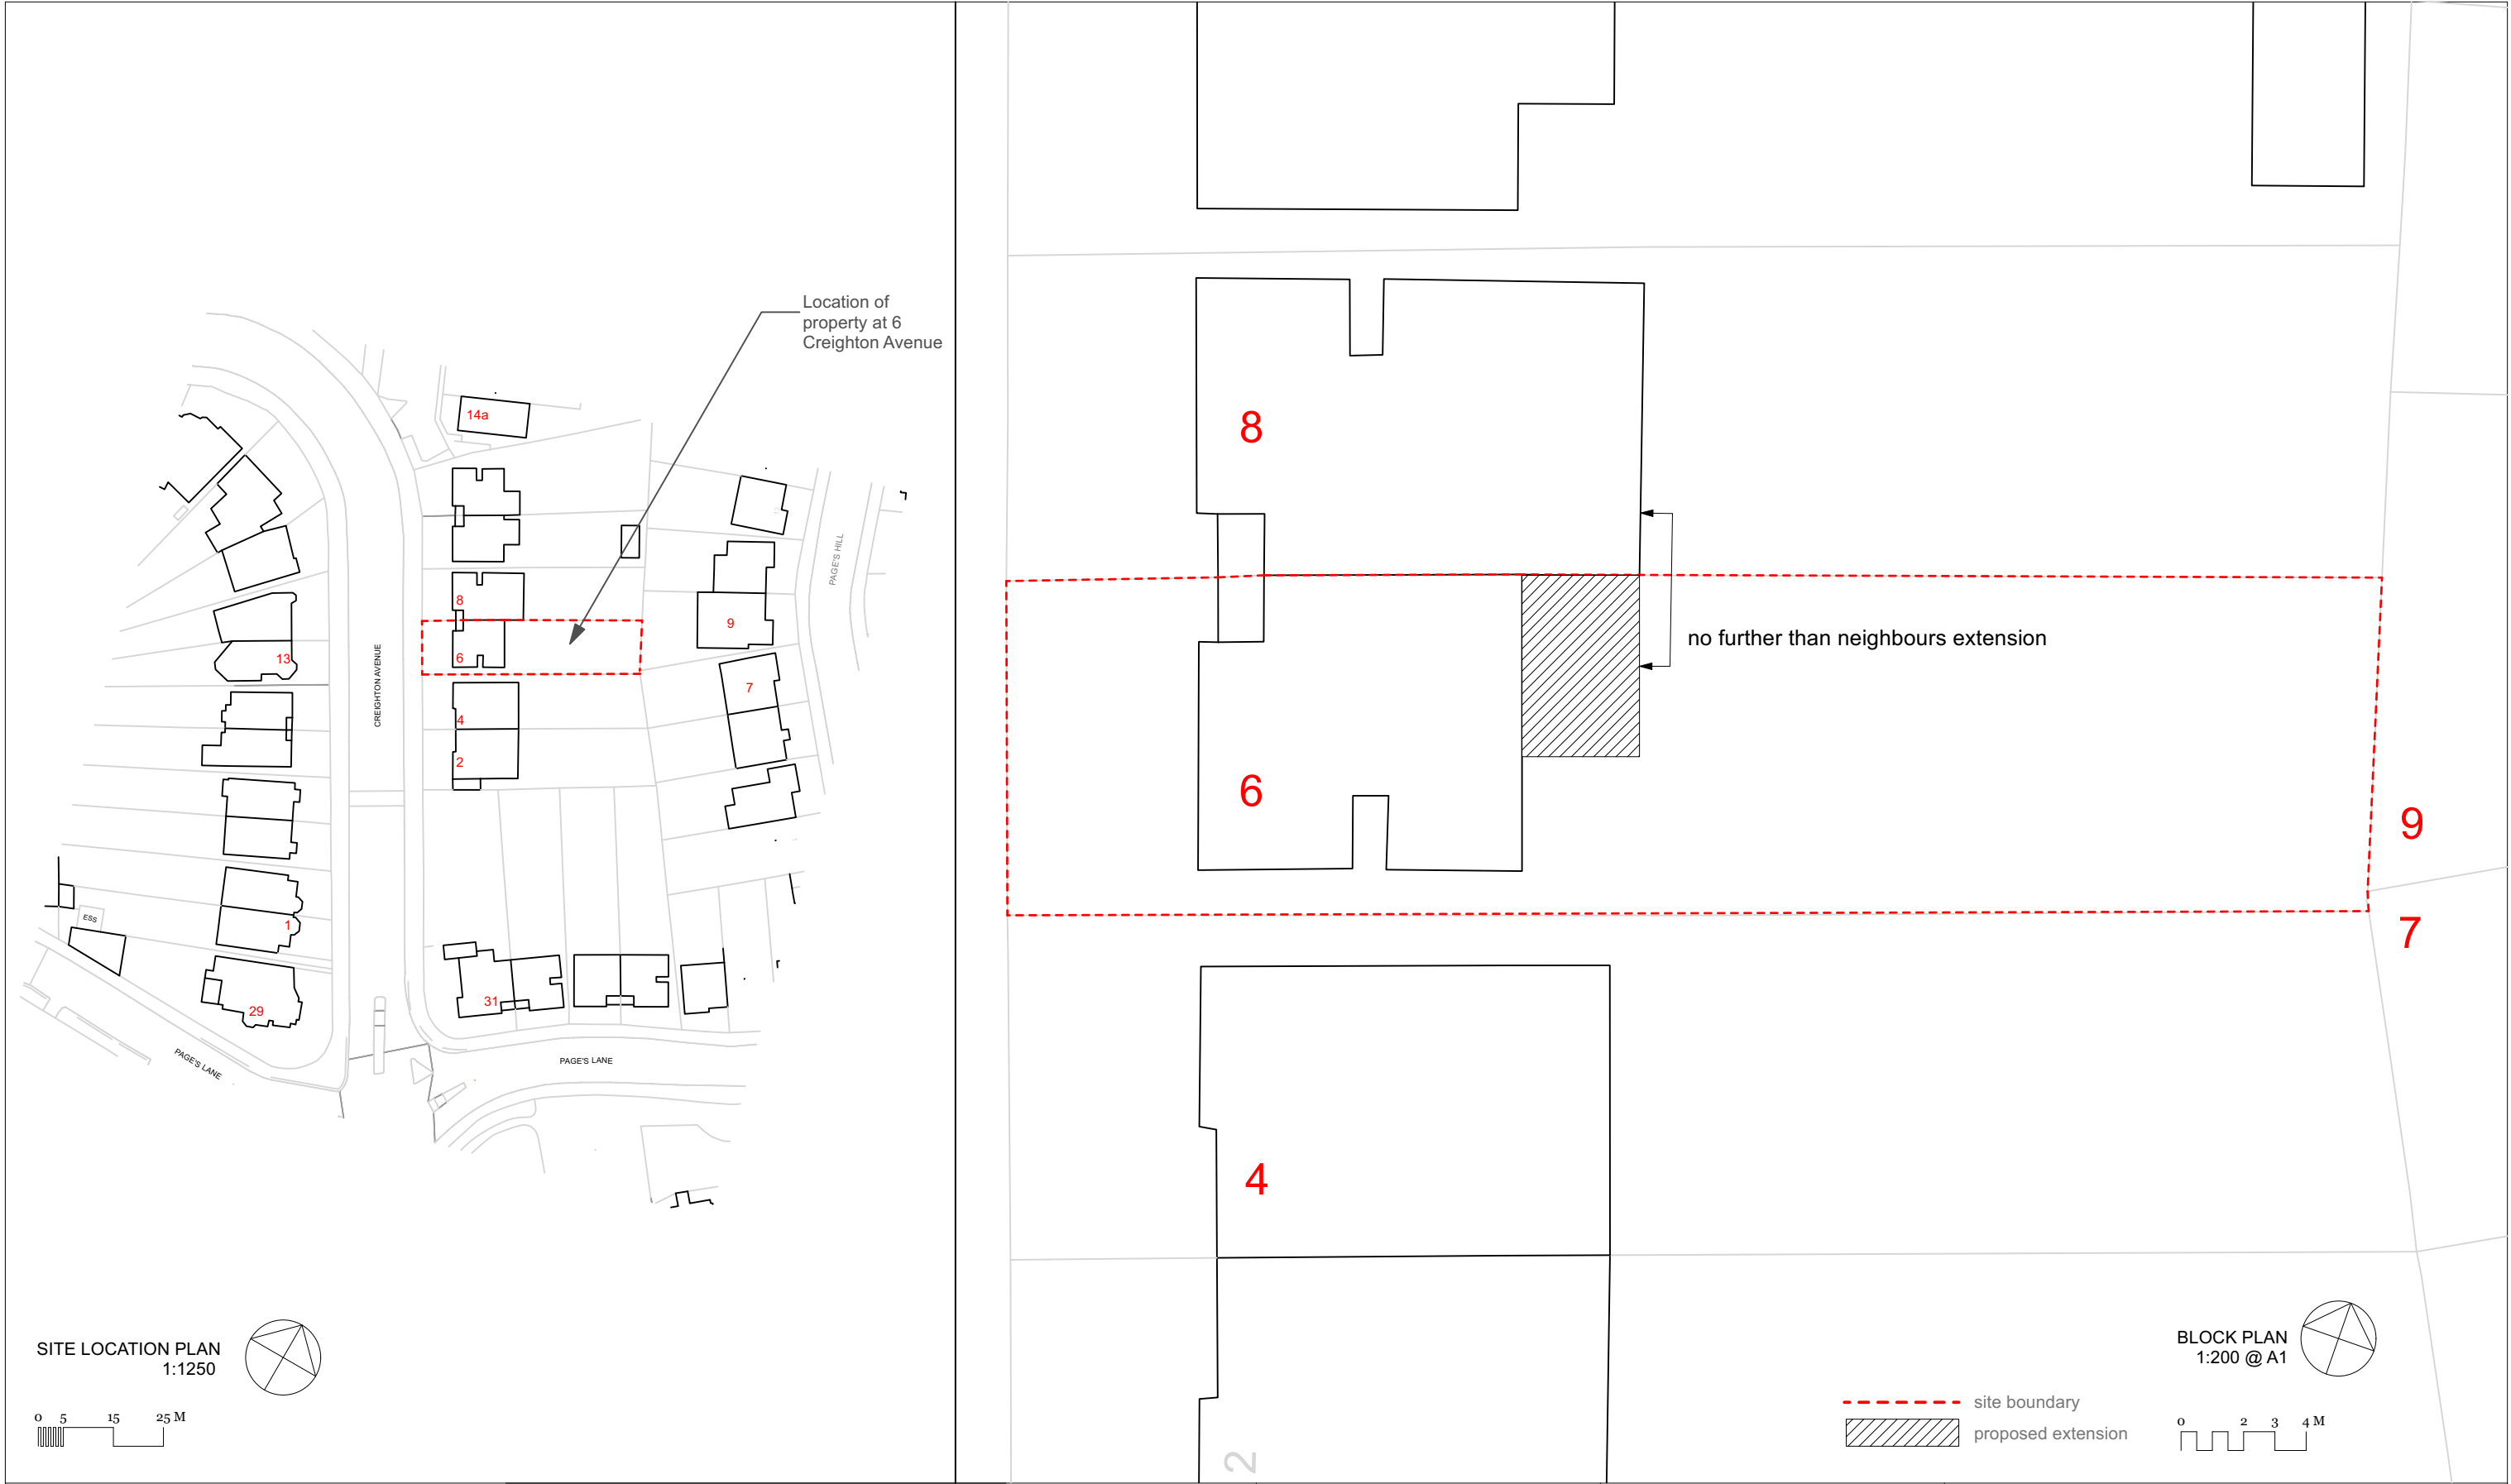

SITE LOCATION PLAN
1:1250

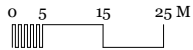

BLOCK PLAN
1:200 @ A1

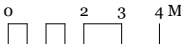

revisions
P1 13/12/2022 PLANNING ISSUE

To be read in conjunction with all other information
Do not scale off this drawing.

Mulroy

020 7267 5123
www.mulroyarchitects.com

project 6 Creighton Avenue, London, N10 1NU			
for Hannah & Chris Halton			
title Block Plan & Site Location Plan			
status RIBA Stage 3			
scale	size A3	drawing number 22023-A-3-001	P1