


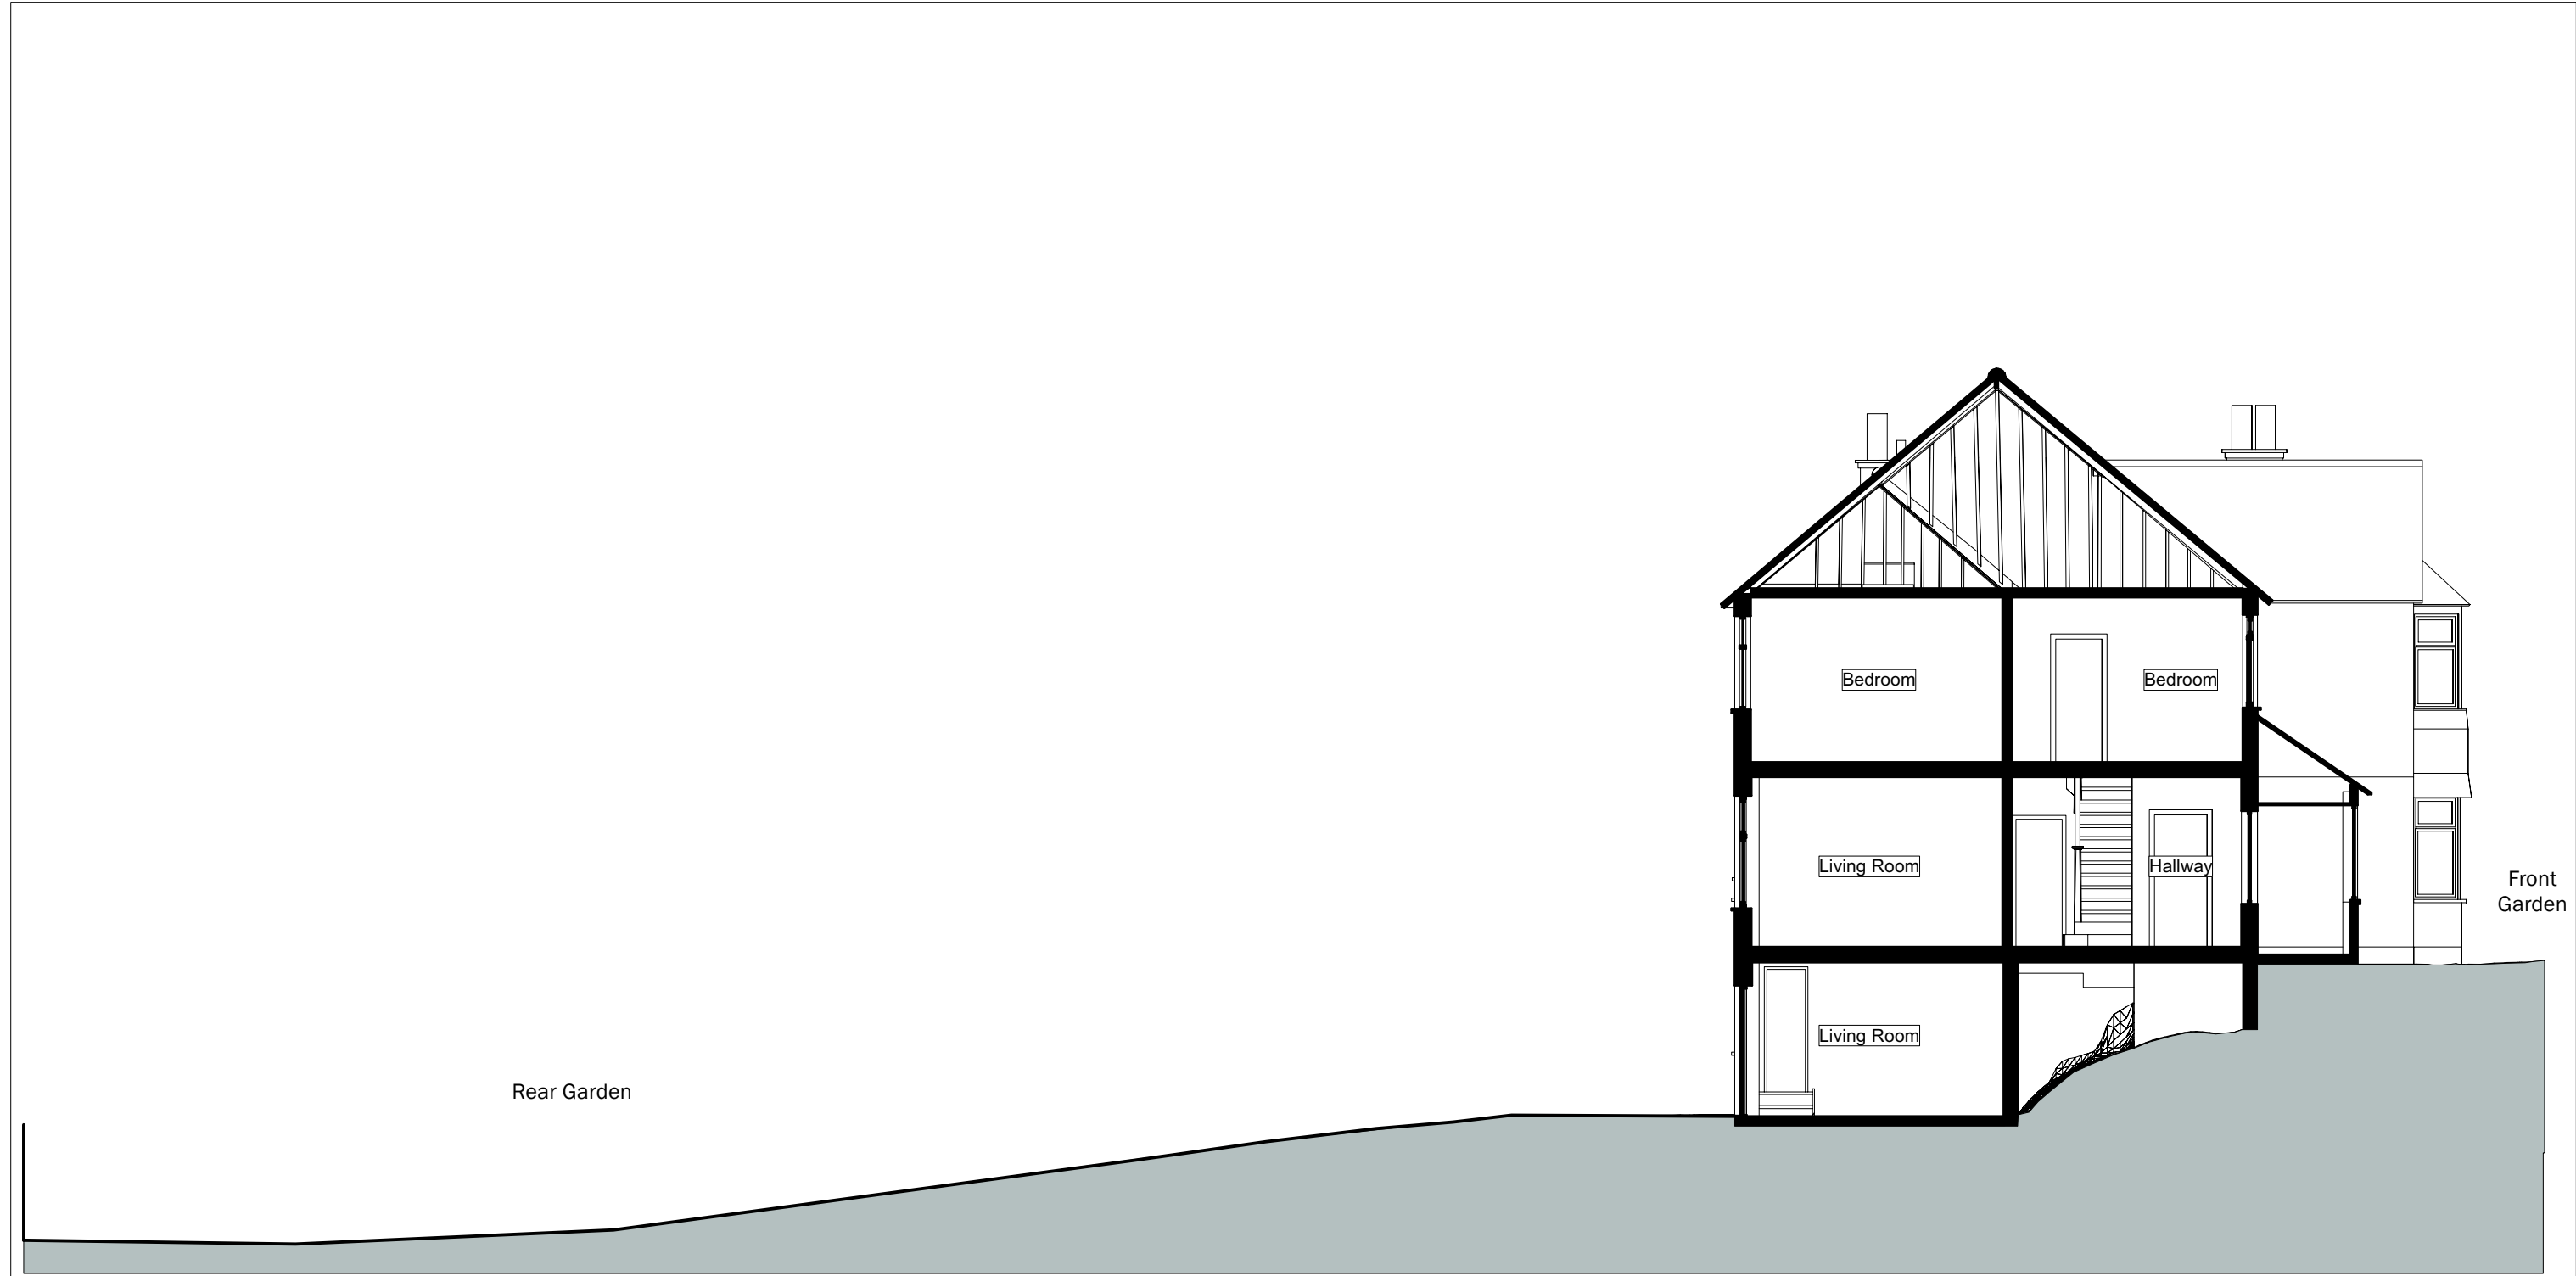

|                                                              |  |                                                                                |   |                               |                                                    |
|--------------------------------------------------------------|--|--------------------------------------------------------------------------------|---|-------------------------------|----------------------------------------------------|
| <div>revisions</div> <div>P1 13/12/2022 PLANNING ISSUE</div> |  | <div>Mulroy</div> <div>020 7267 5123</div> <div>www.mulroyarchitects.com</div> | <div>project 6 Creighton Avenue, London, N10 1NU</div> <div>for Hannah &amp; Chris Halton</div> <div>title Existing Section</div> |                               |                                                    |
|                                                              |  |                                                                                | <div>status RIBA Stage 3</div>   |                               |                                                    |
|                                                              |  |                                                                                | <div>scale</div> <div>1:100</div>                                                                                                 | <div>size</div> <div>A3</div> | <div>drawing number</div> <div>22023-A-3-020</div> |
|                                                              |  |                                                                                | <div>P1</div>   |                               |                                                    |

To be read in conjunction with all other information  
Do not scale off this drawing.