


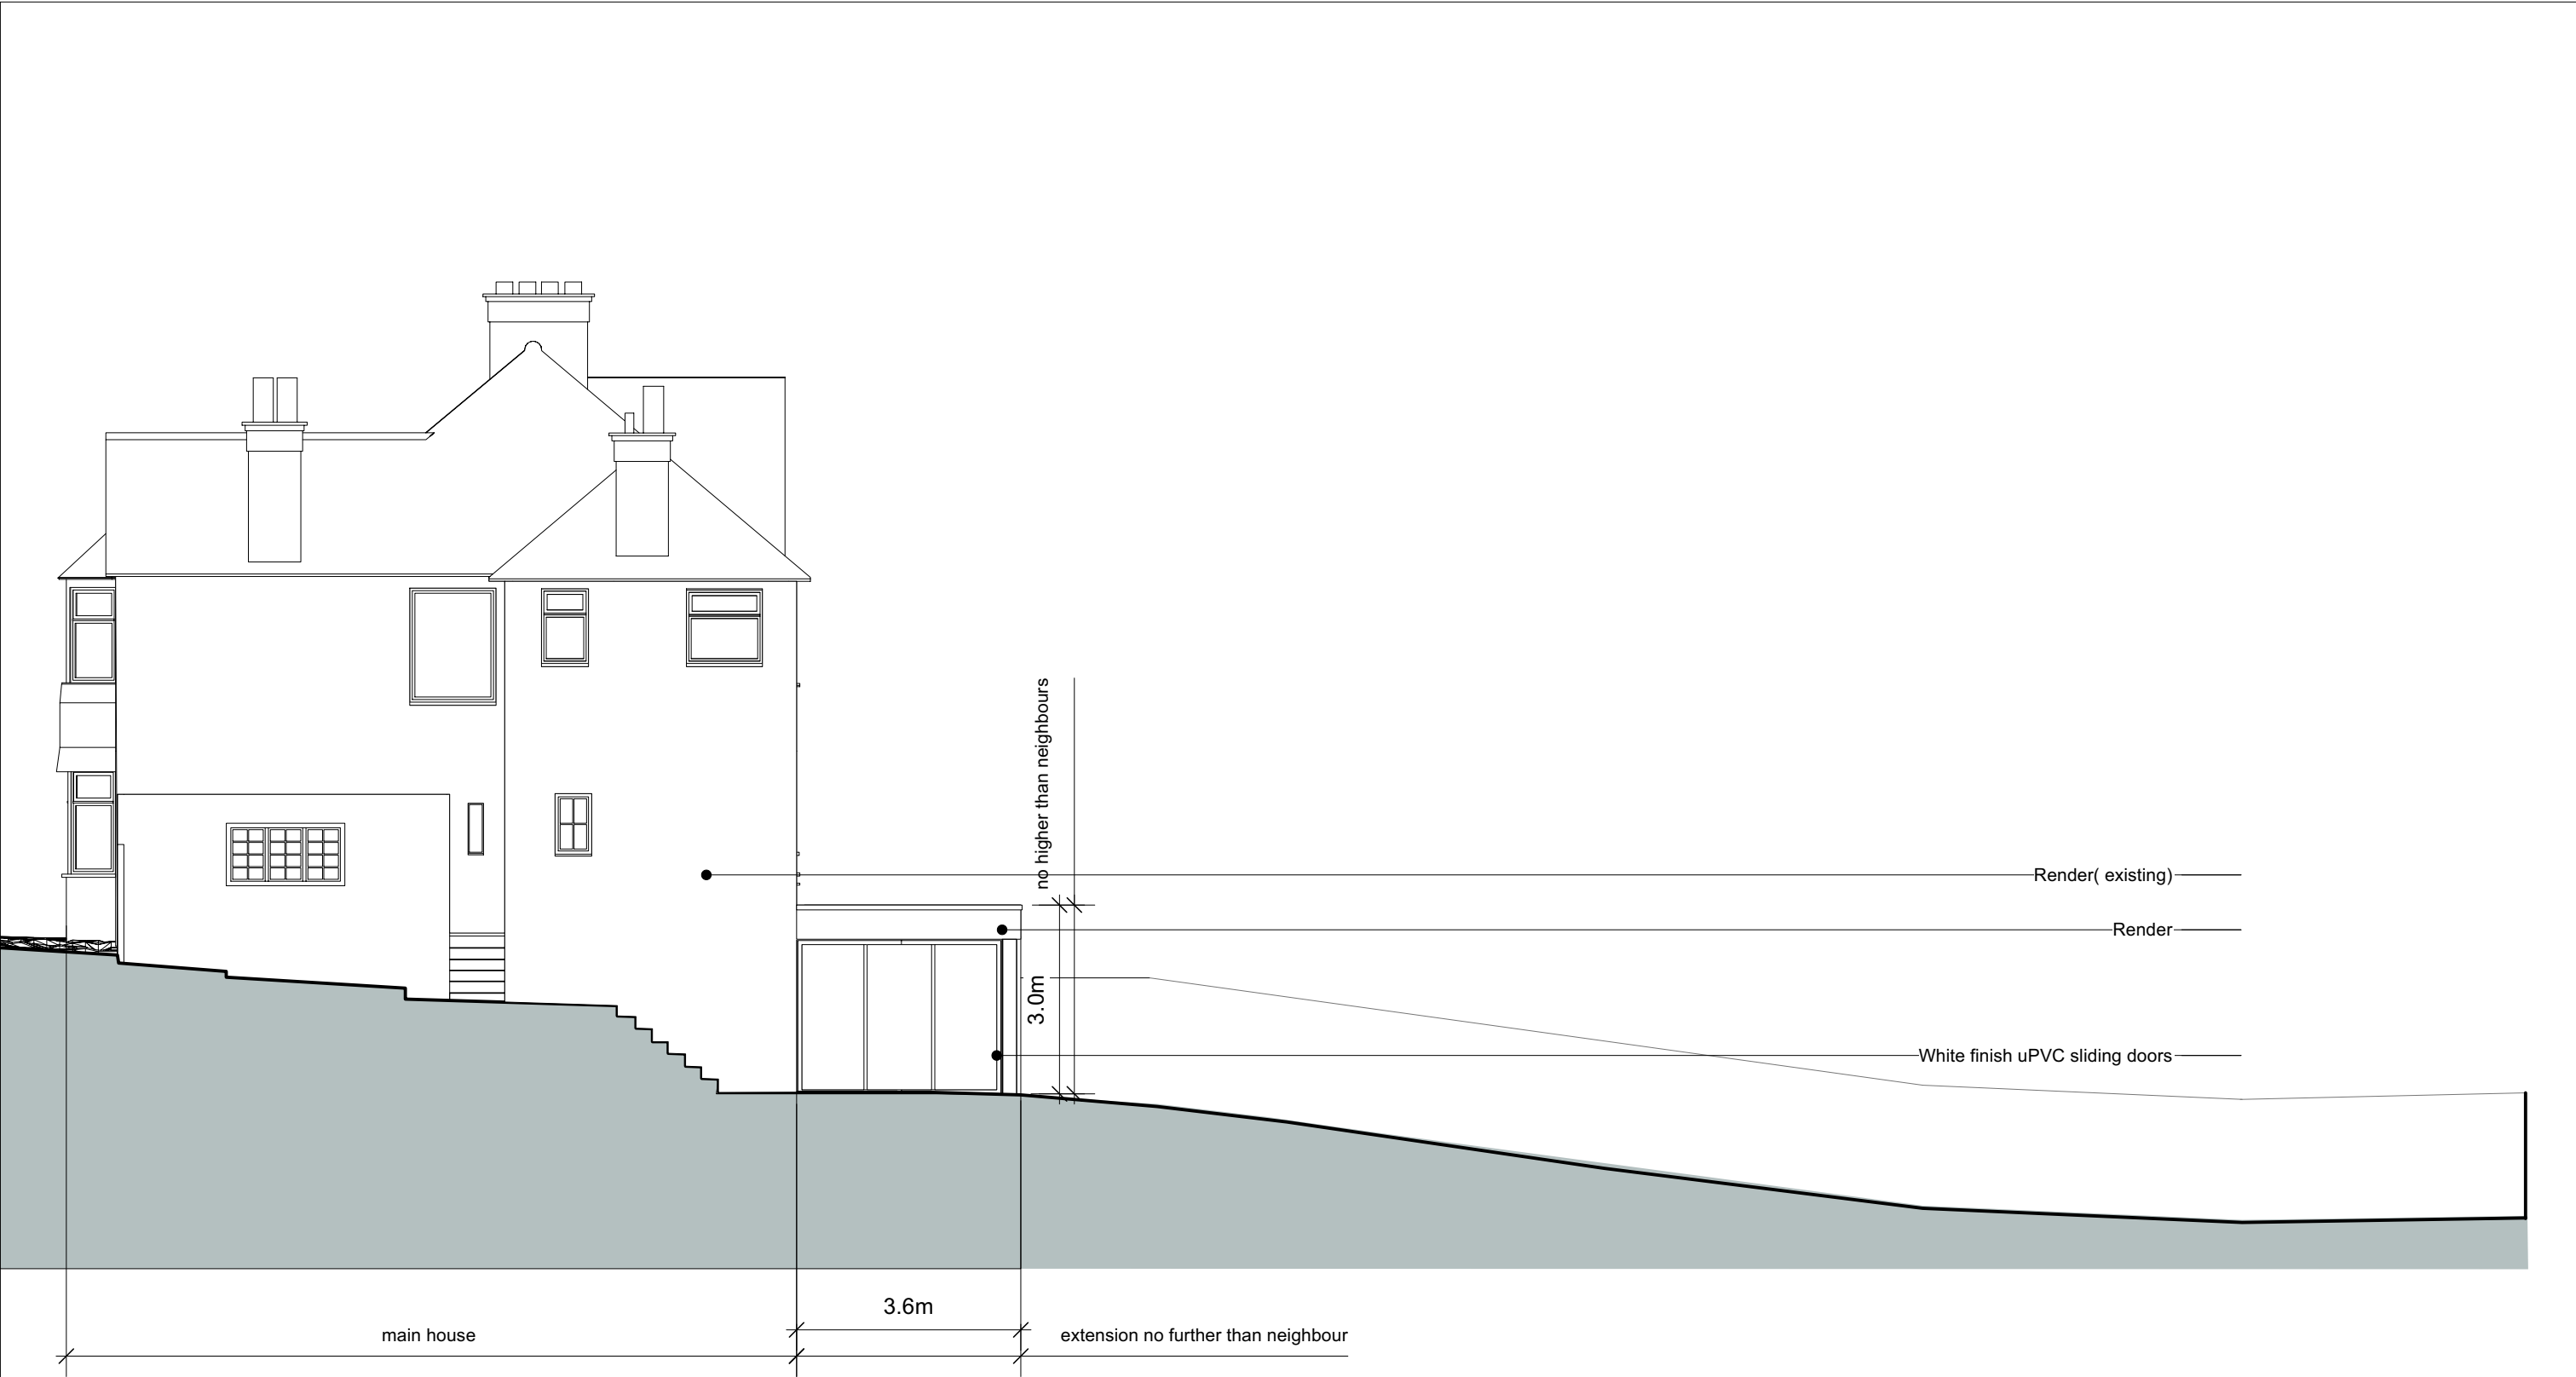

revisions P1 13/12/2022 PLANNING ISSUE	03 M To be read in conjunction with all other information Do not scale off this drawing.	Mulroy 020 7267 5123 www.mulroyarchitects.com	project 6 Creighton Avenue, London, N10 1NU			
			for Hannah & Chris Halton			
			title Proposed side elevation			
			status RIBA Stage 3			
			scale 1:100	size A3	drawing number 22023-A-3-131	