


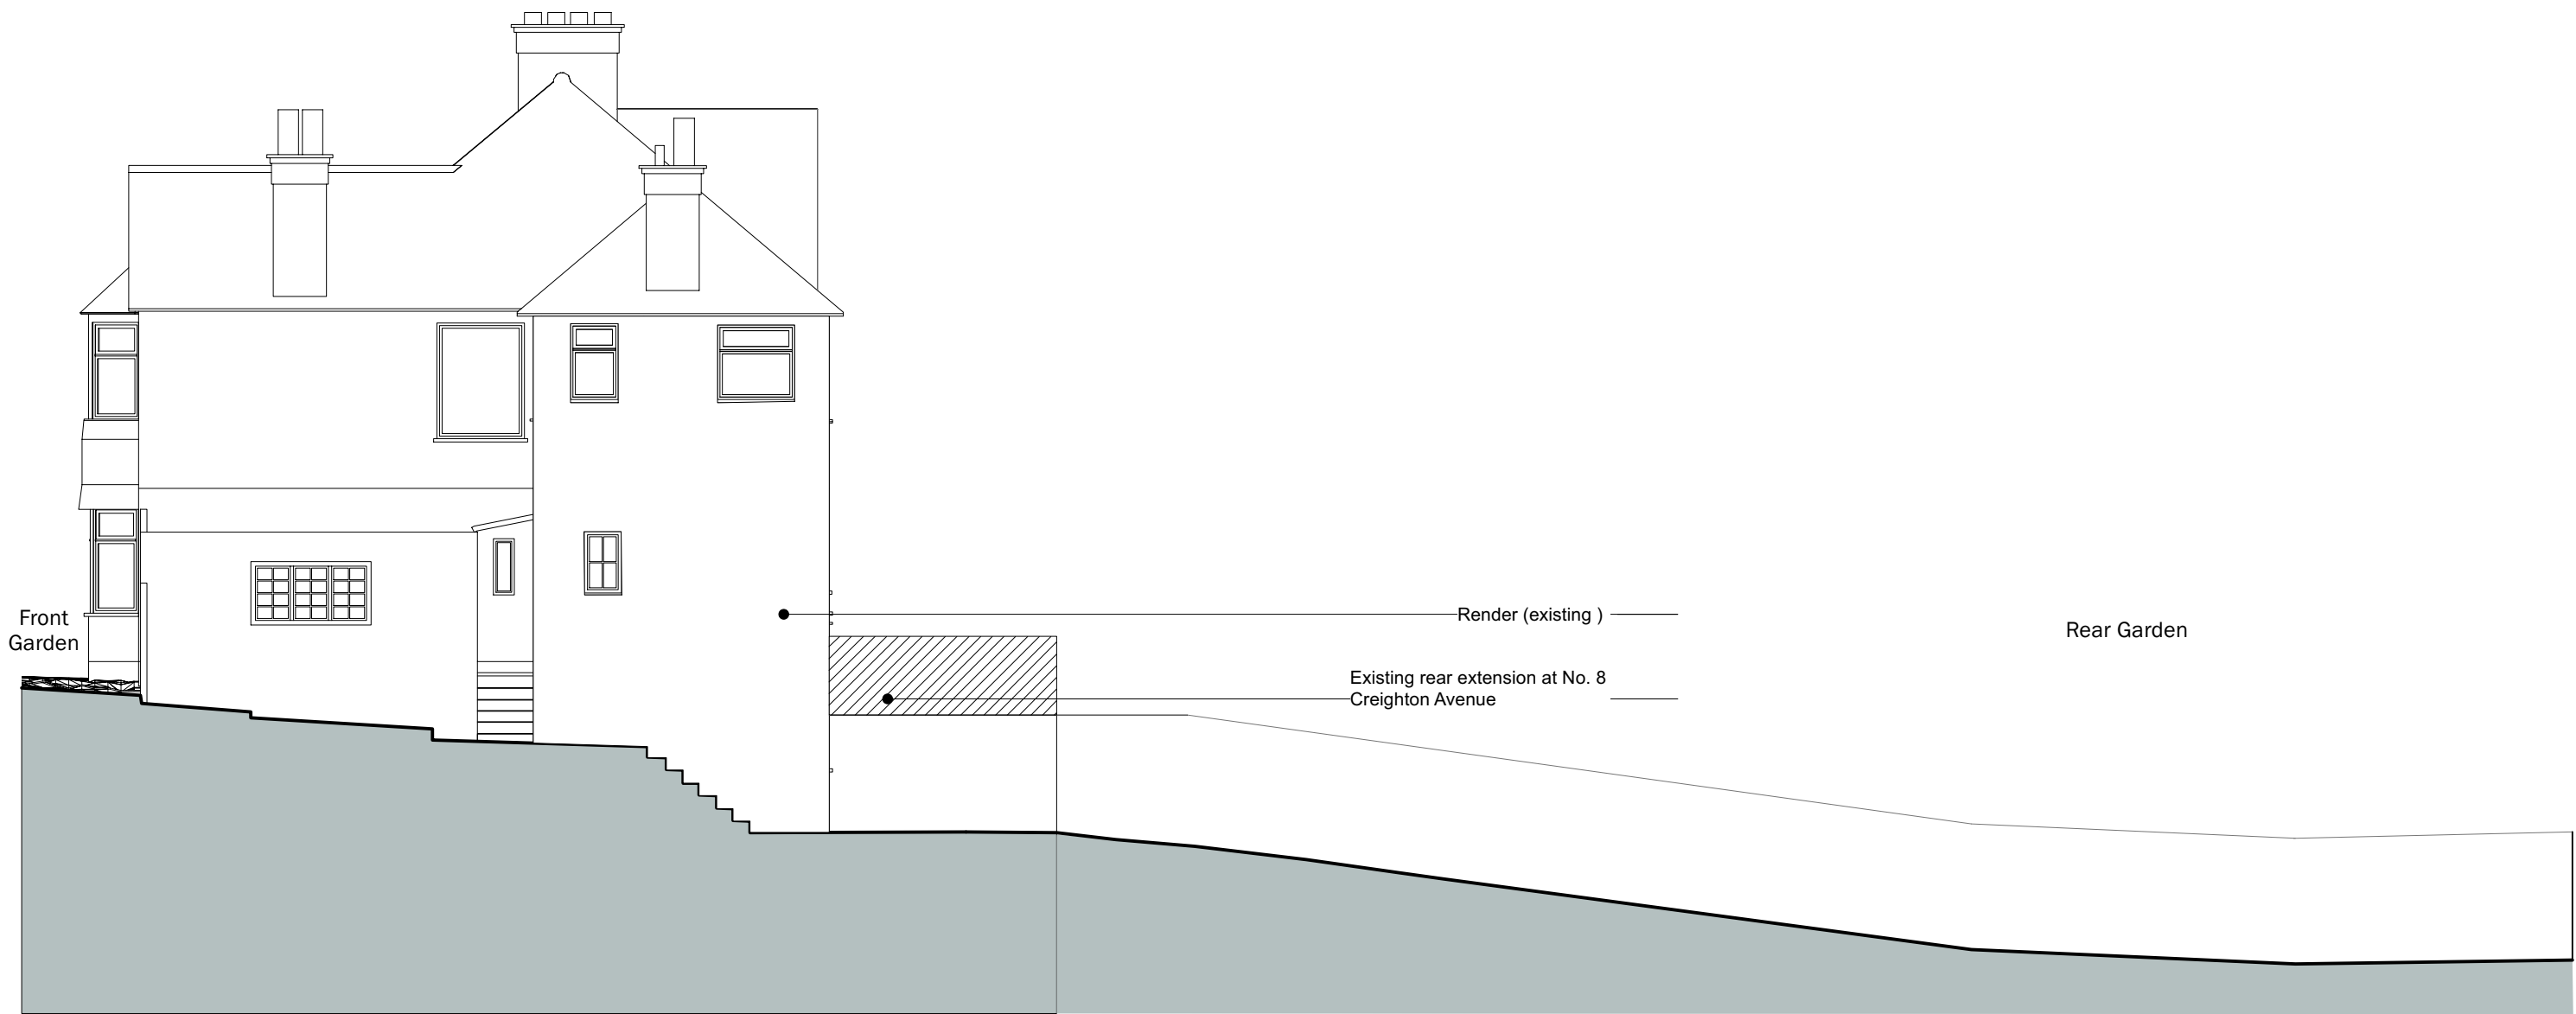

revisions
P1 13/12/2022 PLANNING ISSUE

To be read in conjunction with all other information
Do not scale off this drawing.

Mulroy

020 7267 5123
www.mulroyarchitects.com

project 6 Creighton Avenue, London, N10 1NU
for Hannah & Chris Halton
title Existing side elevation

status RIBA Stage 3

scale
1:100

size
A3

drawing number
22023-A-3-031

P1