



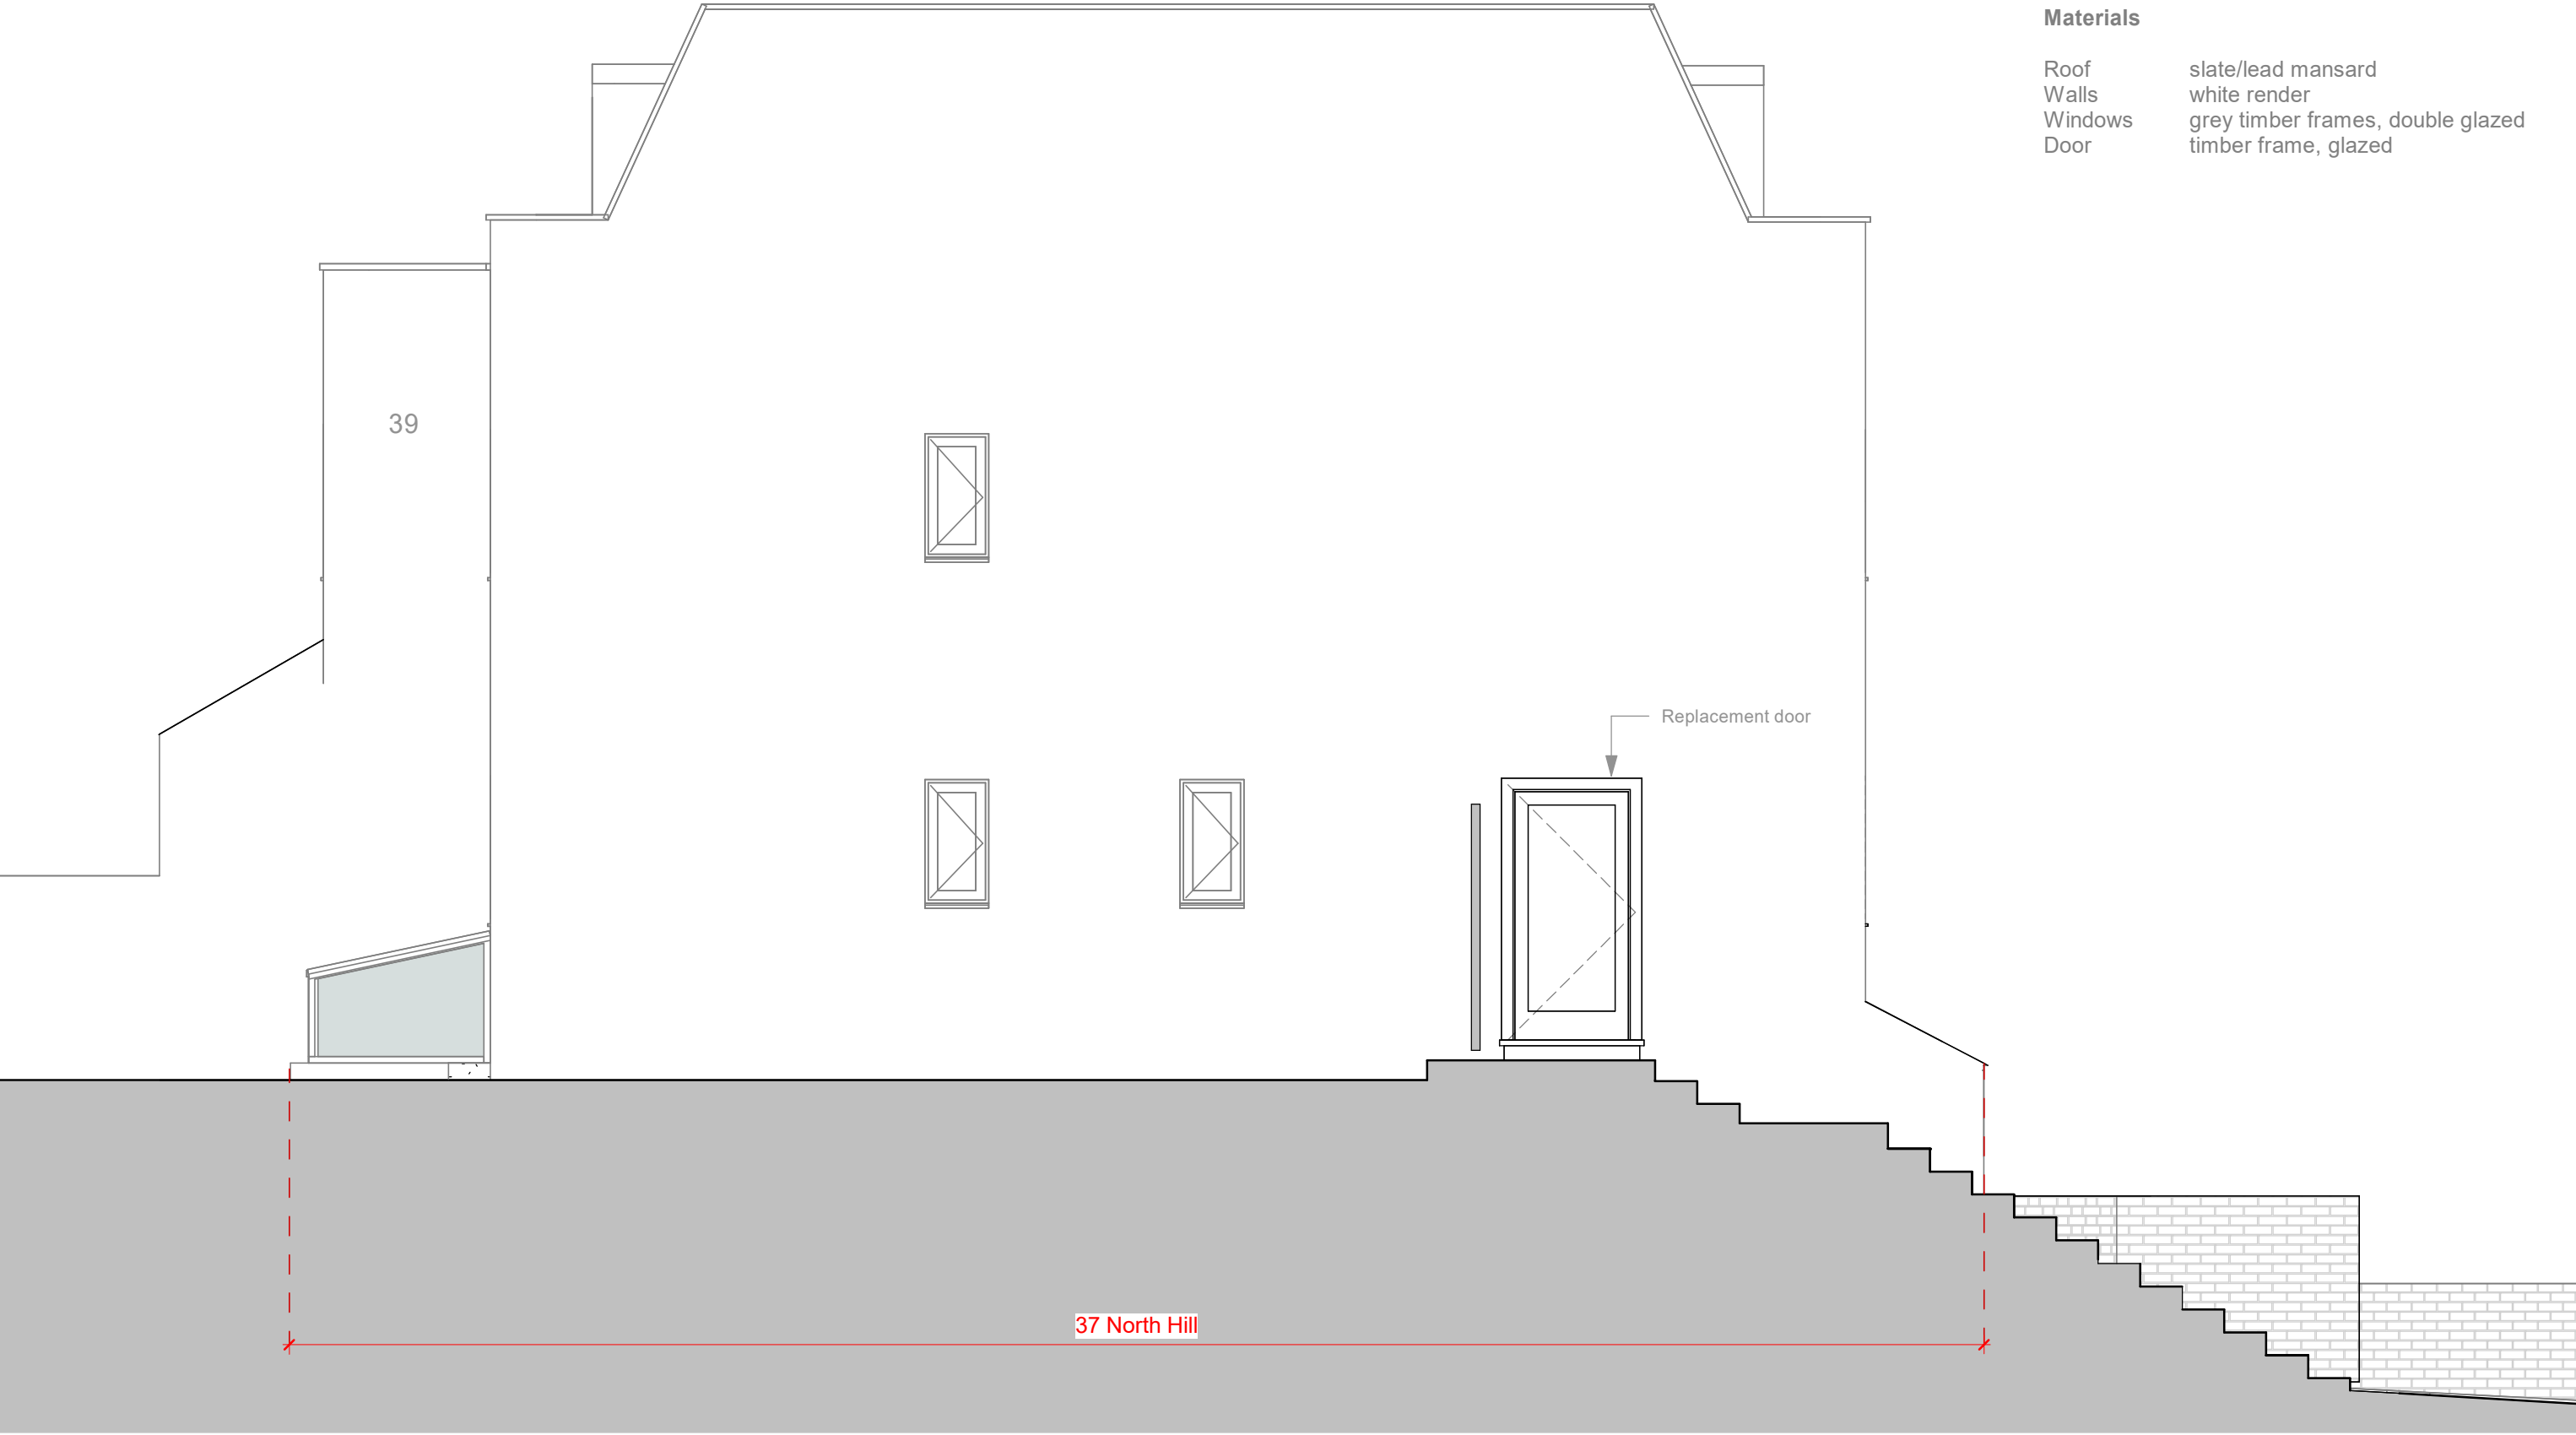

Materials	
Roof	slate/lead mansard
Walls	white render
Windows	grey timber frames, double glazed
Door	timber frame, glazed

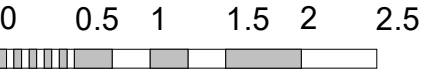

SCALE 1:50 @ A3

Rev No P0	Description Planning Application	Date 02/12/2022	TITLE Proposed - Elevations Side		SCALE (@ A3) 1 : 50		PROJECT NUMBER 2208	
			CLIENT Mr and Mrs Everitt	PROJECT 37 North Hill	DRAWN BY NM	CHECKED BY AN	DATE 02/12/2022	
			STATUS	PURPOSE OF ISSUE Planning	DRAWING NUMBER 2208_ FS_P113		REV P0	

fabric
space

t: +44 20 3432 1341
e: studio@fabric-space.com
www.fabric-space.com

01/12/2022 15:52:33