


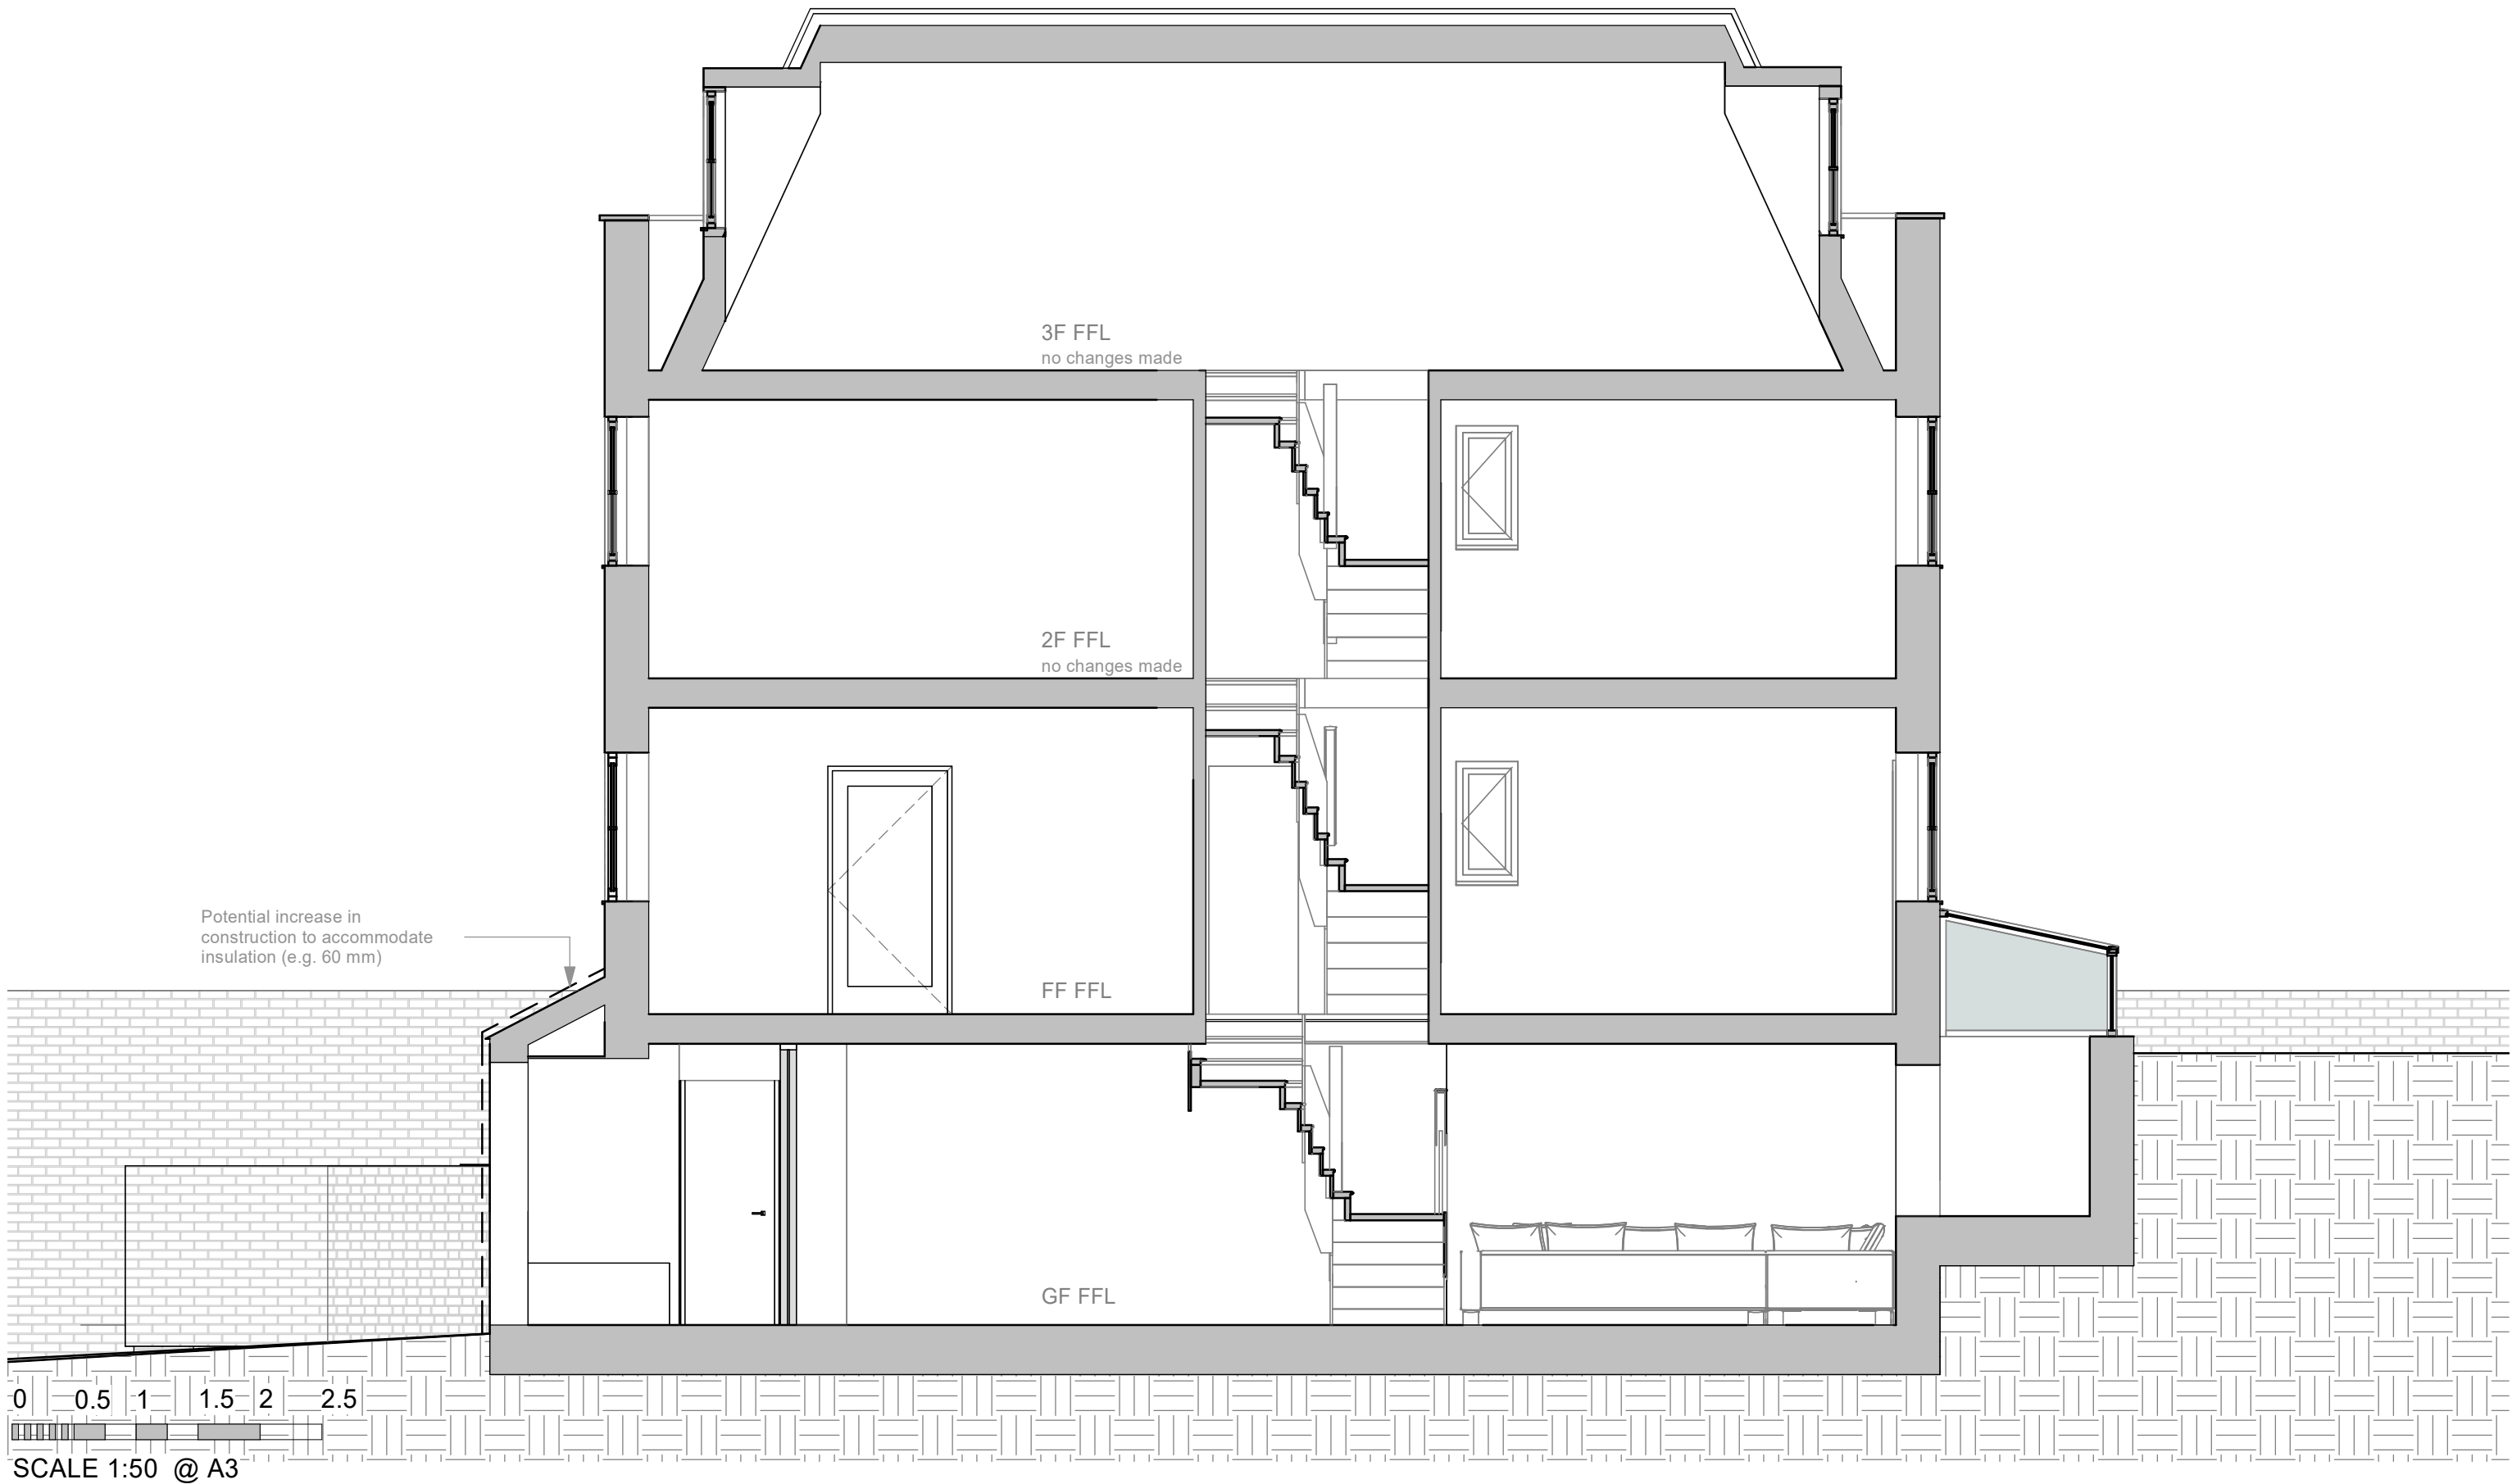

Rev No	Description
P0	Planning Application

Date
02/12/2022

TITLE
Proposed - Sections

SCALE (@ A3)
1 : 50

PROJECT NUMBER
2208

CLIENT
Mr and Mrs Everitt

PROJECT
37 North Hill

DRAWN BY
NM

CHECKED BY
AN

DATE
02/12/2022

STATUS

PURPOSE OF ISSUE
Planning

DRAWING NUMBER
2208_FS_P114

REV
P0

fabric
space

t: +44 20 3432 1341
e: studio@fabric-space.com
www.fabric-space.com

01/12/2022 15:53:02