


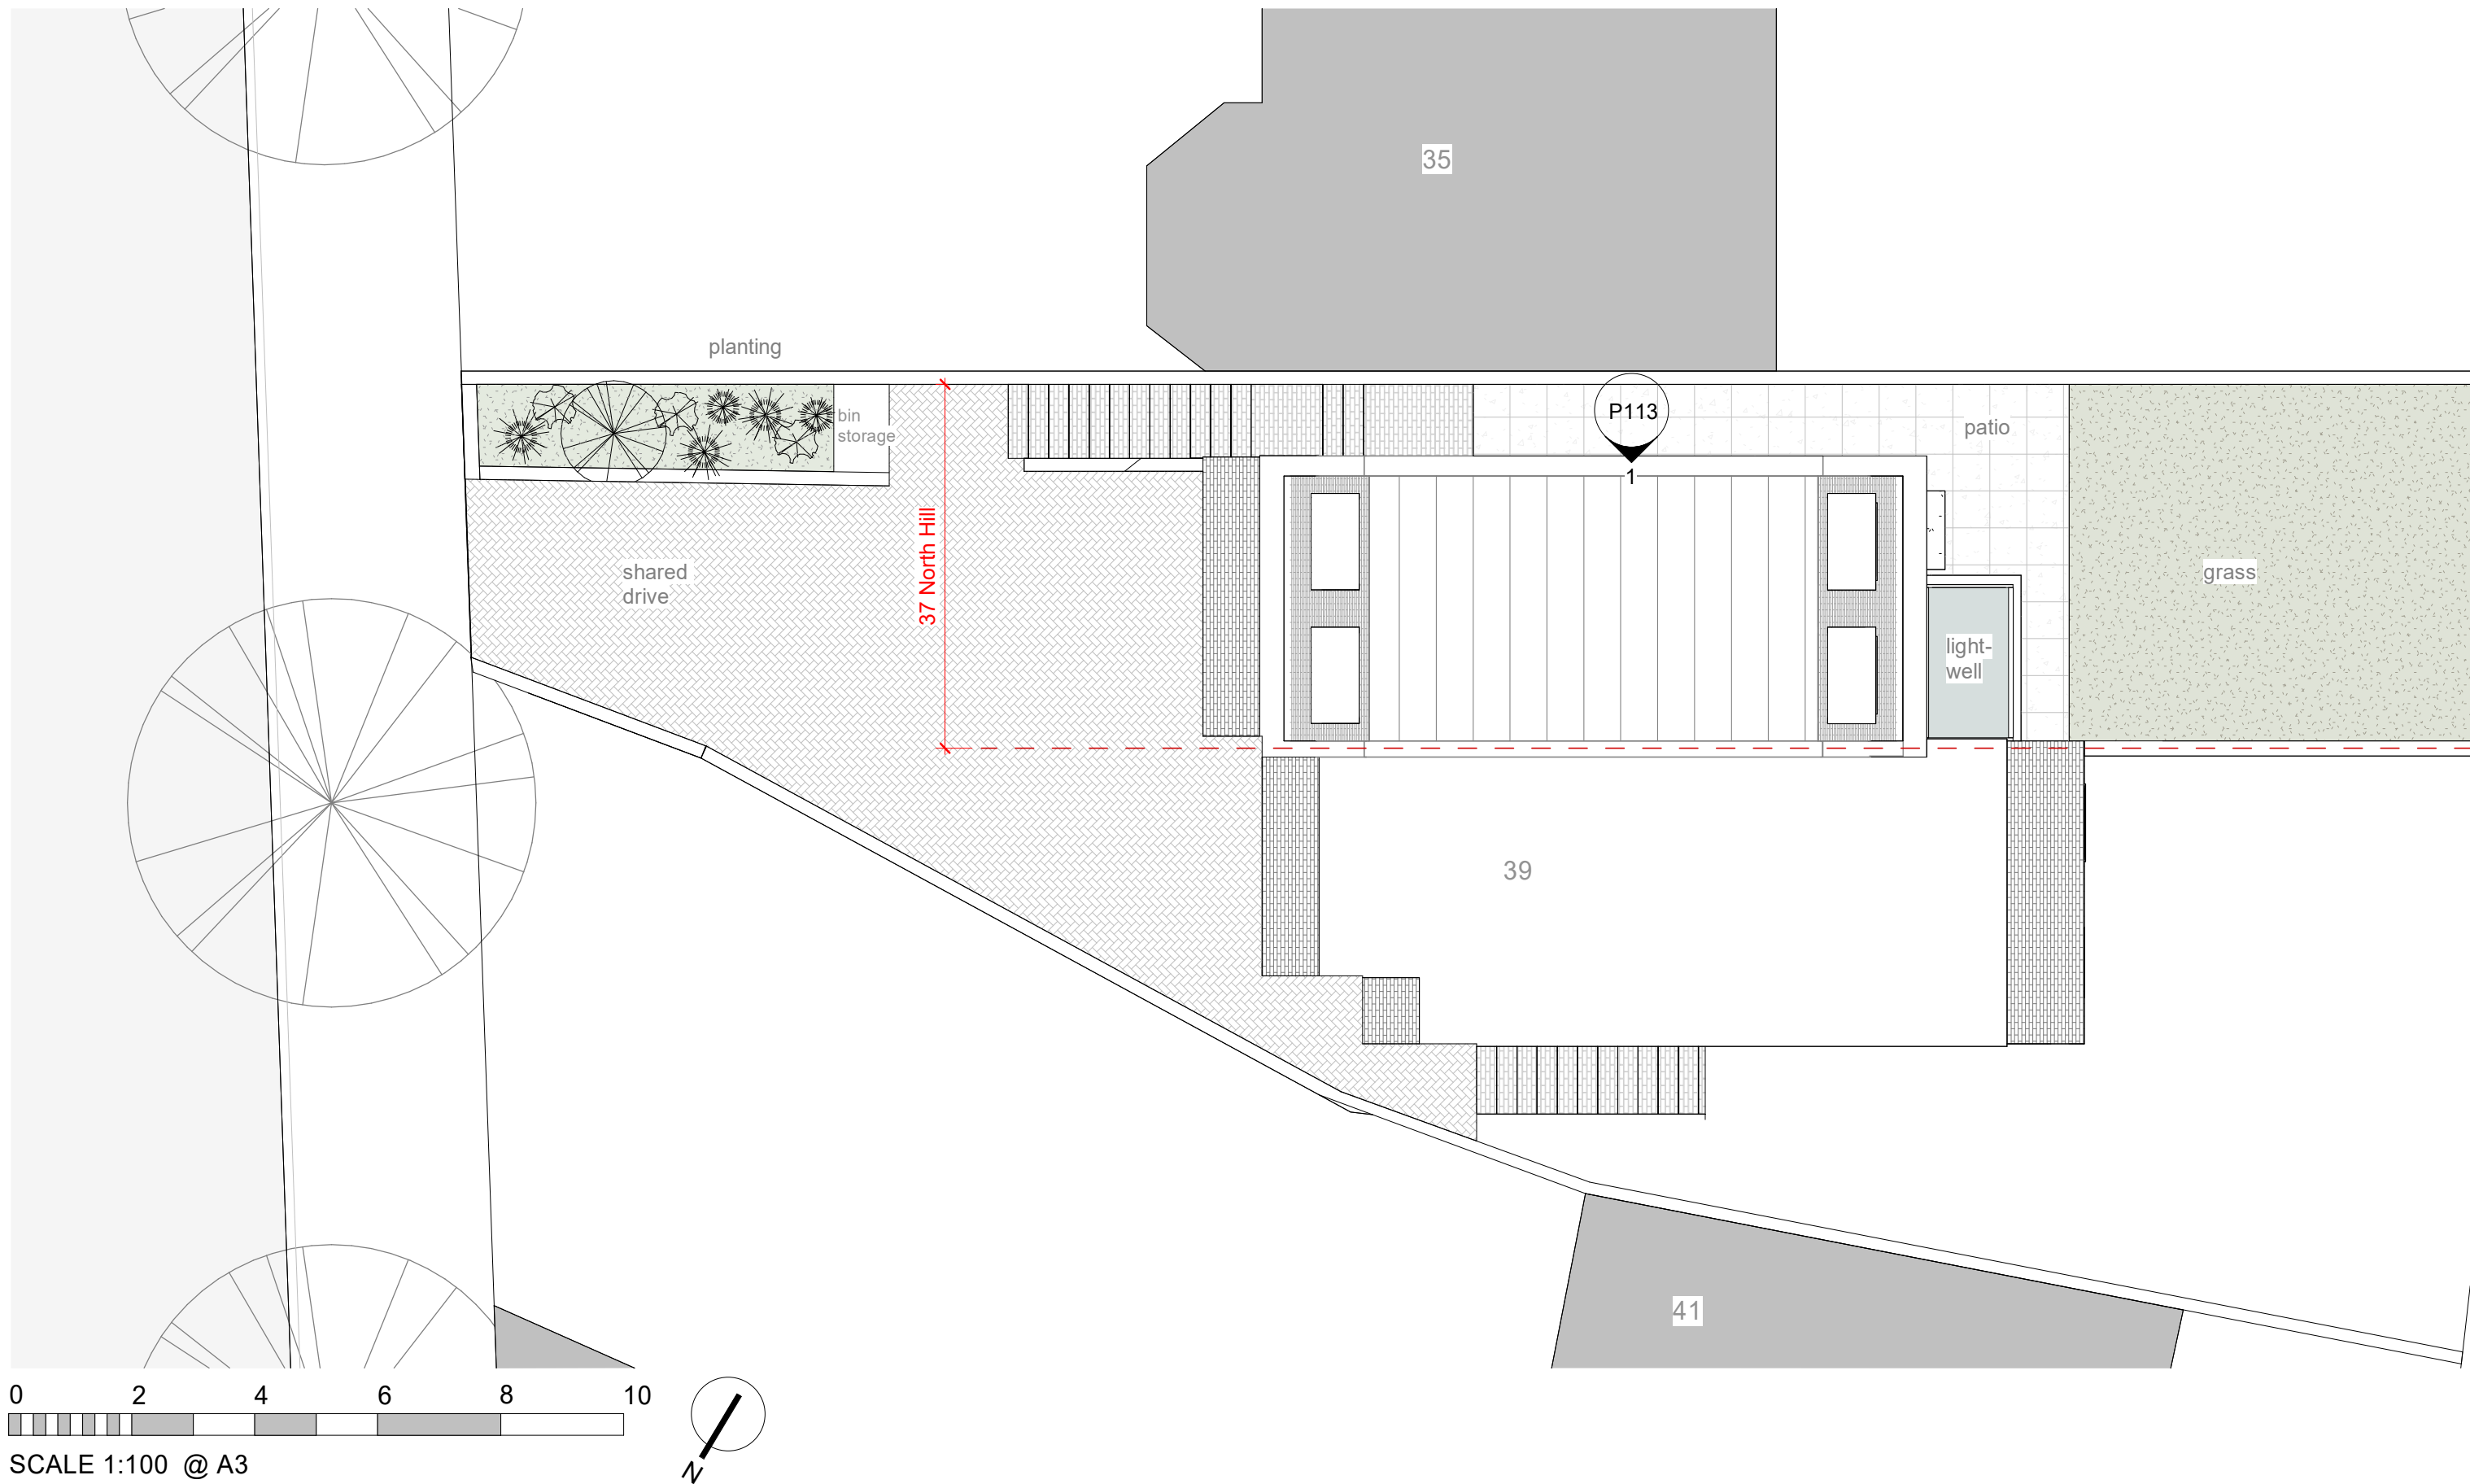

Rev No	Description
P0	Planning Application

Date
02/12/2022

TITLE
Proposed - Roof and Landscaping Plan

CLIENT	PROJECT
Mr and Mrs Everitt	37 North Hill

STATUS	PURPOSE OF ISSUE
	Planning

SCALE (@ A3)
1 : 100

DRAWN BY	CHECKED BY
NM	AN

DRAWING NUMBER
2208_FS_P115

PROJECT NUMBER
2208

DATE
02/12/2022

REV
P0

fabric
space

t: +44 20 3432 1341
e: studio@fabric-space.com
www.fabric-space.com

01/12/2022 15:53:22