
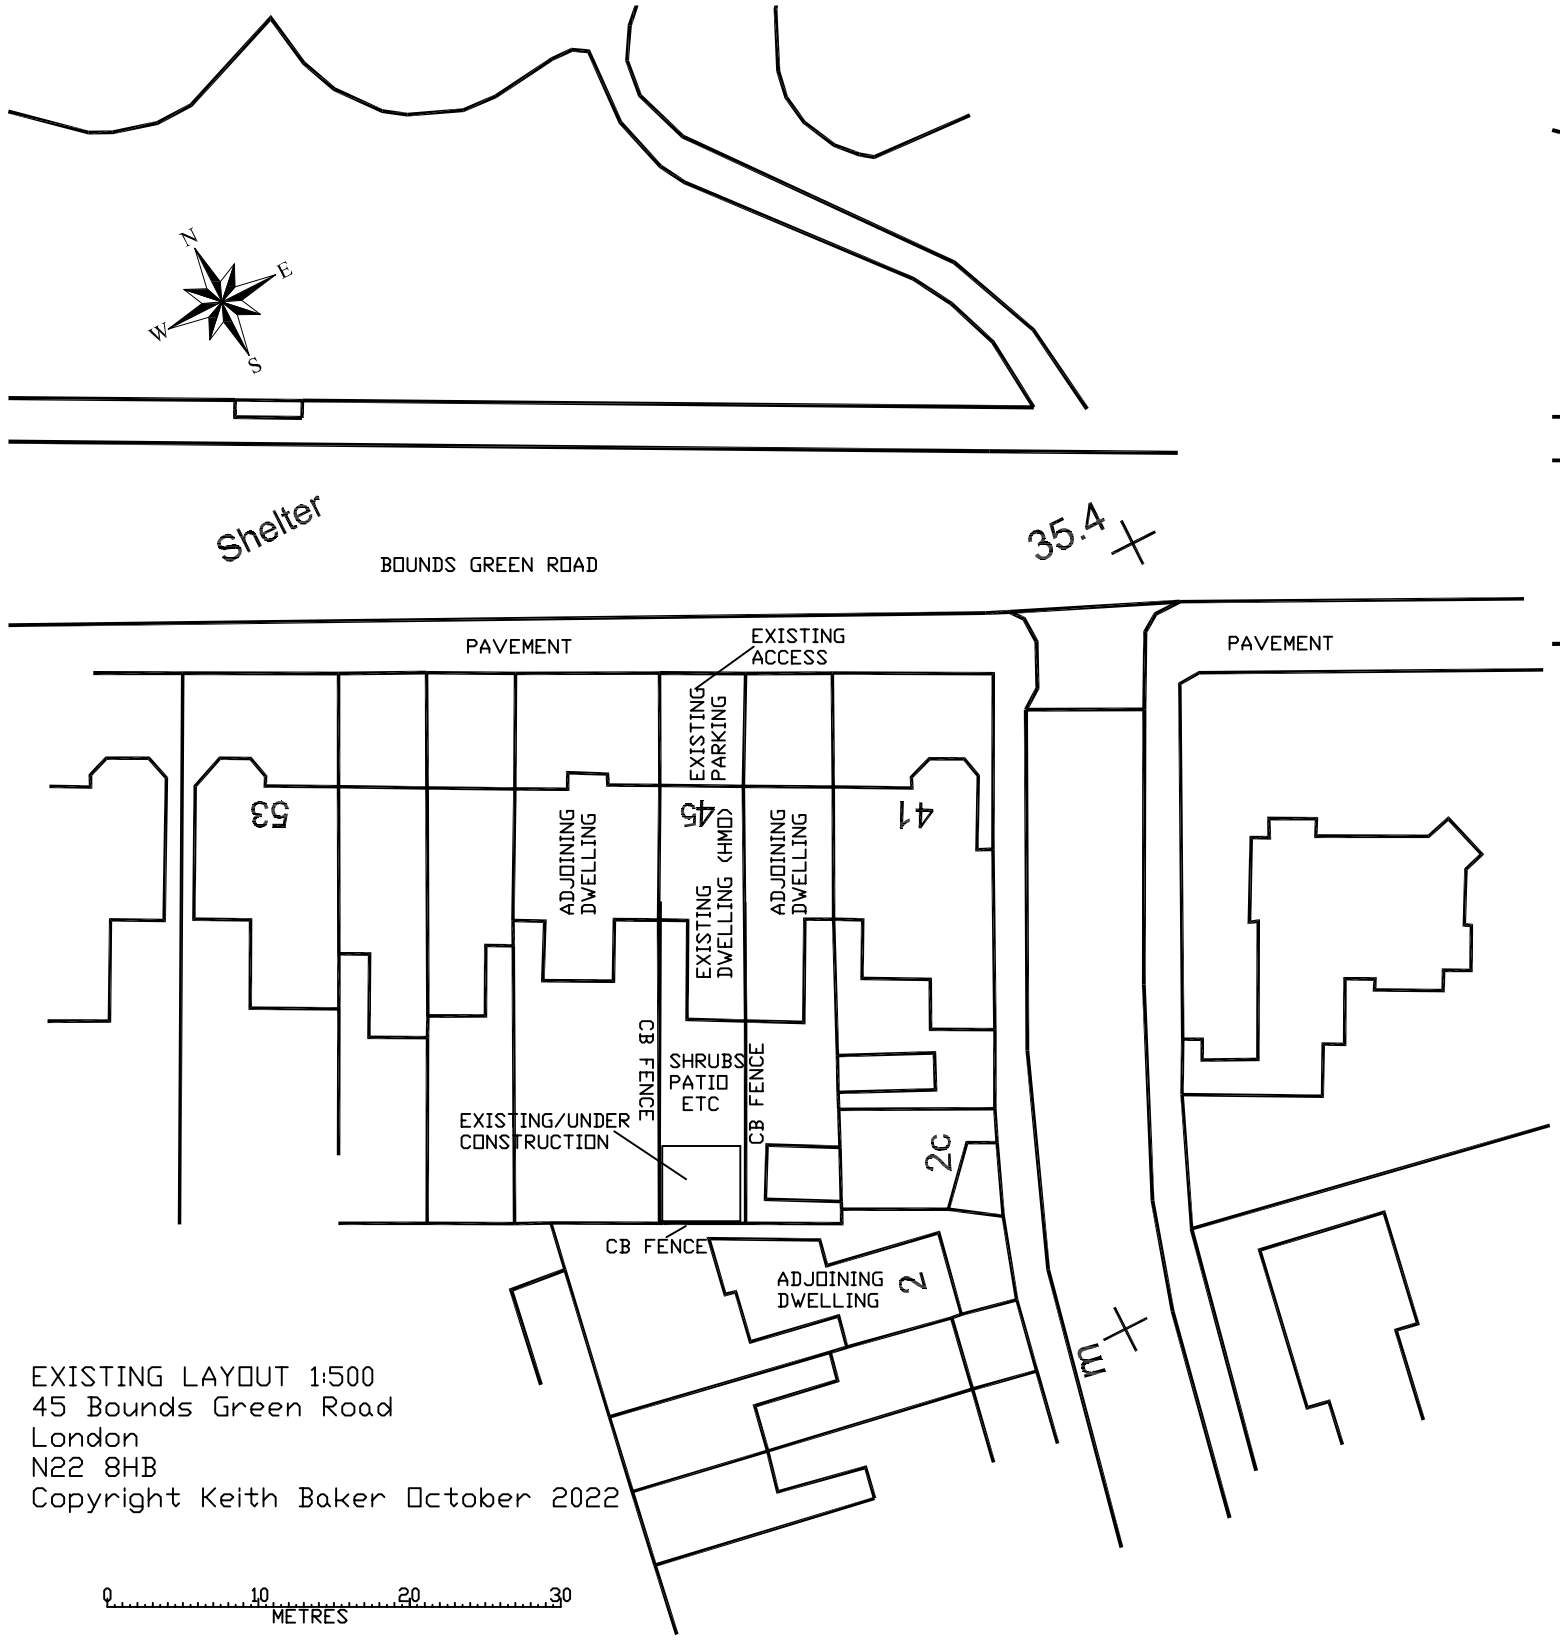



EXISTING LAYOUT 1:500
45 Bounds Green Road
London
N22 8HB
Copyright Keith Baker October 2022

0 10 20 30
METRES

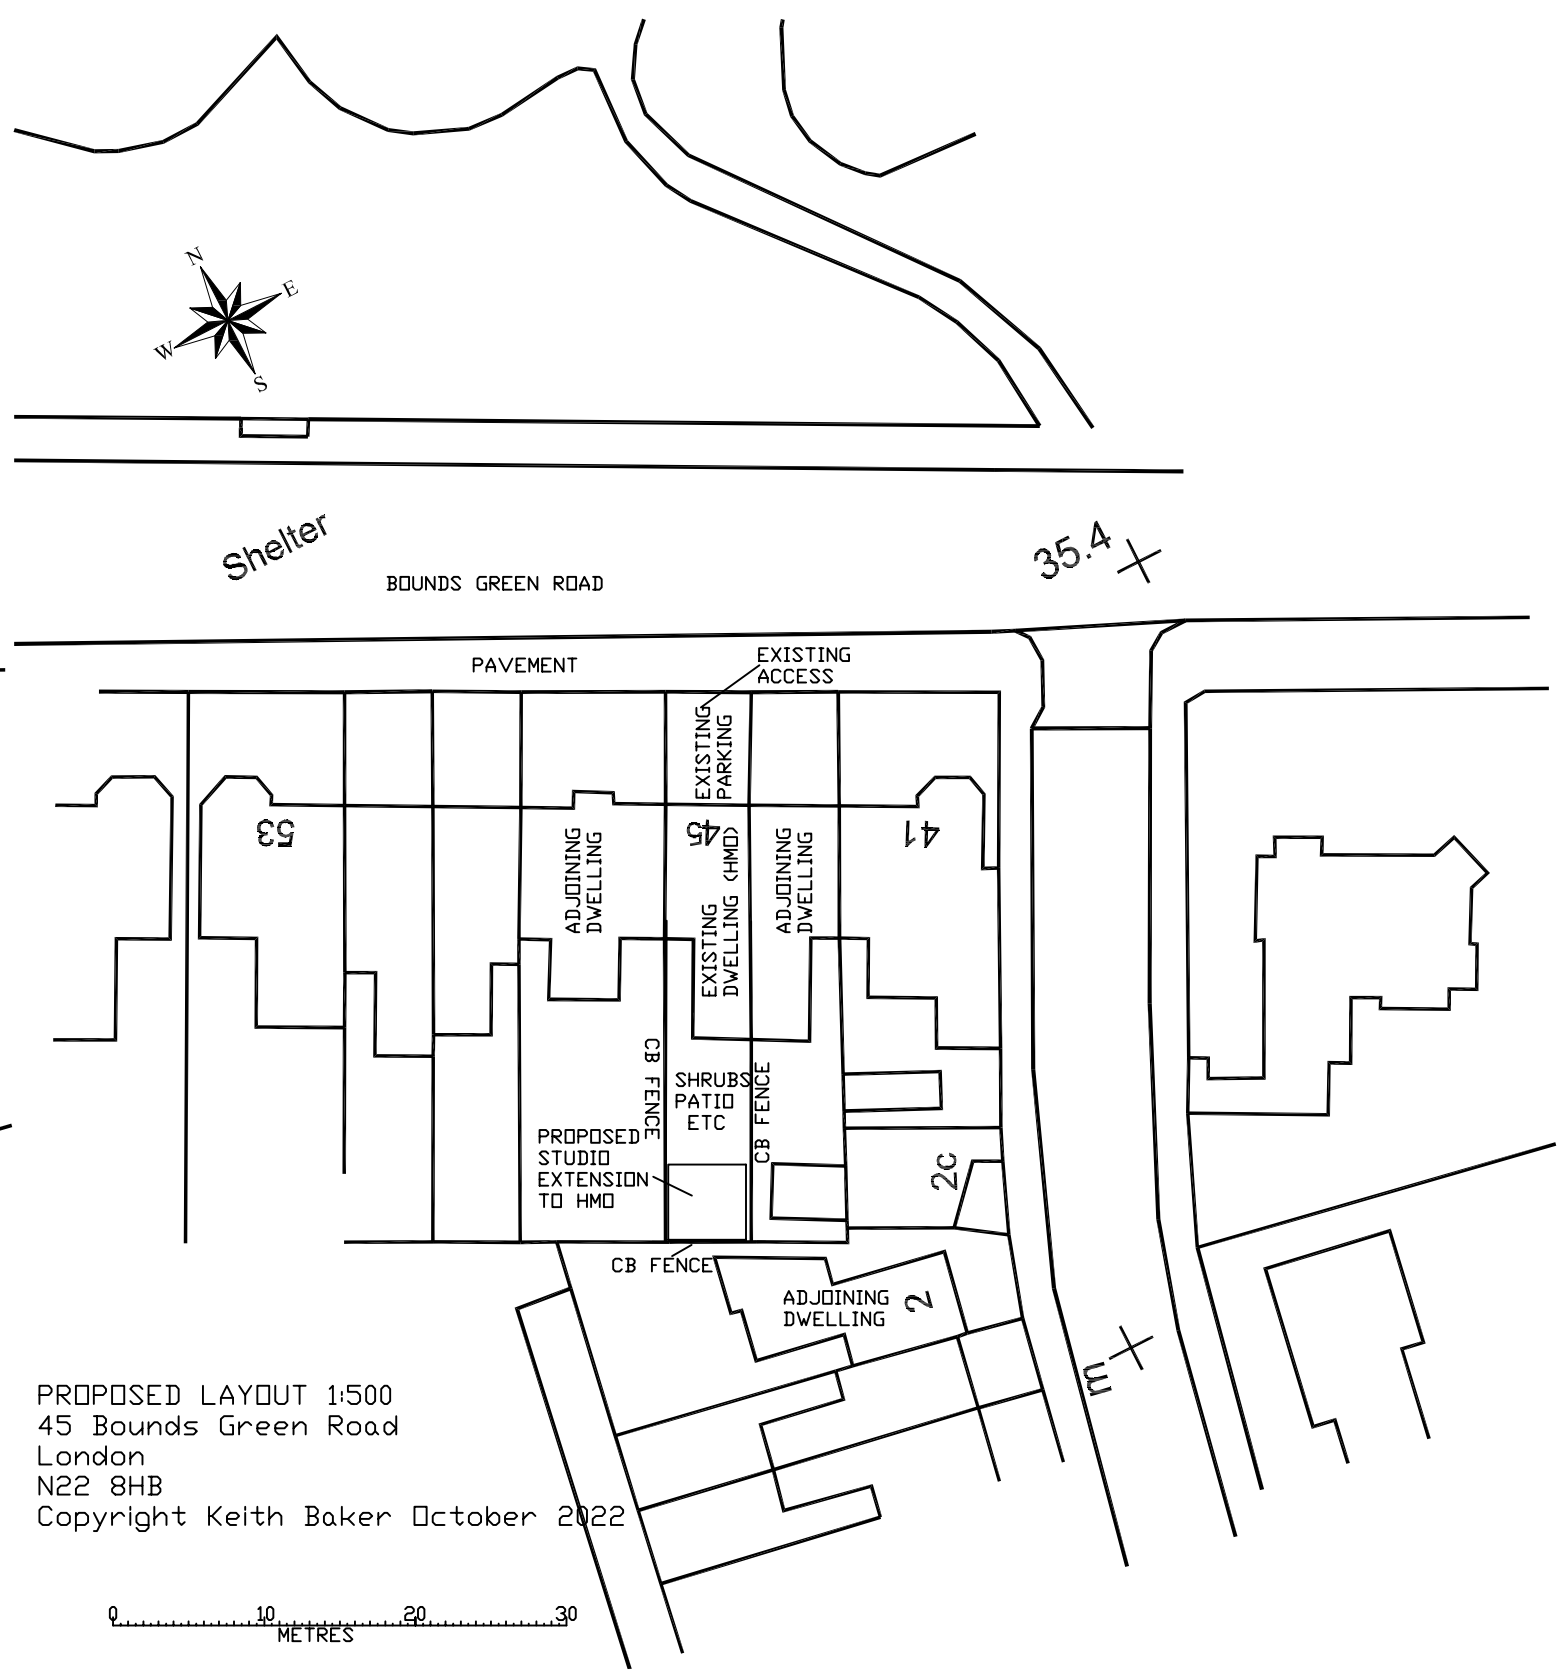


PROPOSED LAYOUT 1:500
45 Bounds Green Road
London
N22 8HB
Copyright Keith Baker October 2022

0 10 20 30
METRES