


Garden Outbuilding Proposal for Flat 4, 13 Fairfield Road, London, N8 9HG


Proposal for a 2.7m x 5.0m timber garden outbuilding



Scale = 1:100

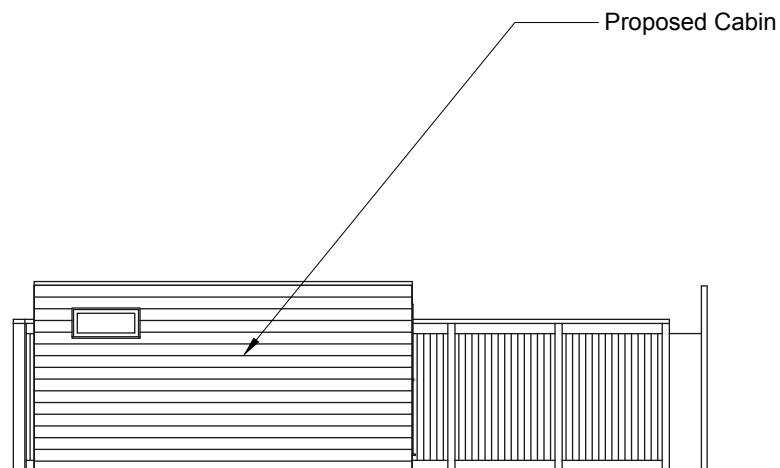


E1 North Elevation Proposed
A4 Scale: 1mm : 100mm

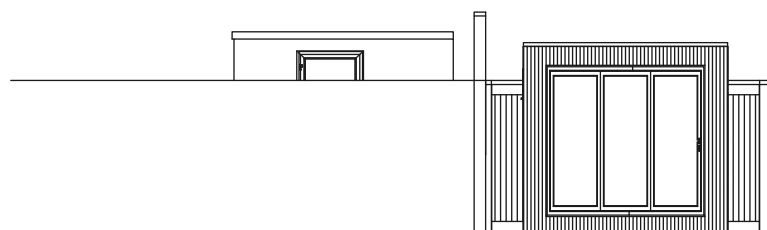

E3 West Elevation Proposed
A4 Scale: 1mm : 100mm




E2 South Elevation Proposed
A4 Scale: 1mm : 100mm

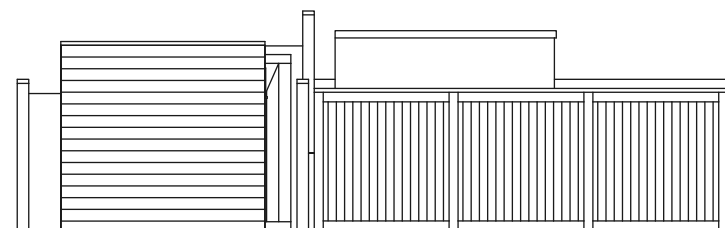


E4 East Elevation Proposed
A4 Scale: 1mm : 100mm



Scale = 1:100

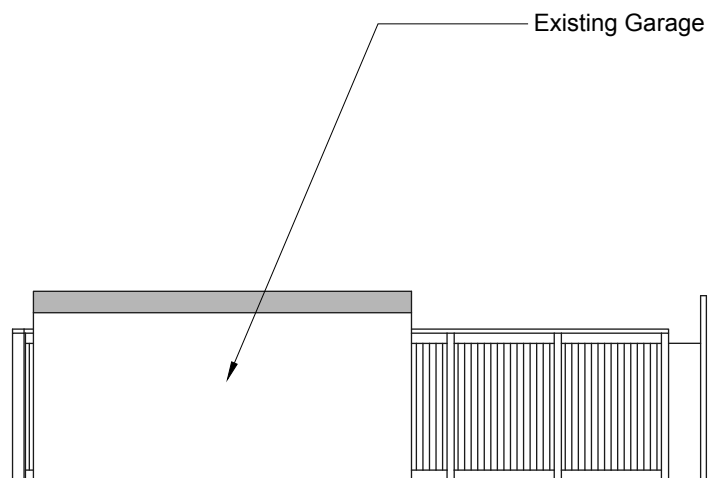


E5 North Elevation Existing
A4 Scale: 1mm : 100mm

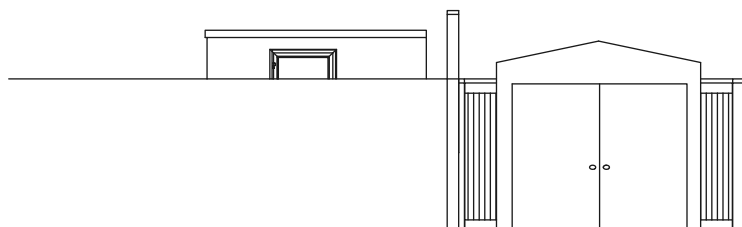

E7 West Elevation Existing
A4 Scale: 1mm : 100mm




E6 South Elevation Existing
A4 Scale: 1mm : 100mm

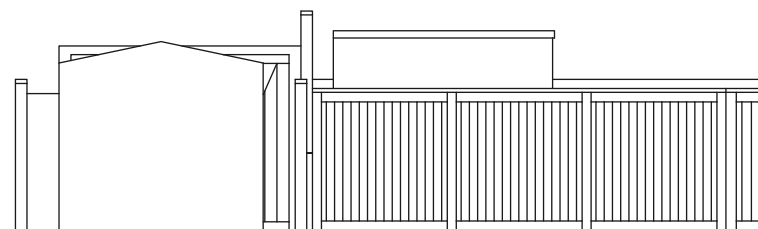

E8 East Elevation Existing
A4 Scale: 1mm : 100mm



Scale = 1:100

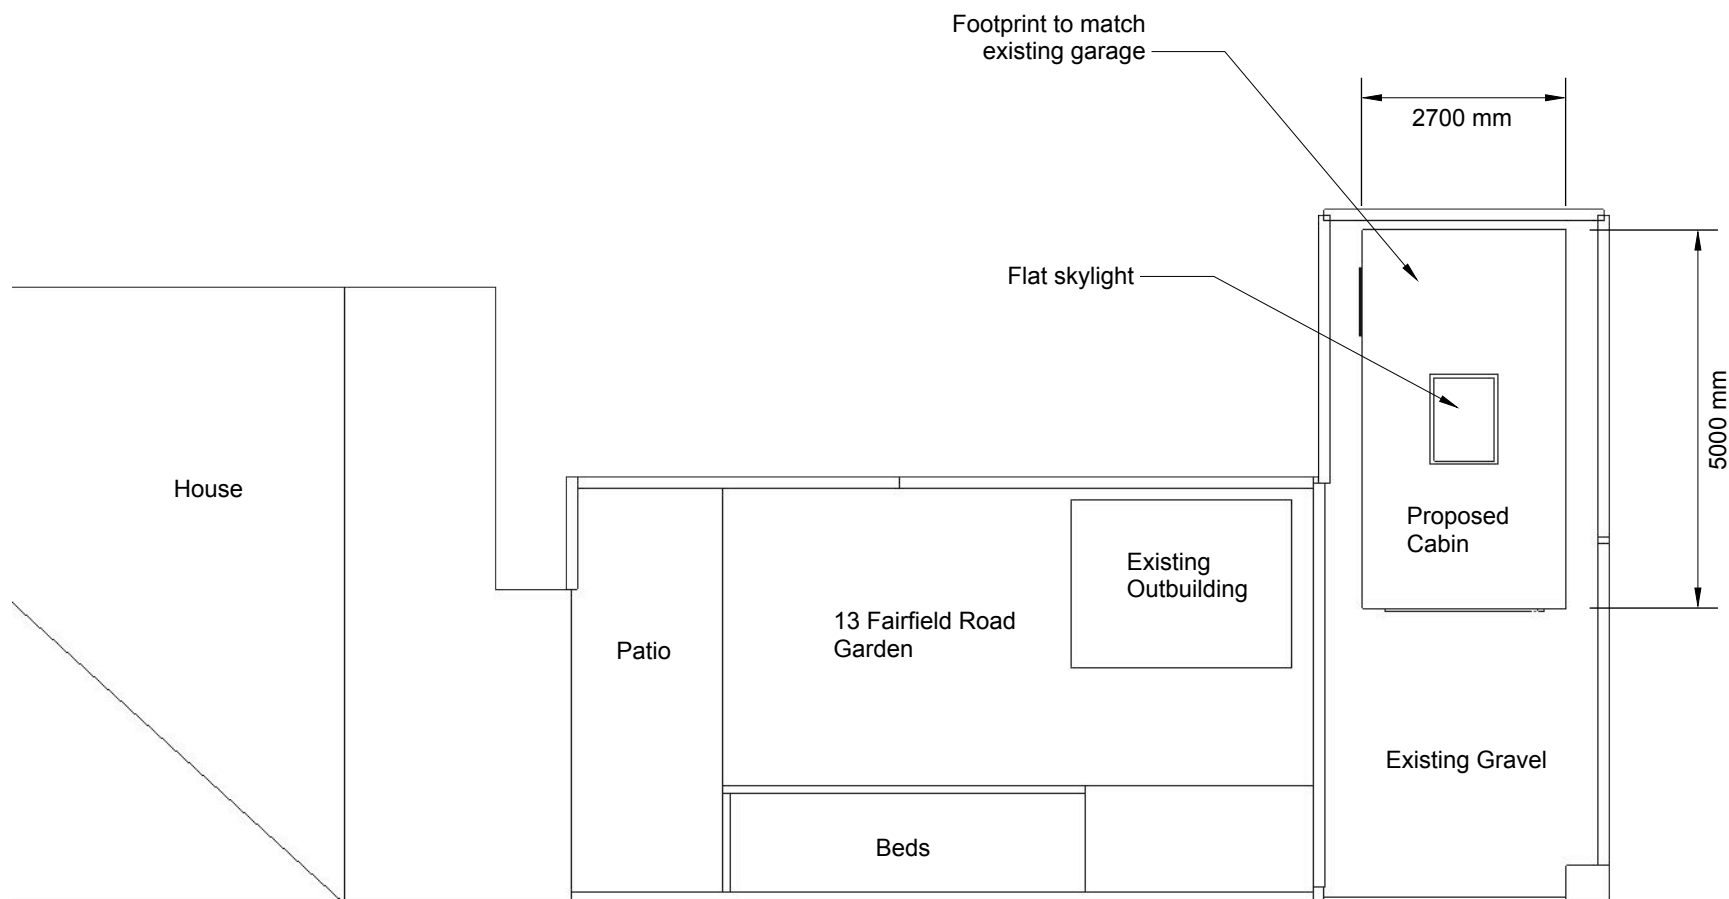

P1 Plan Proposed
A4 Scale: 1mm : 100mm





Scale = 1:100




P2 Plan Existing
A4 Scale: 1mm : 100mm






Scale = 1:100

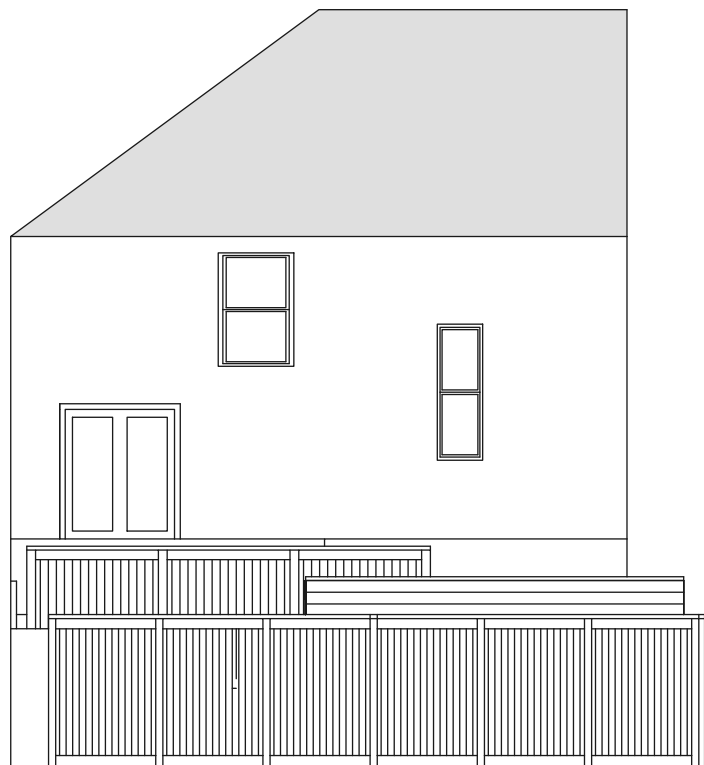

E9 South Elevation Proposed
A4 Scale: 1mm : 100mm

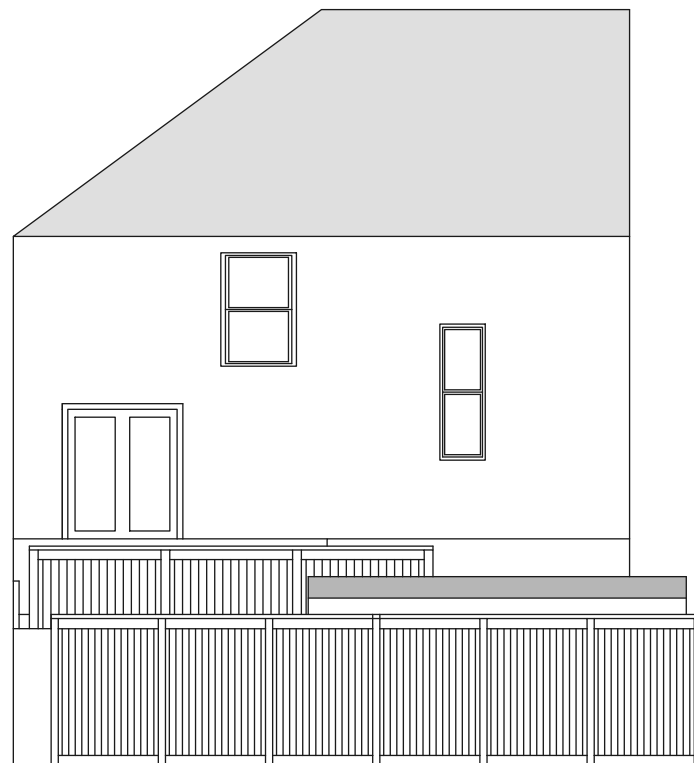


E10 South Elevation Existing
A4 Scale: 1mm : 100mm




Scale = 1:100

E11
A4
Full East
Elevation Proposed
Scale: 1mm : 100mm

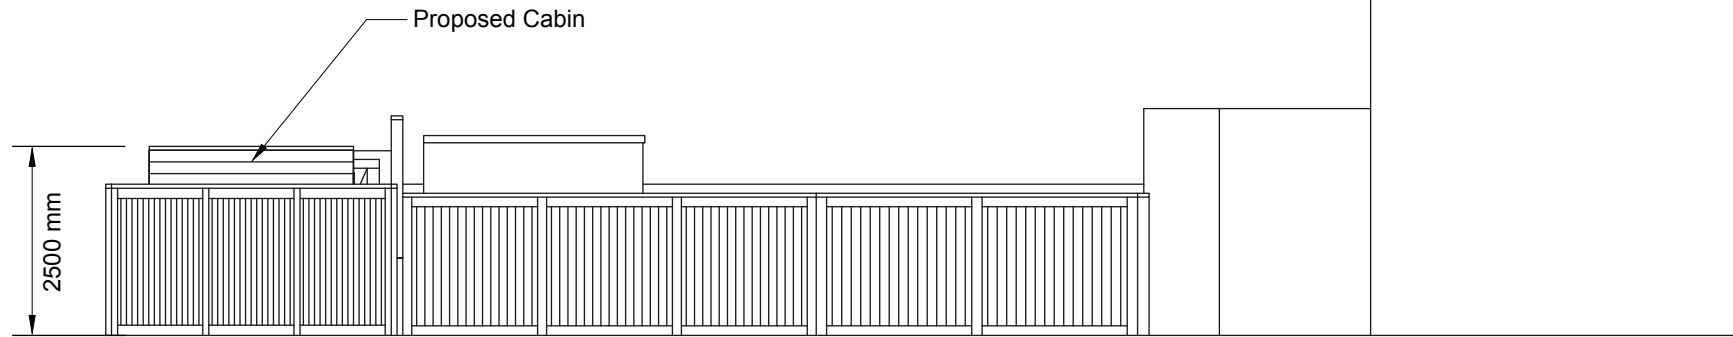

E12
A4
Full East
Elevation Existing
Scale: 1mm : 100mm

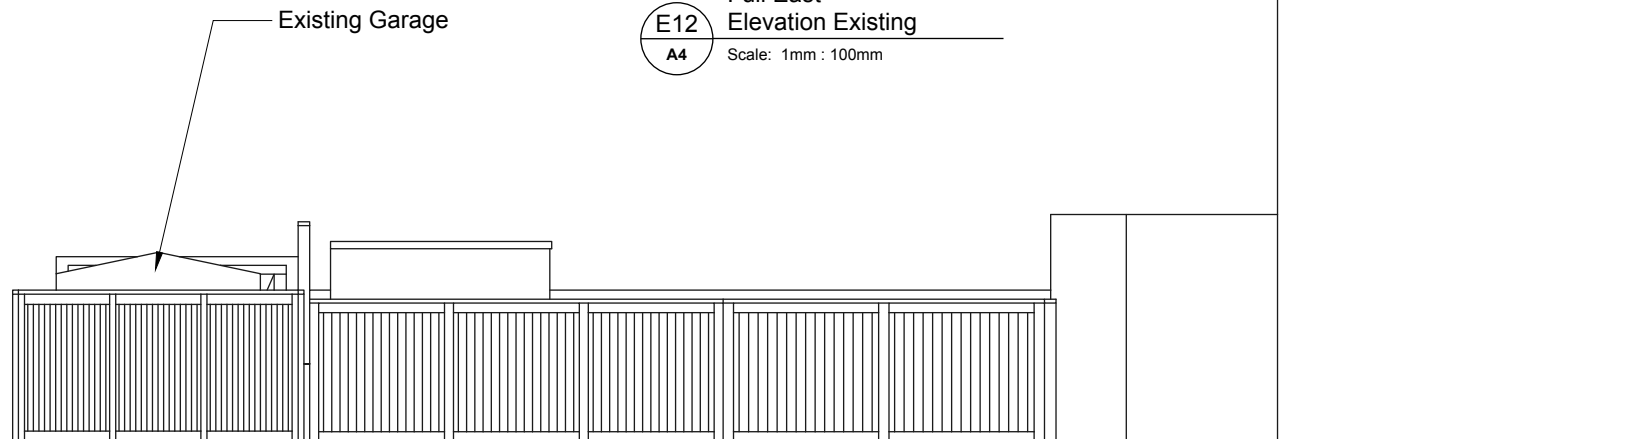



Scale = 1:100




Full West
Elevation Proposed

Scale: 1mm : 100mm




Full West
Elevation Existing

Scale: 1mm : 100mm

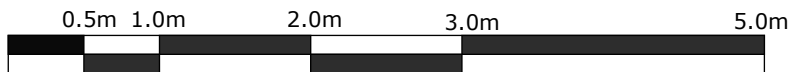


Scale = 1:50

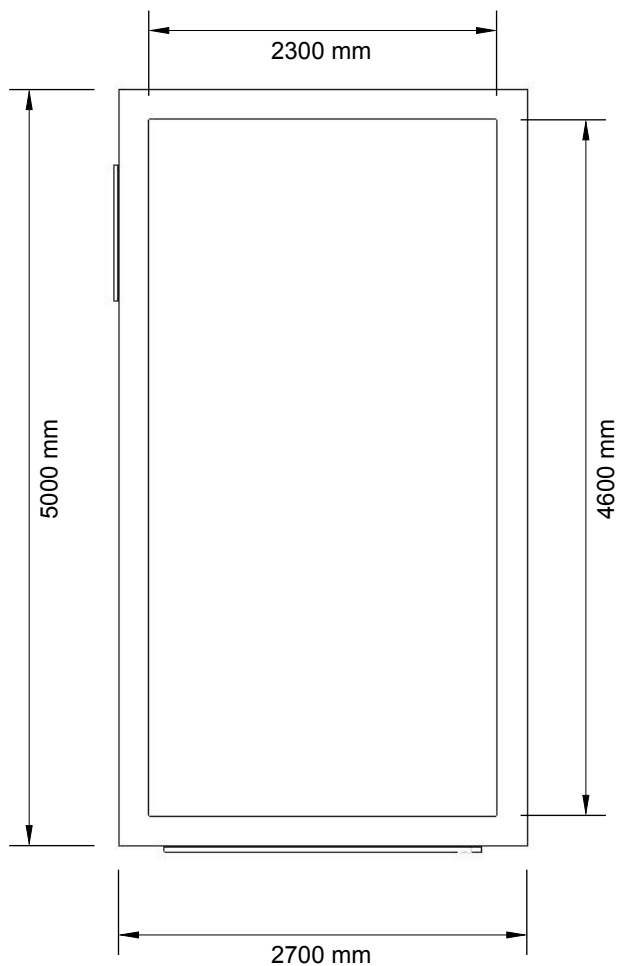

P3	Cabin Plan Proposed
A4	Scale: 1mm : 50mm




Scale = 1:50

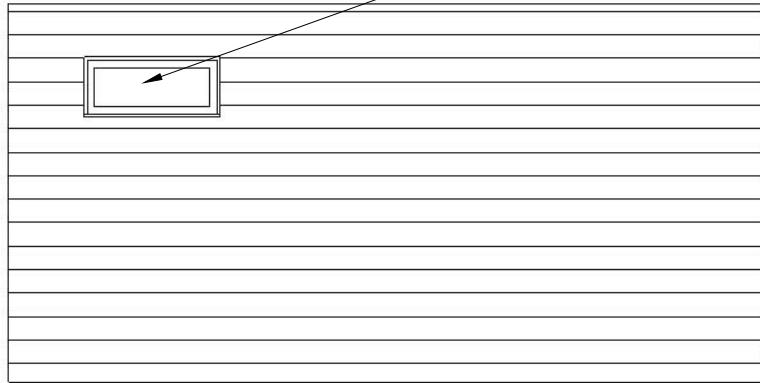


C1 Cabin North Elevation
A4 Scale: 1mm : 50mm

Dark Grey
Aluminium/Glass
Top-hung window

Dark Grey
Cedral Weatherboard

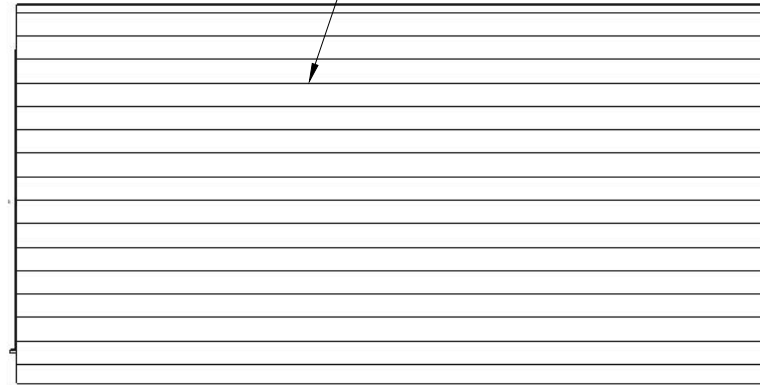


C2 Cabin South Elevation
A4 Scale: 1mm : 50mm

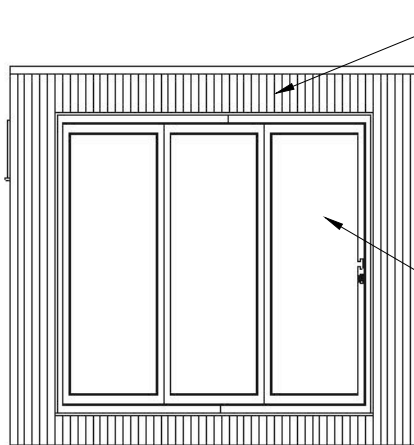

C3 Cabin West Elevation
A4 Scale: 1mm : 50mm

Siberian Larch
Untreated battens

Dark Grey
Aluminium/Glass
Bifolding doors

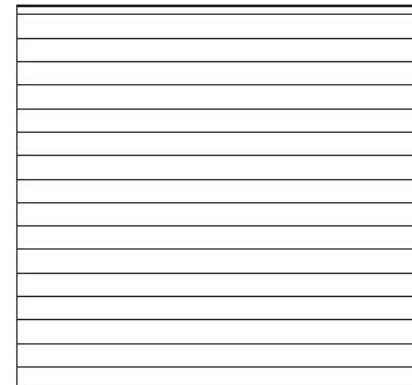

C4 Cabin East Elevation
A4 Scale: 1mm : 50mm