
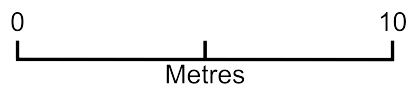


13 FR SP

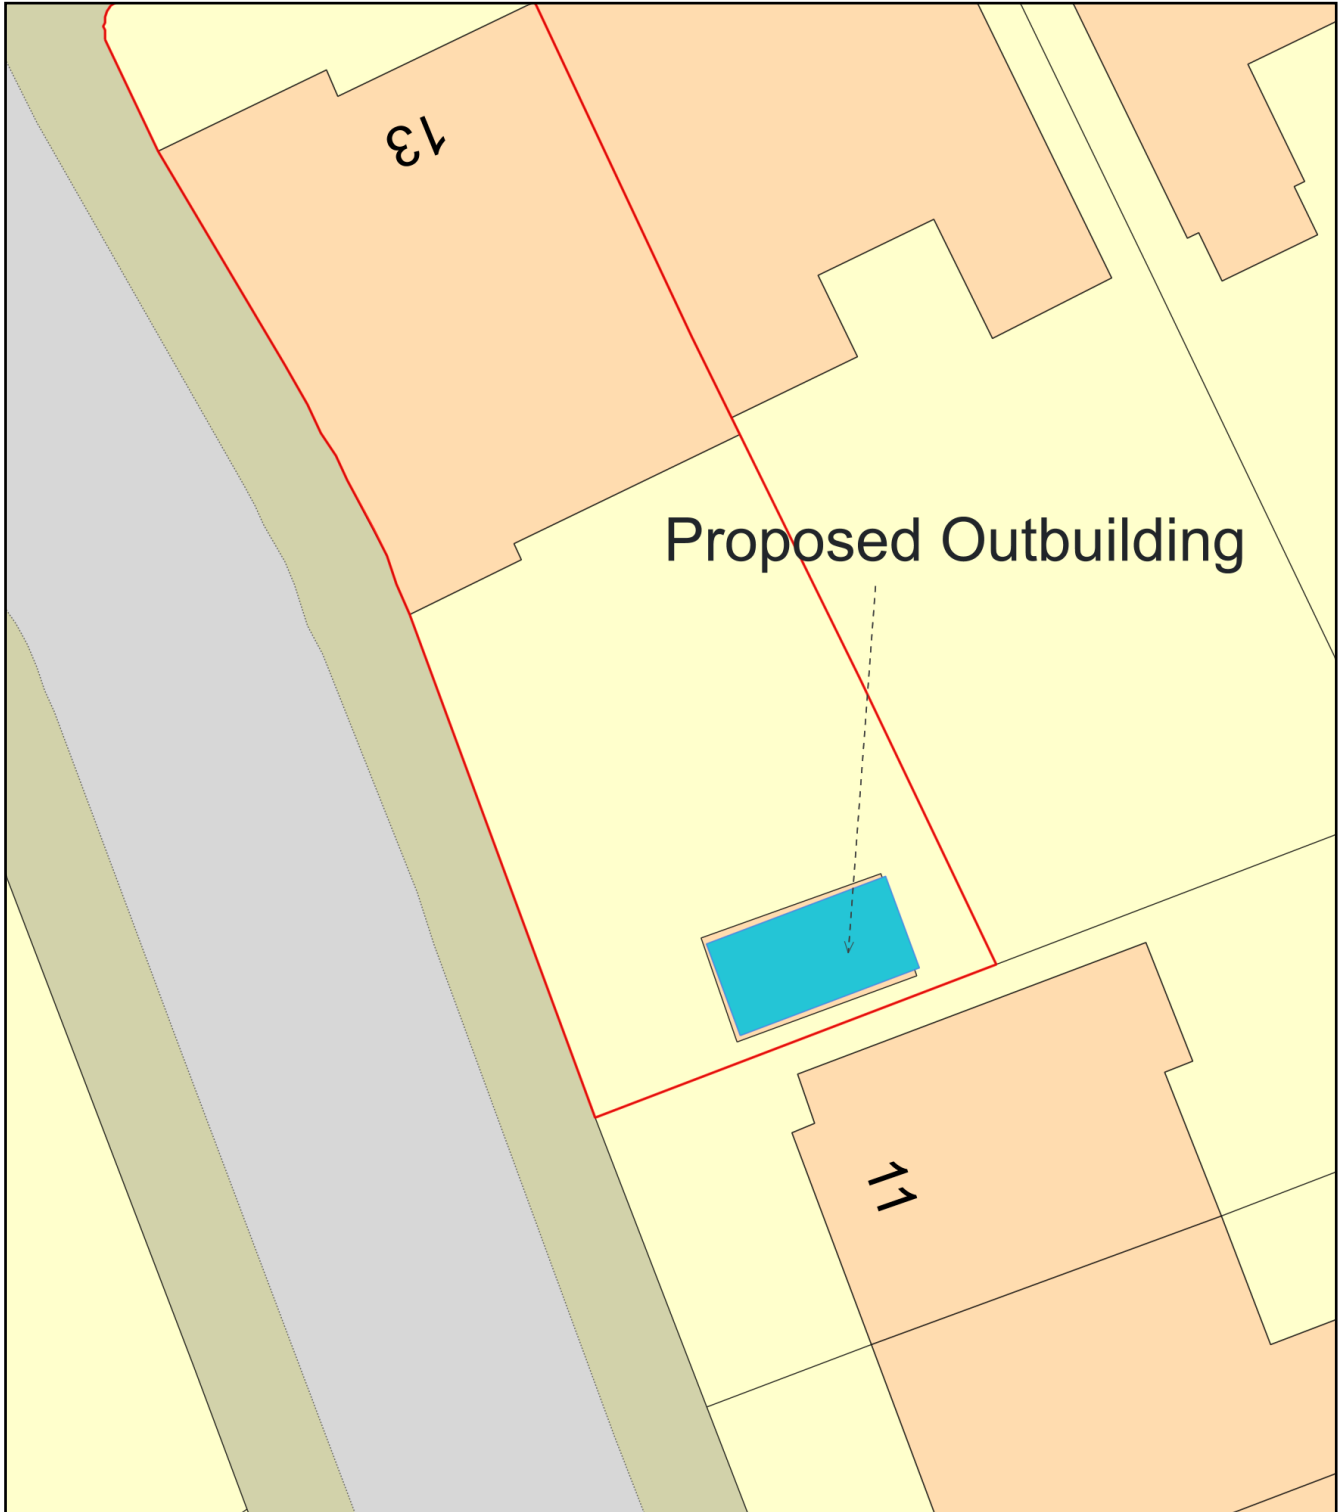

Plan Produced for: London Town Cabins Ltd

Date Produced: 15 Dec 2022

Plan Reference Number: TQRQM22349103020527

Scale: 1:200 @ A4