





REV C: 15.12.22 Car parking parapet walls amended.
REV B: 16.11.22 Terrace level amended, side door omitted, rooflight omitted.

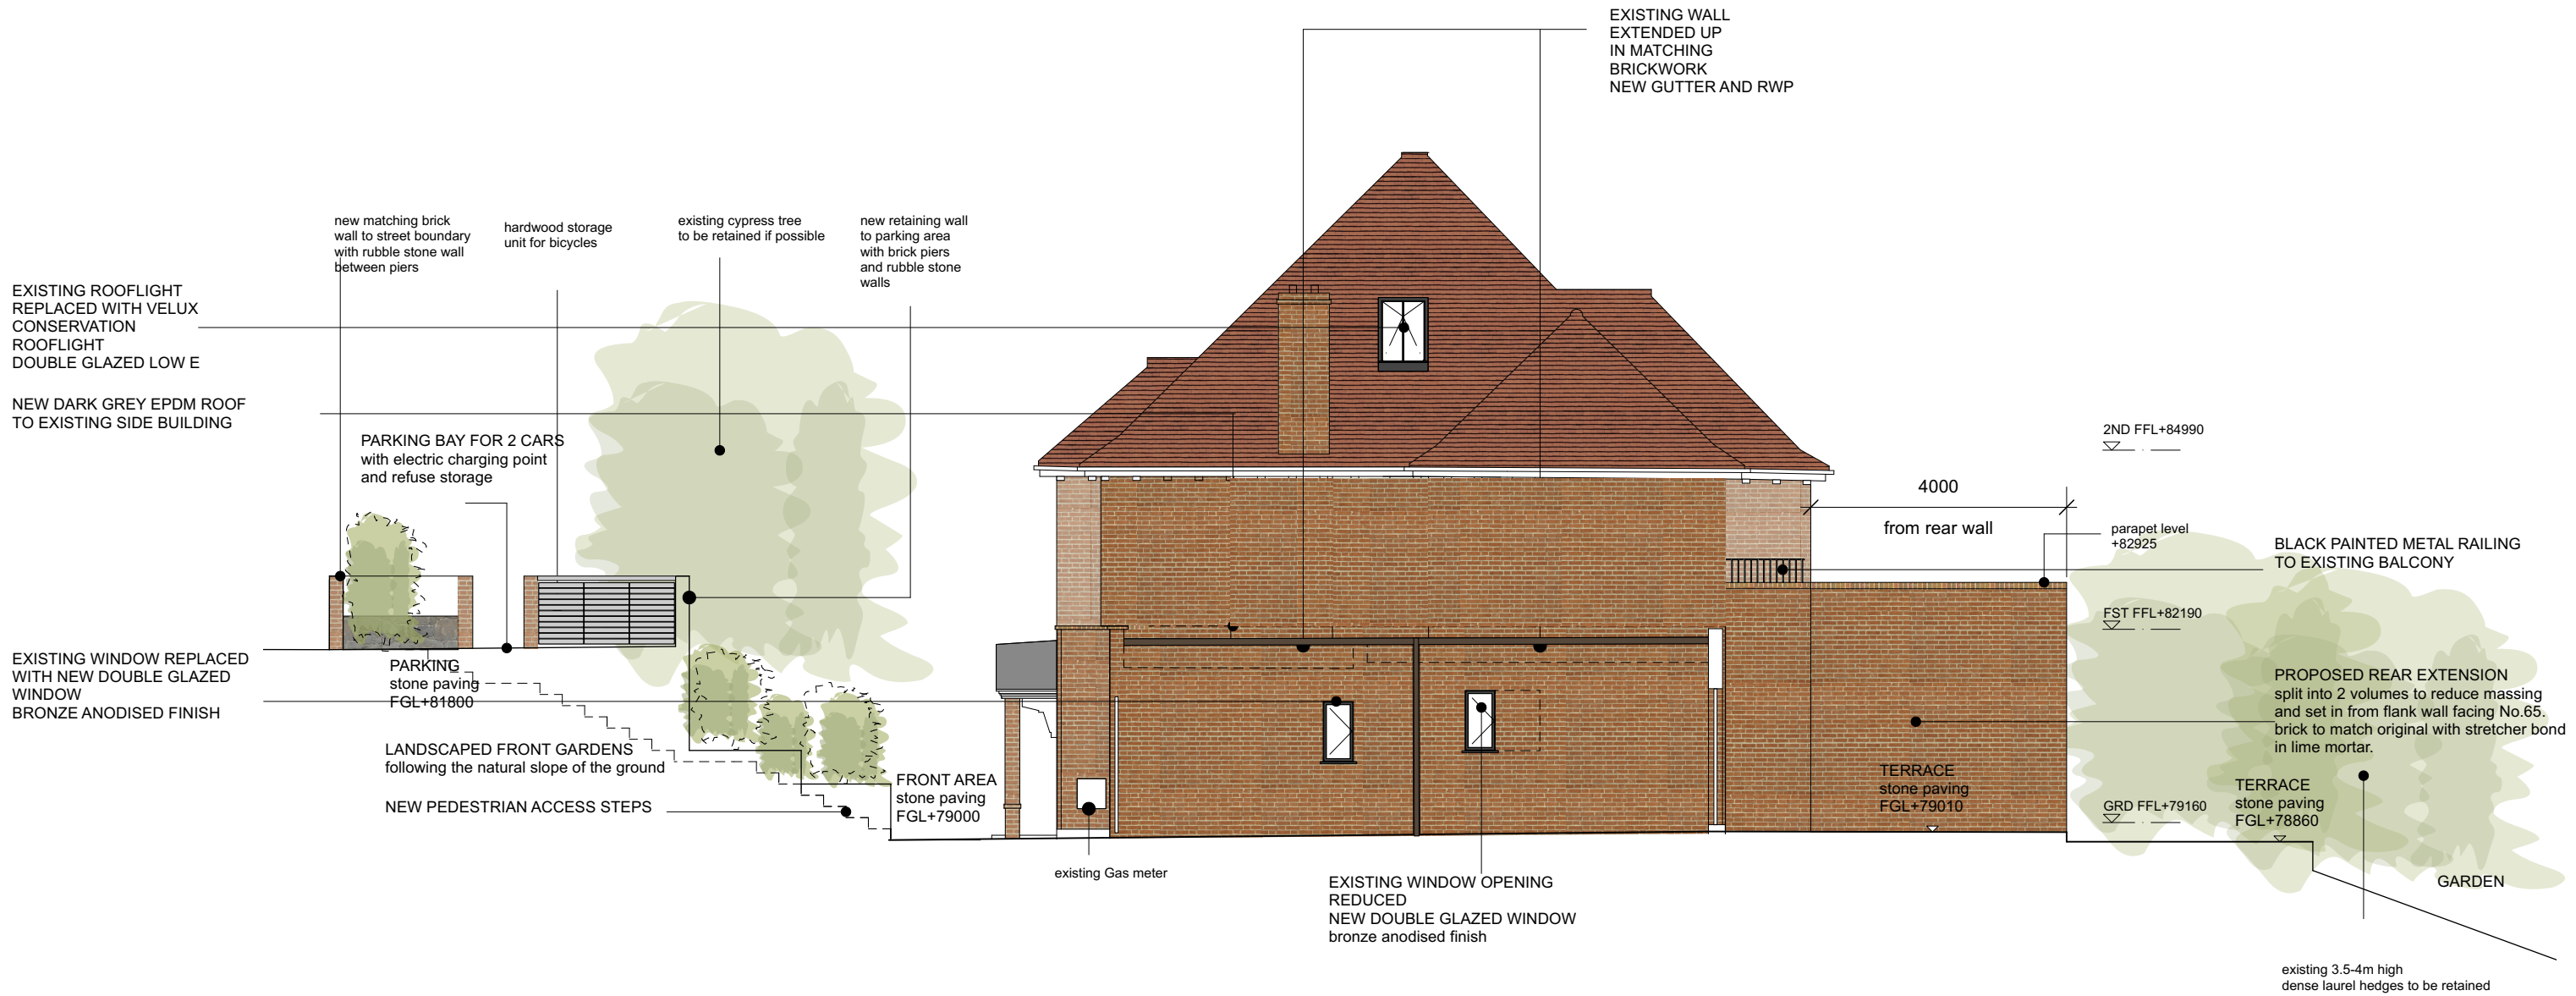

1 Proposed Side Elevation Adjacent to No.69.
Scale: 1:100

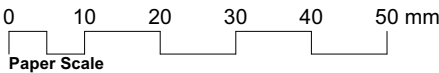

DAVID RUSSELL ARCHITECT 94 Revelon Road, London, SE4 2PR, UK M: +44 (0) 774 884 7288 E: info@davidrussellarchitect.com		Revision	Date
67 Shepherd's Hill			28.08.2022
Proposed Side NE Elevation Adjacent to No.69		Scale	1:100 at A3
DO NOT SCALE FROM THIS DRAWING ALL DISCREPANCIES TO BE REPORTED ©2021 David Russell		Job No./ Stage/ Drawing No.	016_PL_022
		Revision	C