


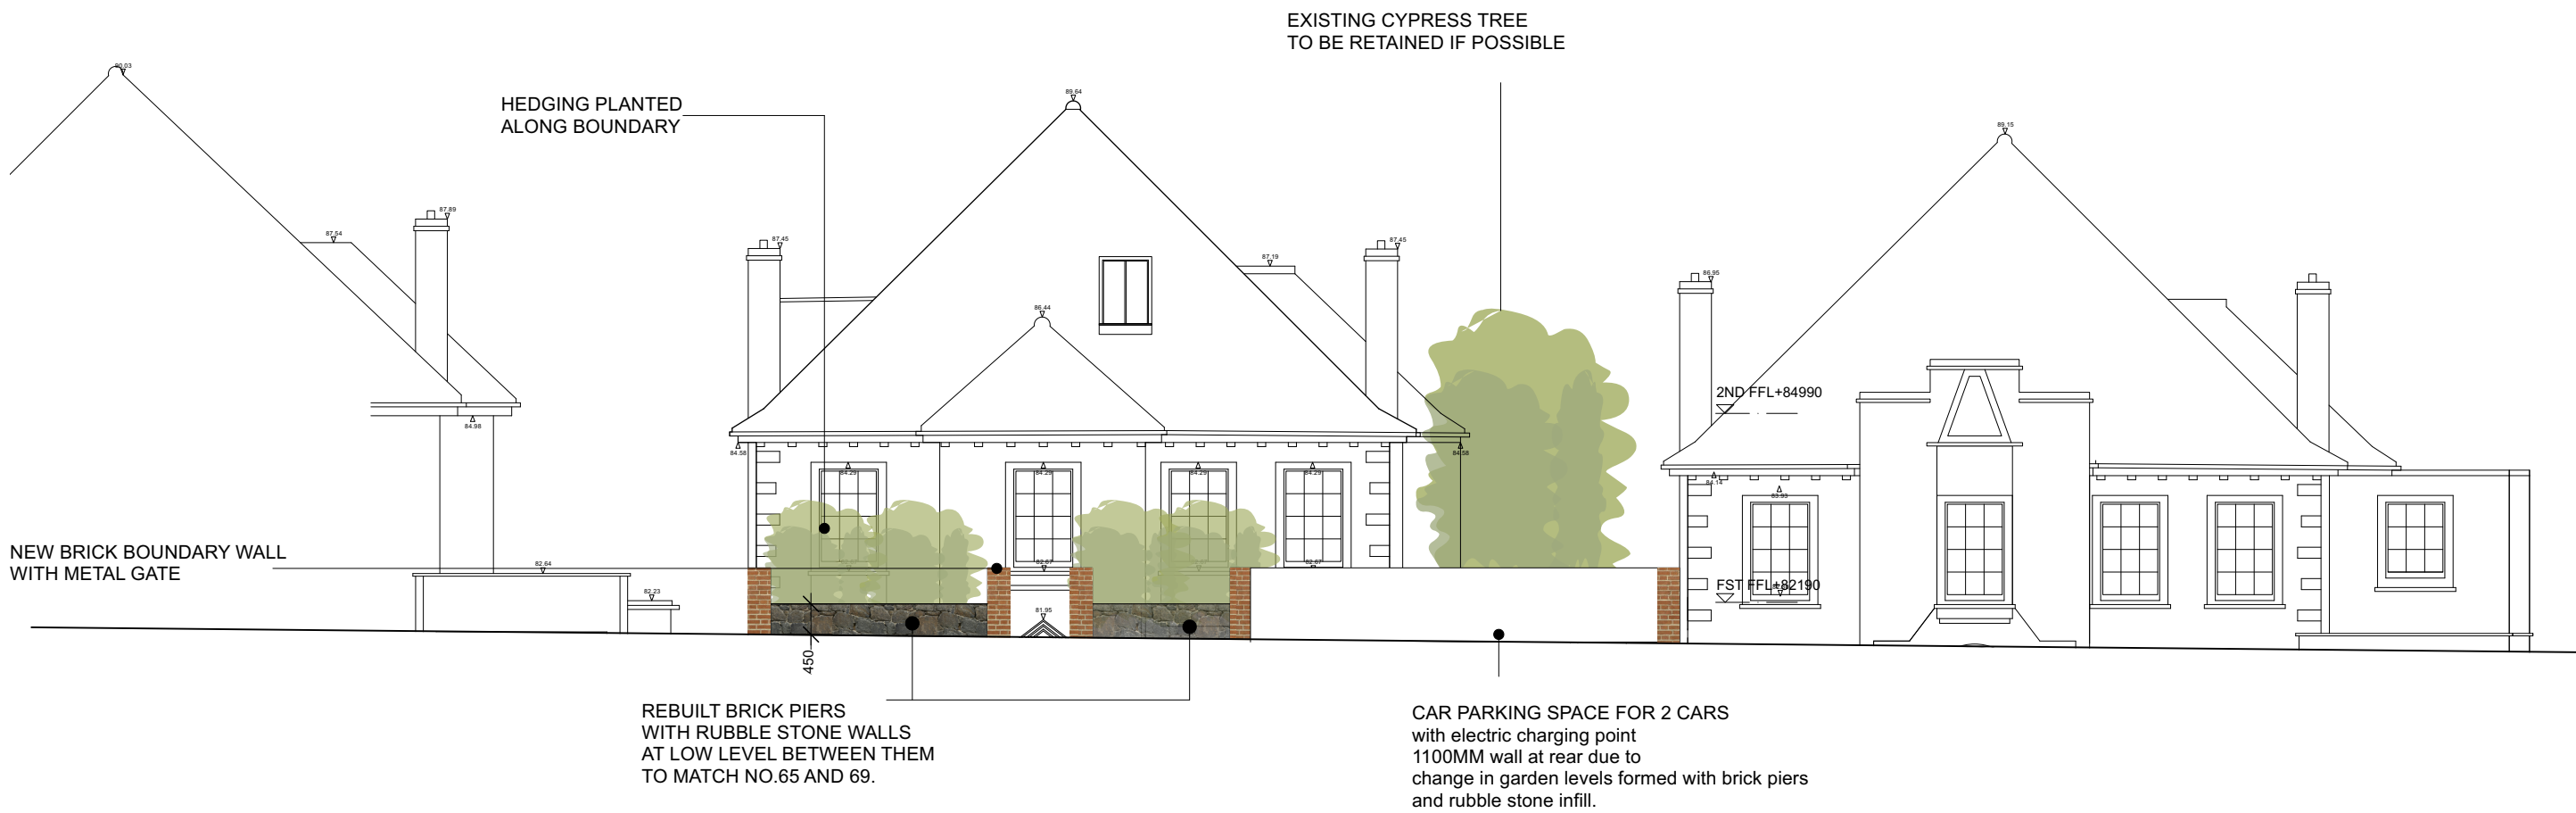

0 1 2 3 4 5 M

1 **Proposed Elevation to Shepherds Hill: Street Level.**
Scale: 1:100

0 10 20 30 40 50 mm
Paper Scale

REV C: 15.12.22 BOUNDARY WALLS AMENDED
REV B: 15.12.22 BOUNDARY WALLS AMENDED

DAVID RUSSELL ARCHITECT
94 Revelon Road, London, SE4 2PR, UK
M: +44 (0) 774 884 7288
E: info@davidrussellarchitect.com

67 Shepherd's Hill

Proposed Elevation to Shepherds Hill: Street Level.

DO NOT SCALE FROM THIS DRAWING
ALL DISCREPANCIES TO BE REPORTED
©2021 David Russell

28.08.2022

1:100@A3

016_PL_019

C