



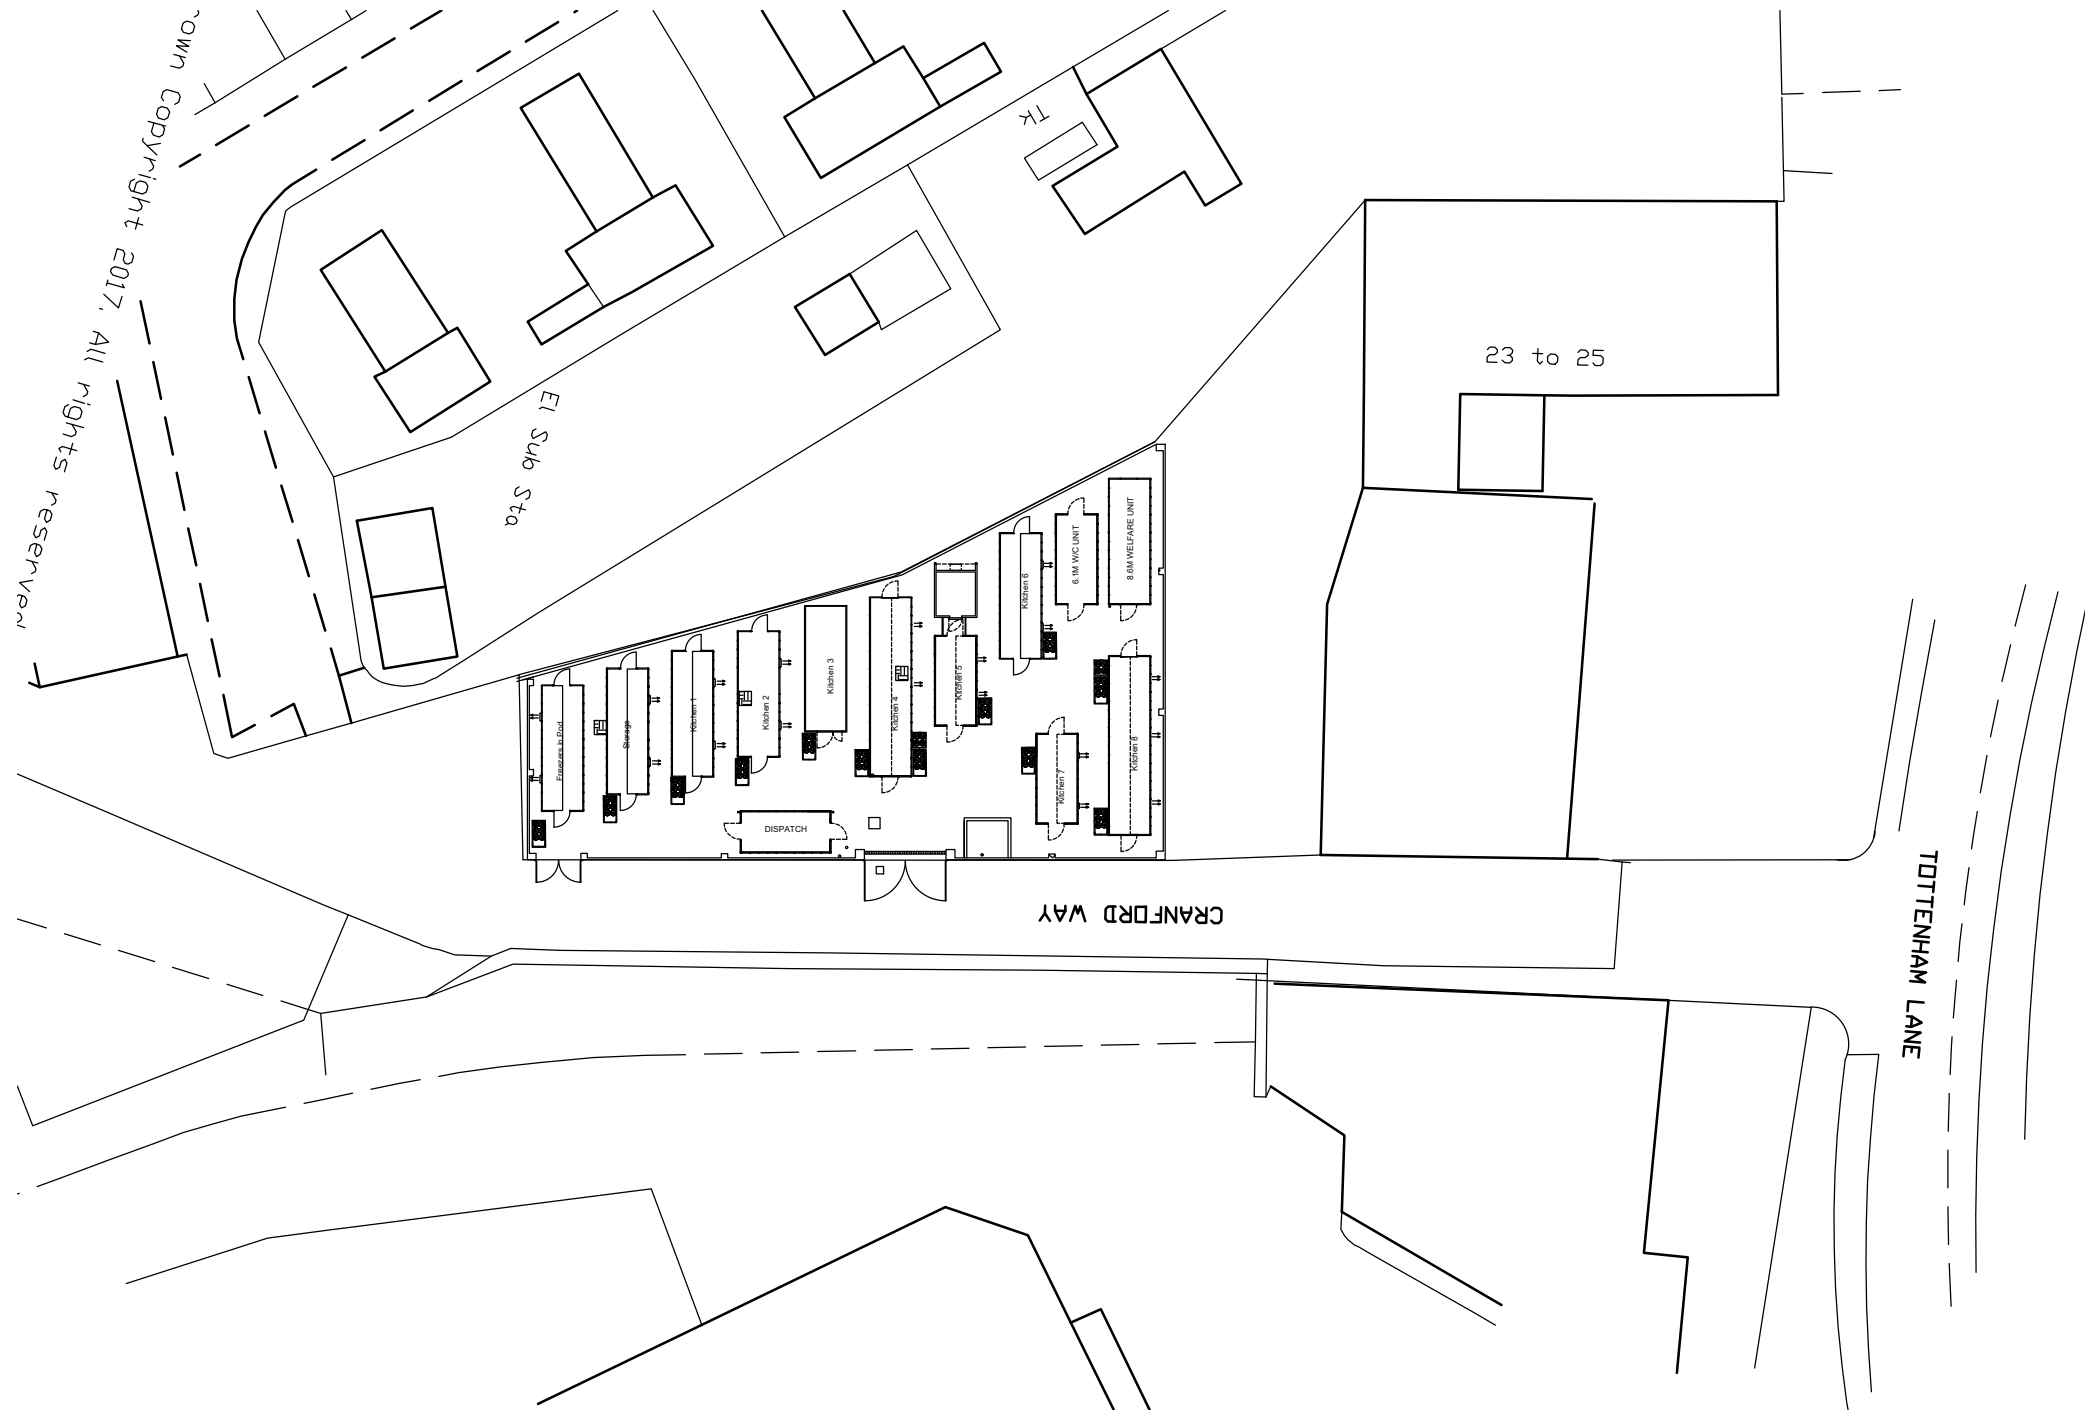

Existing Block Plan

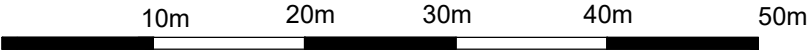

Rev	Date	Notes



The Sail Loft, Limehouse Court, 3-11 Dod Street, London E14 7EQ - Tel: 020 7536 2100 Fax: 020 7538 4442
initial.surname@lbfarchitects.co.uk www.lbfarchitects.co.uk

Project:
TOTTENHAM LANE
HORNSEY
LONDON
N8 9DJ

Client:
DELIVEROO

Drawing:
EXISTING BLOCK PLAN

Scale :	Drawn:	Checked :	Date :
1:500@A3	KIH	DJF	JULY 2022

Drg no:	Rev :
2022-053-PL02	A

DO NOT SCALE FROM THIS DRAWING. ALL DIMENSIONS TO BE CHECKED ON SITE.
REFER ANY DISCREPANCIES TO ARCHITECT. THIS DRAWING IS SUBJECT TO COPYRIGHT.