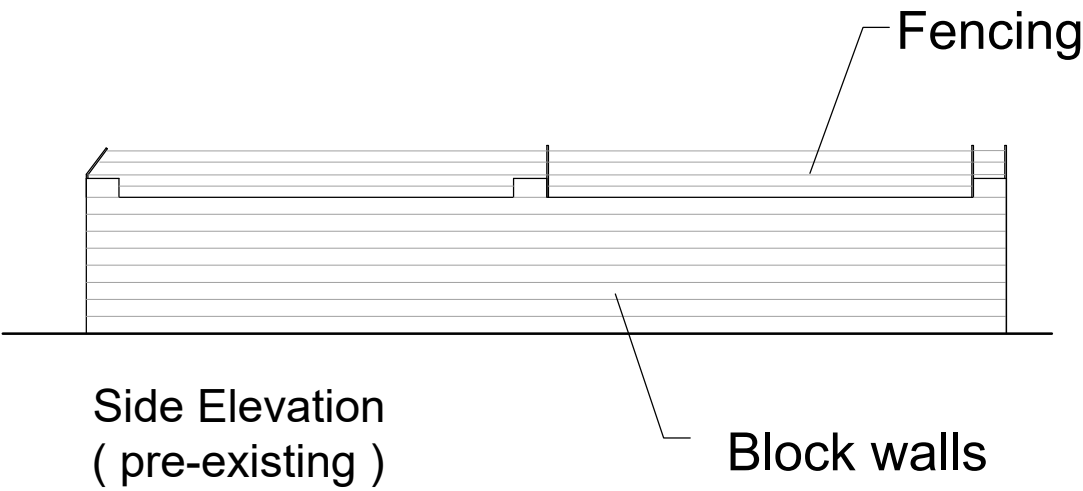
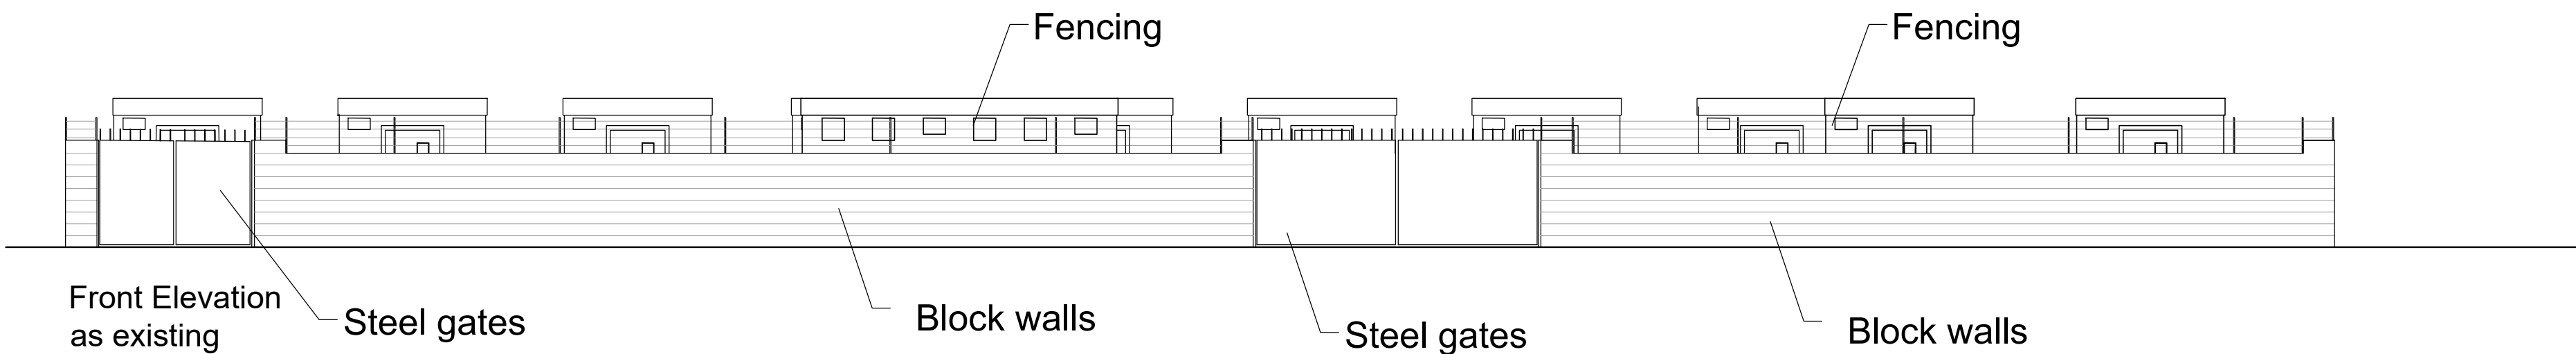
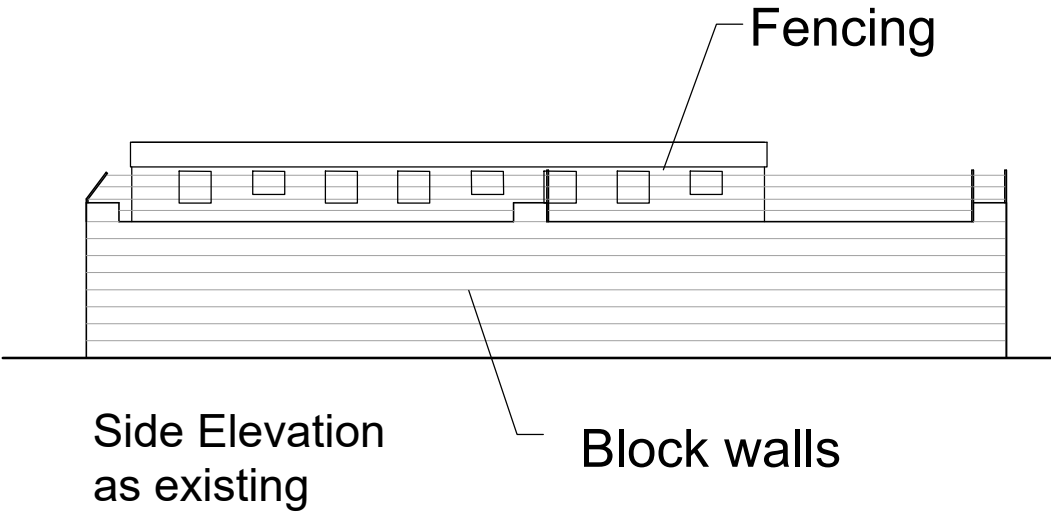


Rev	Date	Notes
EXISTING		
 The Sail Loft, Limehouse Court, 3-11 Dod Street, London E14 7EQ - Tel: 020 7536 2100 Fax: 020 7538 4442 initial.surname@lbfarchitects.co.uk www.lbfarchitects.co.uk		
Project: TOTTENHAM LANE HORNSEY LONDON N8 9DJ		
Client: DELIVEROO		
Drawing: PRE-EXISTING & EXISTING ELEVATIONS		
Scale:	Drawn:	Checked:
1:100@A1	KIH	DJF
Date:		
JULY 2022		
Drg no:		Rev:
2022-053-PL05		A
DO NOT SCALE FROM THIS DRAWING. ALL DIMENSIONS TO BE CHECKED ON SITE. REFER ANY DISCREPANCIES TO ARCHITECT. THIS DRAWING IS SUBJECT TO COPYRIGHT.		