


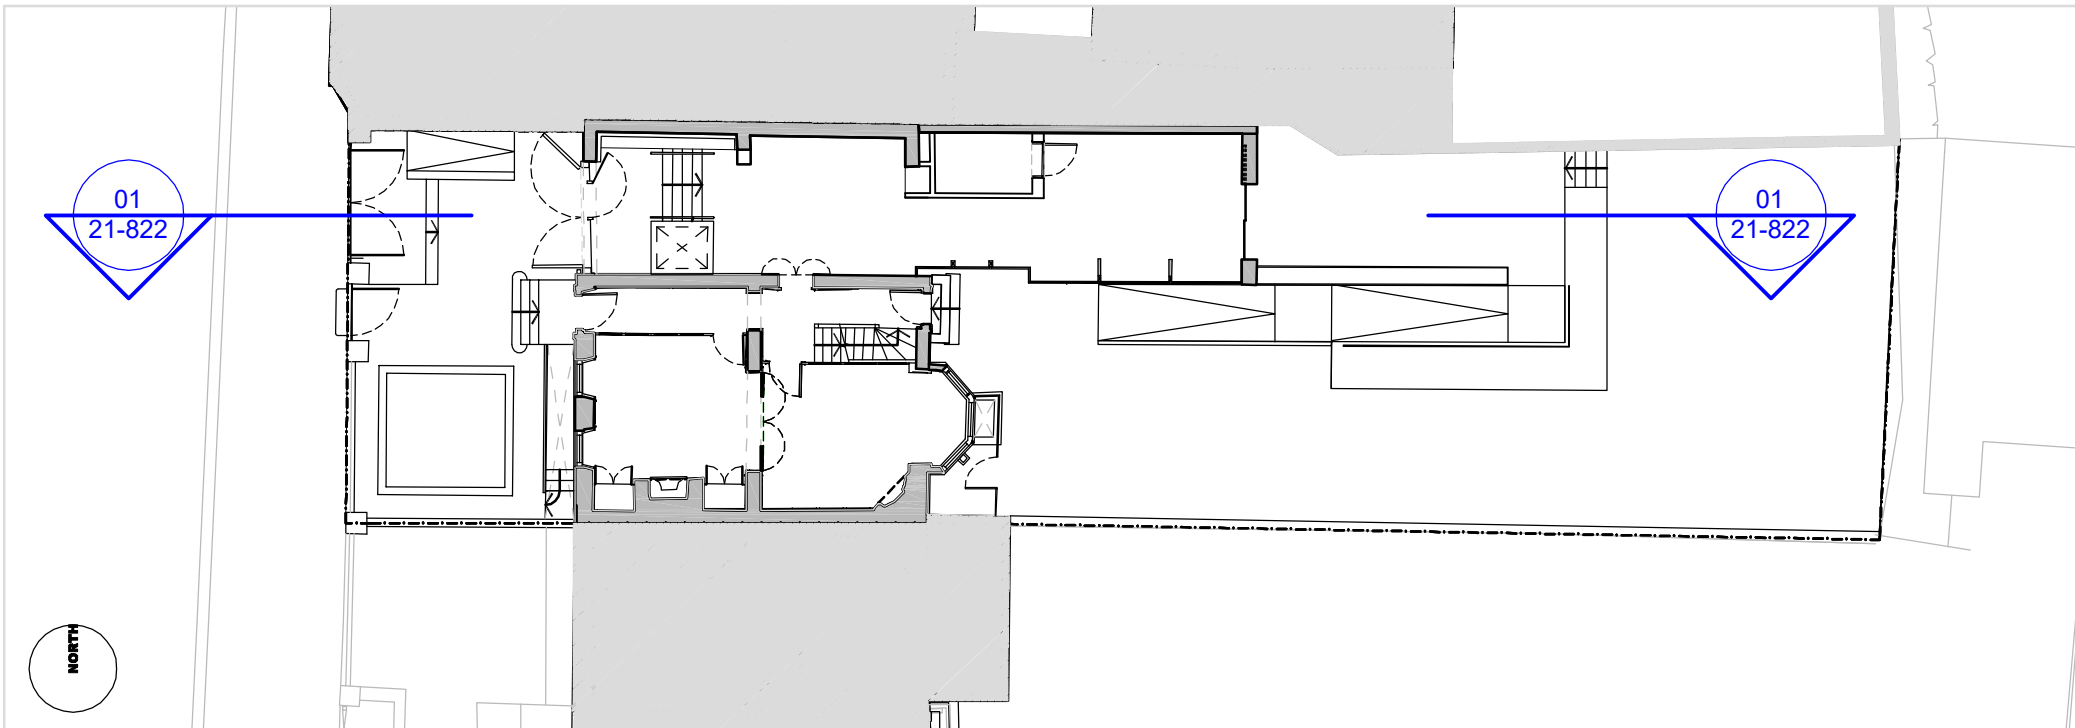

Key Plan (NTS)

1. Existing floor level retained, steps and platform lift omitted – rear addition façade extended down to ground level.
2. Consented single storey rear addition extended by 1.5m, to the east.
3. Junction between existing building and rear extension altered with addition of glazed link – associated roof geometry altered.
4. Landscaping revised to suit café extension at grade level.



- GENERAL NOTES:
- Drawing to be read in conjunction with all other drawings, specifications, documents and Consultant information.

• CAD drawings based on survey received 11/11/13, all dimensions to be site checked.

• M&E items shown indicatively and are subject to further site investigations and detailing to determine suitable locations for free-standing radiators and any sockets/ switches.

• Internal layouts shown for indicative purposes.

- HATCH KEY
- Existing Door/in situ

Existing Door/onsite but not in place

Door missing/new door

01
21-822

PROPOSED SECTION BB

Scale 1:50

NORTH

0m 1m 2m 3m 5m

ARCHITECTURE + INTERIORS

at: 8 Hamood Mews - Hamood Grove - London - NV1 8DH
t: 020 7267 8332
w: f8architects.co.uk
e: info@f8architects.co.uk

revisions
P1 - Planning Issue - 08.09.15

Except for Planning purposes, figured dimensions only are to be taken from this drawing. All dimensions are in millimetres unless otherwise stated. Any discrepancies shall be reported to the Architects or Copyright F8 Architecture + Design. All rights reserved.

drawing	PROPOSED SECTION BB	scale @ A1
status	checked by IL	date drawn 01.10.2015
project reference	drawing number	revision
131128 - 810	21-822	P1