



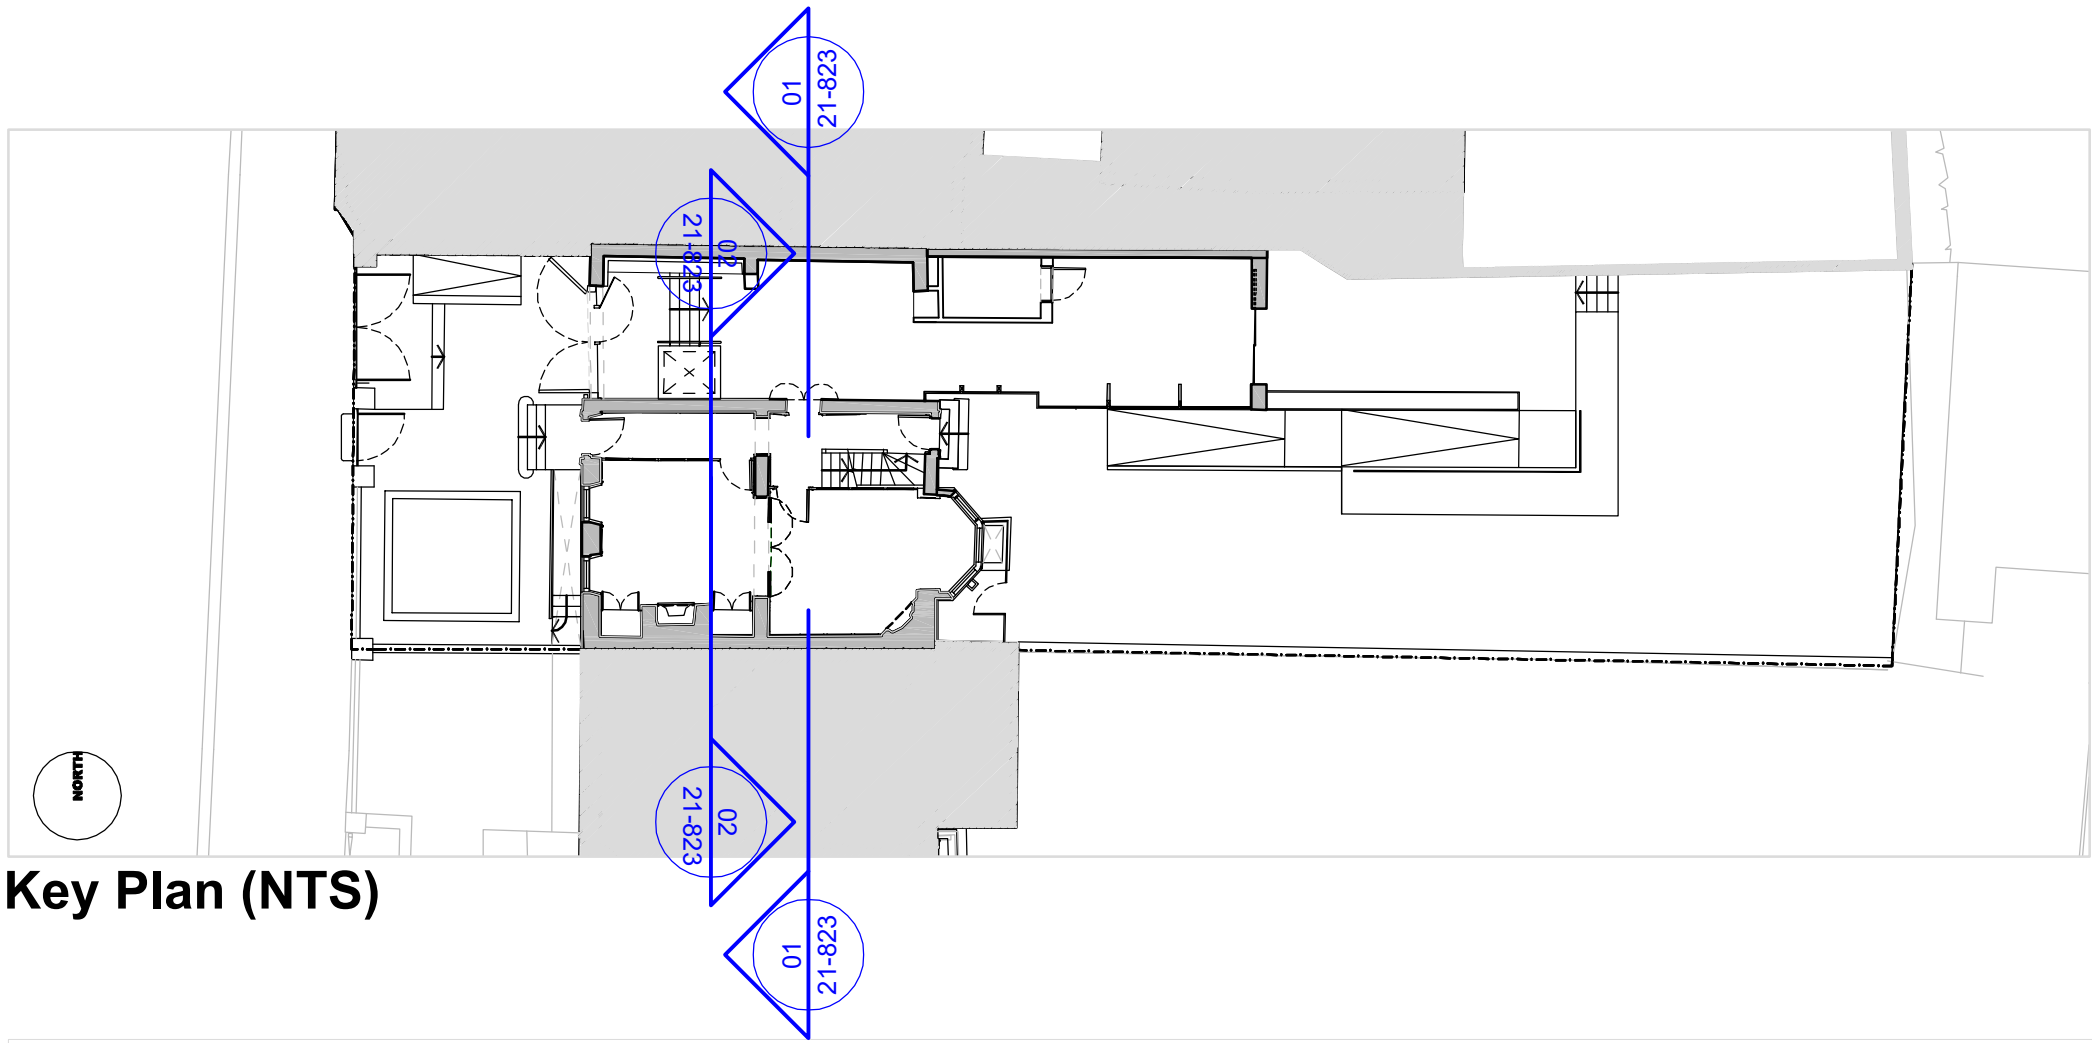


Key Plan (NTS)

1. Existing floor level retained, steps and platform lift omitted – rear addition façade extended down to ground level.
2. Consented single storey rear addition extended by 1.5m, to the east.
3. Junction between existing building and rear extension altered with addition of glazed link – associated roof geometry altered.
4. Landscaping revised to suit café extension at grade level.

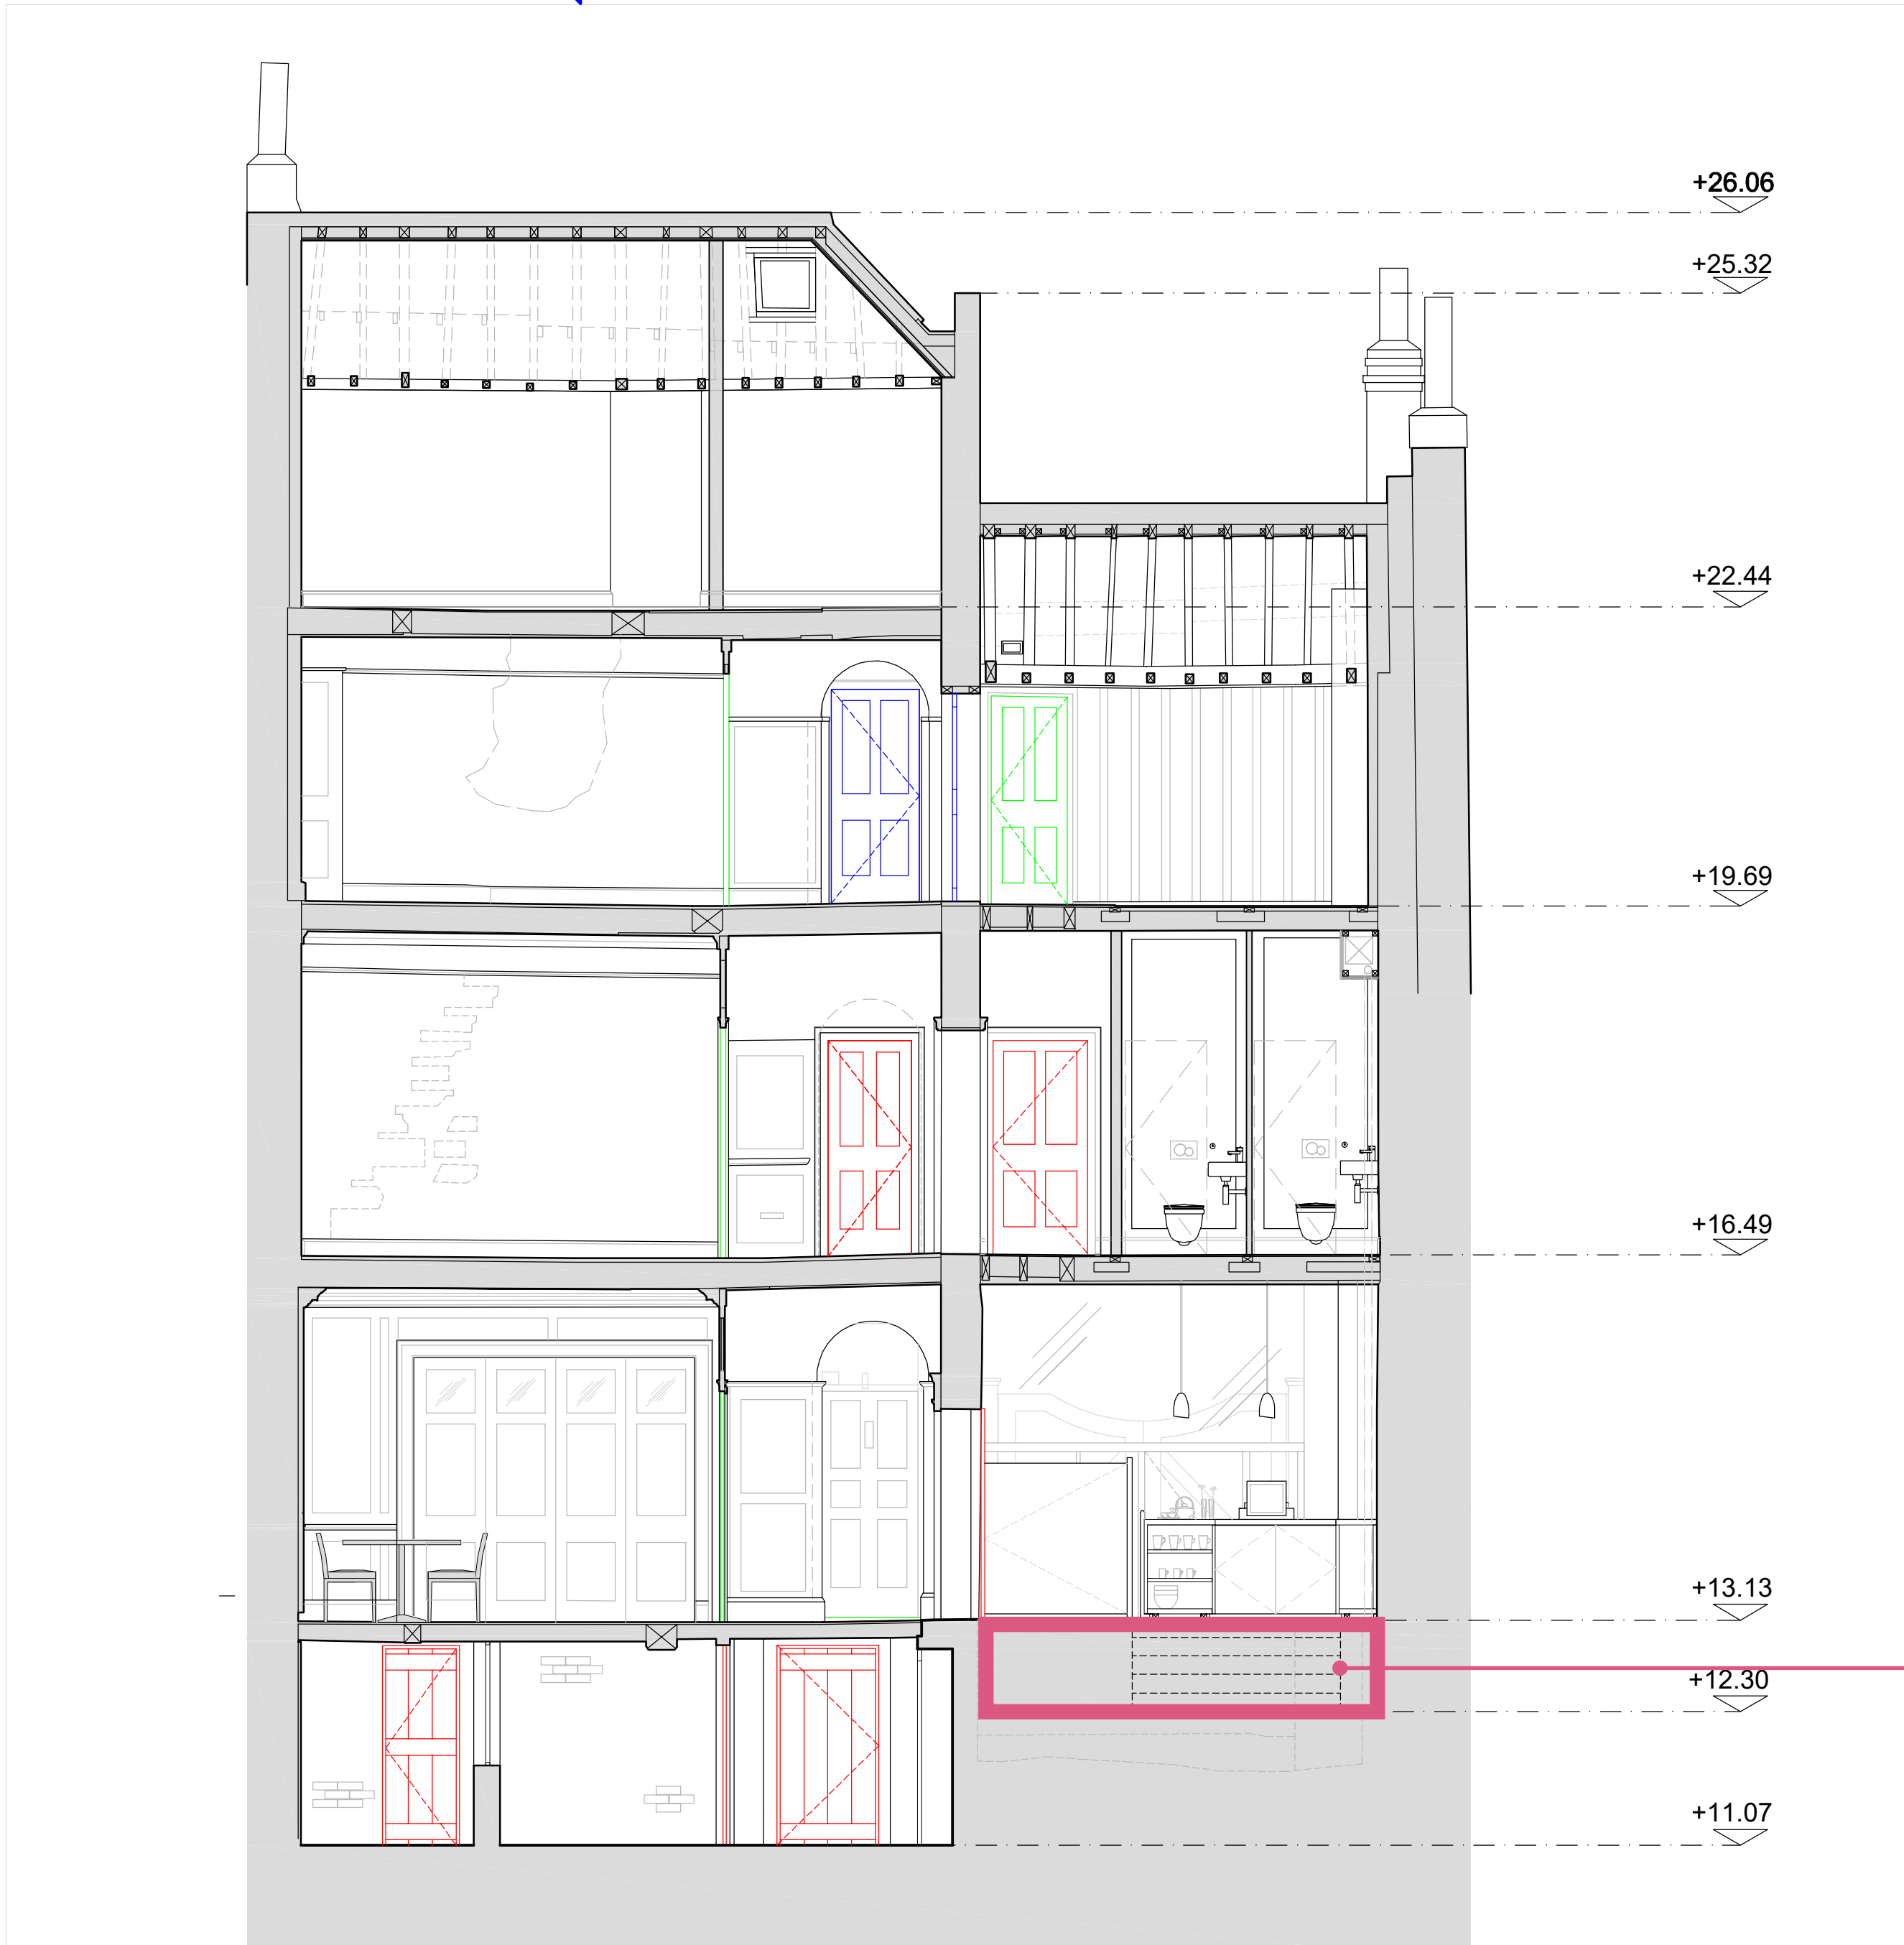

01
21-823
PROPOSED SECTION CC

Scale 1:50

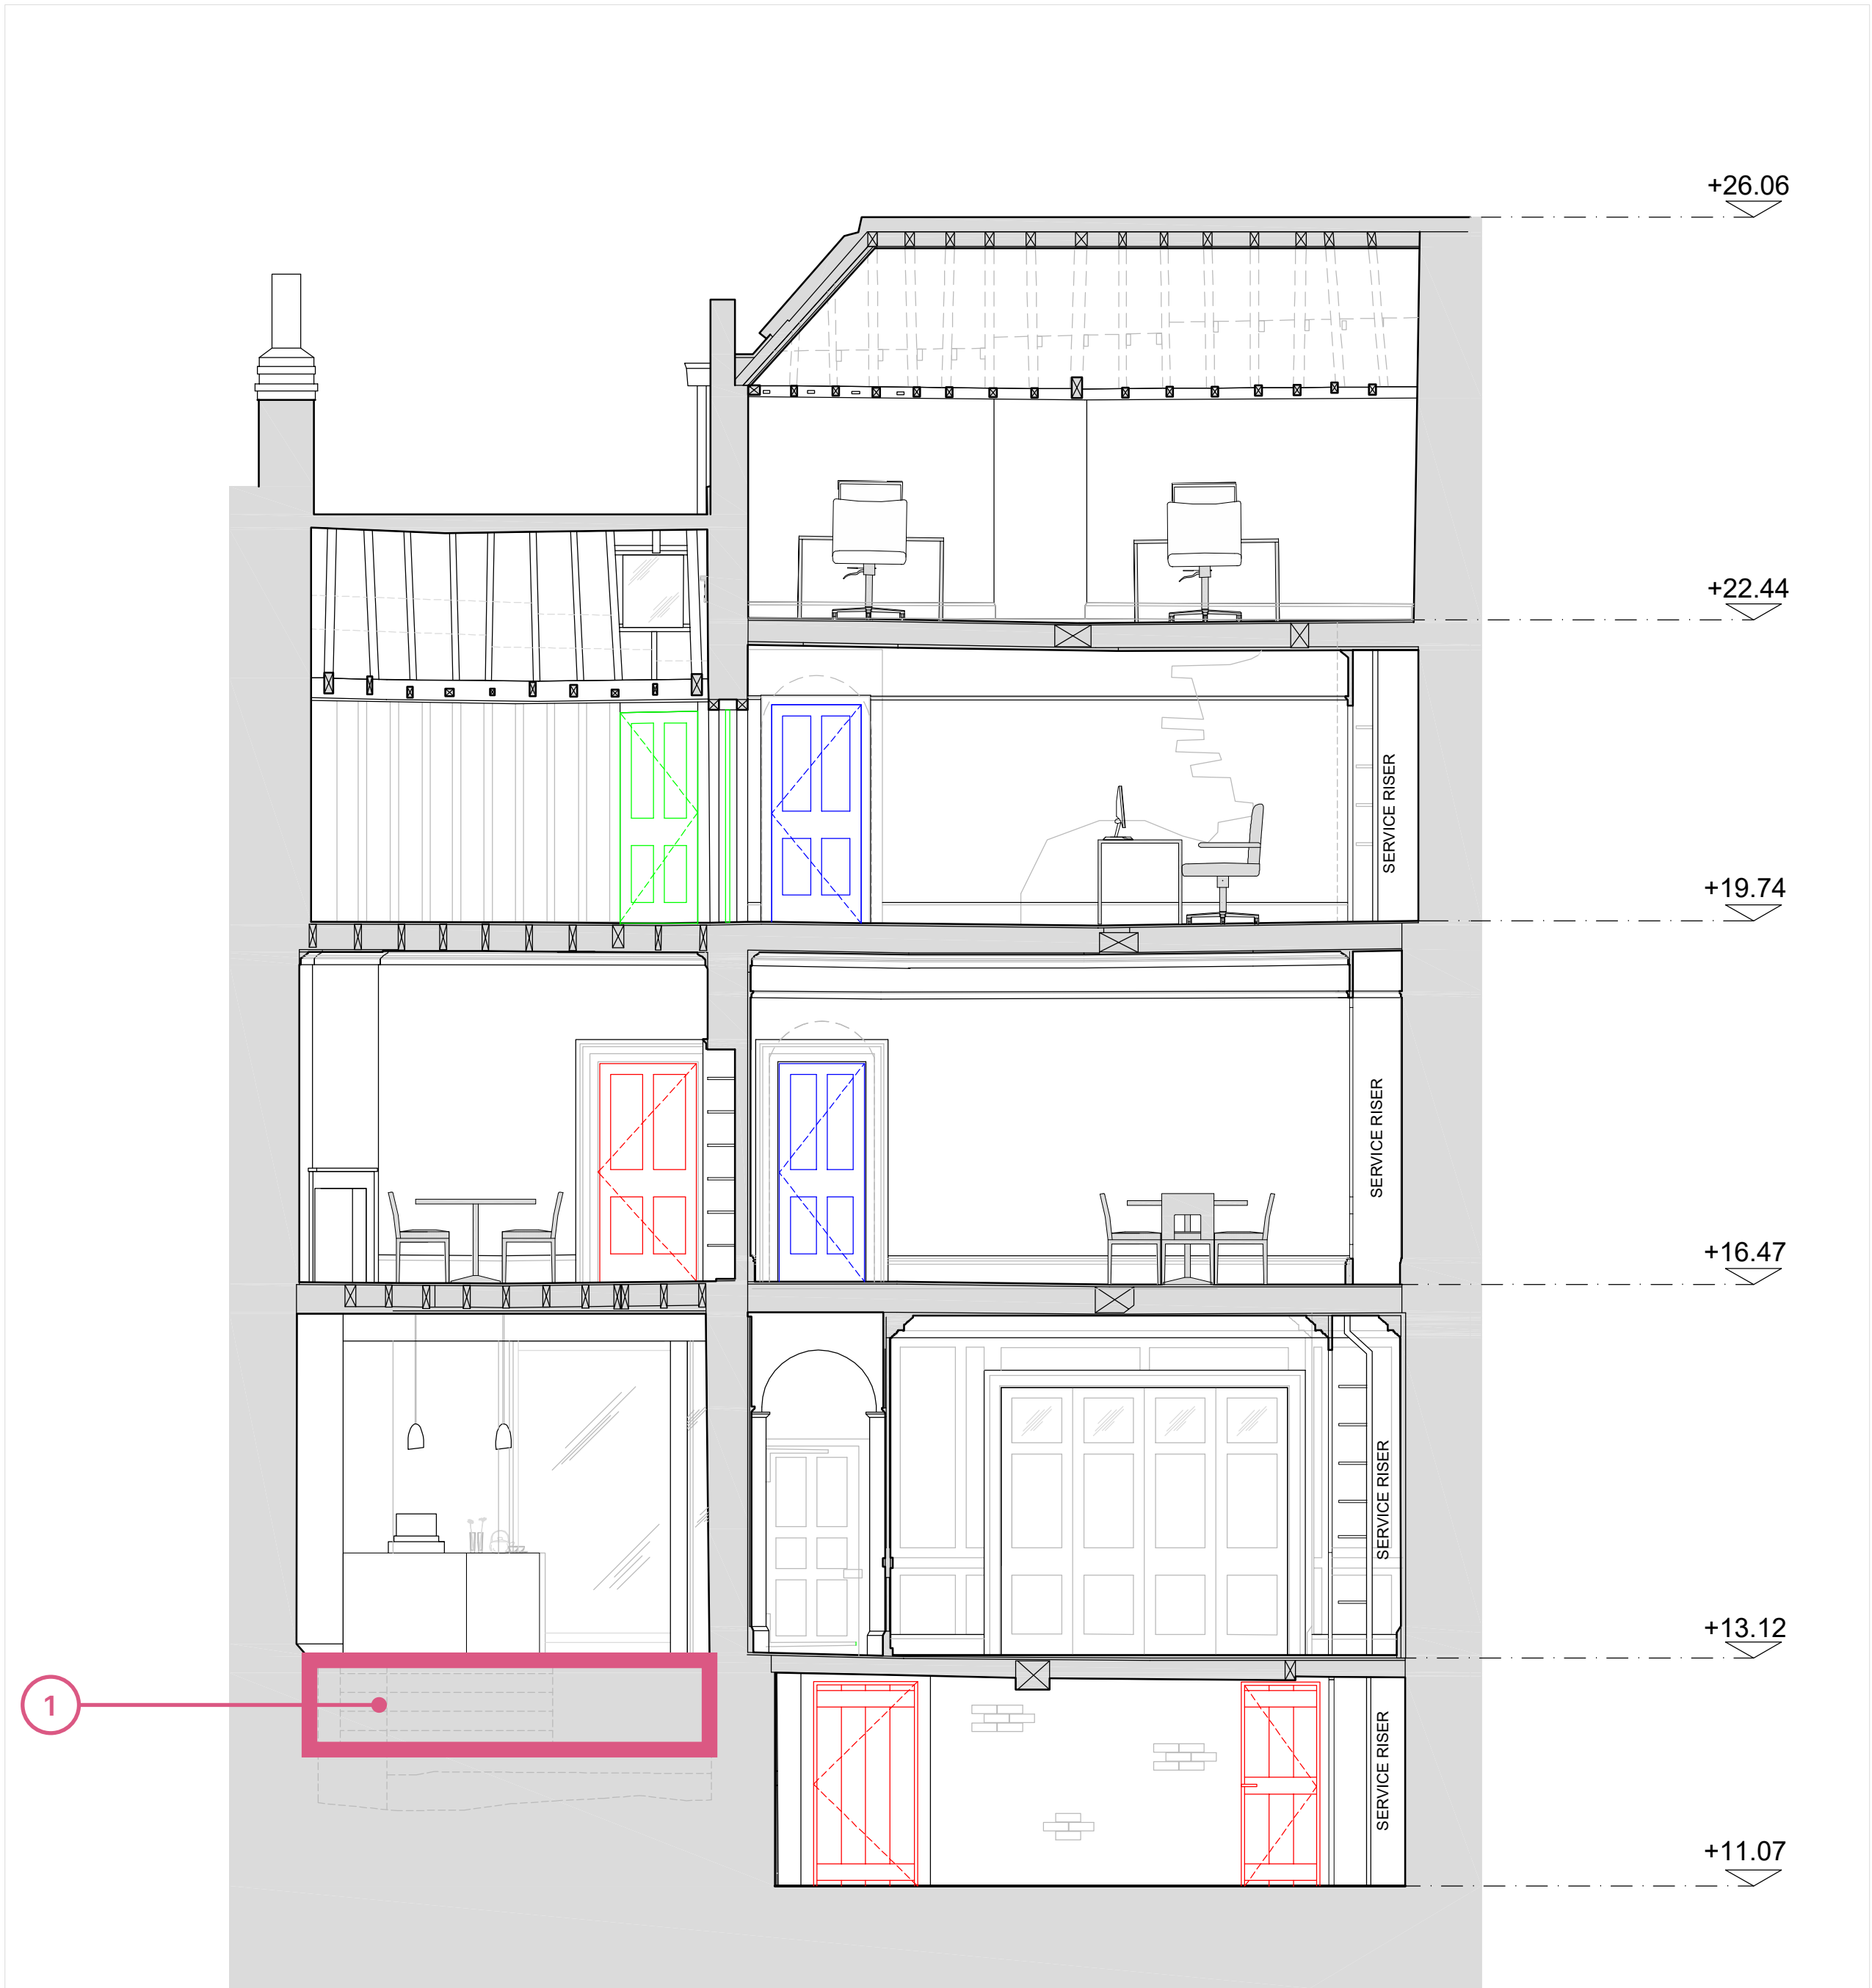

02
21-823
PROPOSED SECTION DD

Scale 1:50

- GENERAL NOTES:
- Drawing to be read in conjunction with all other drawings, specifications, documents and Consultant information.
 - CAD drawings based on survey received 11/11/13; all dimensions to be site checked.
 - M&E items shown indicatively and are subject to further site investigations and detailing to determine suitable locations for free-standing radiators and any sockets/ switches.
 - Internal layouts shown for indicative purposes.

- HATCH KEY
- Existing Door/in situ
 - Existing Door/onsite but not in place
 - Door missing/new door

