
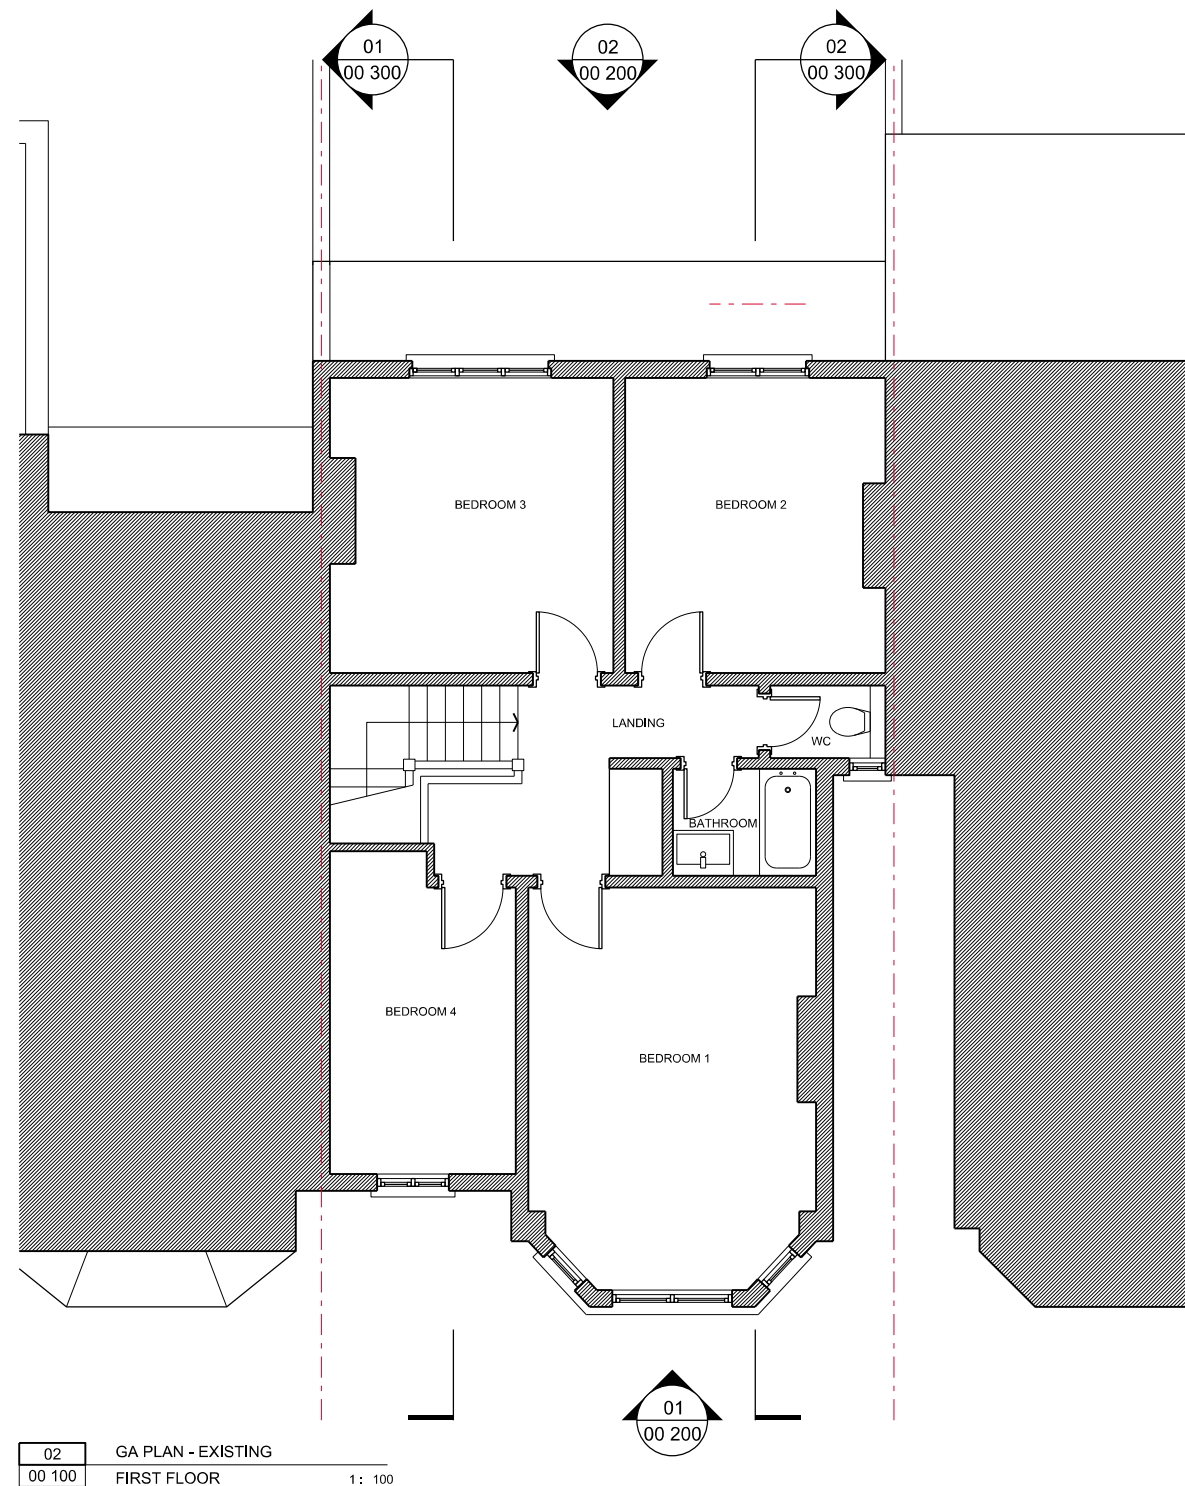


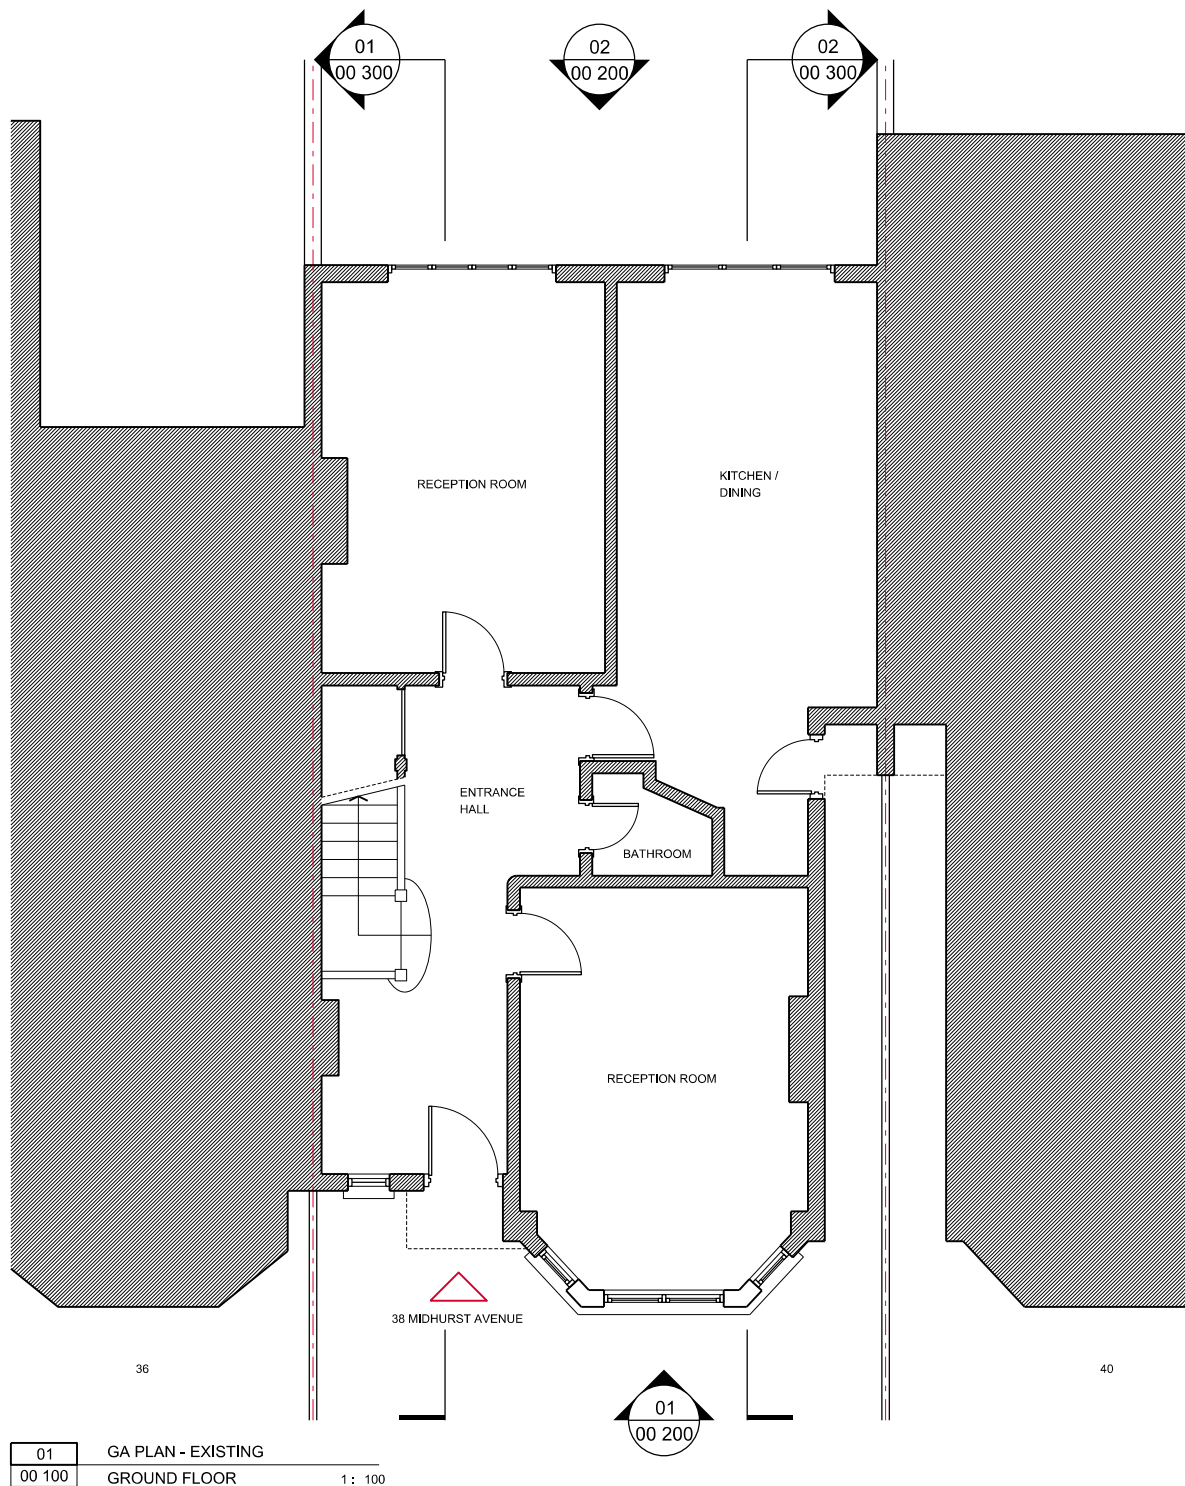

LEGEND	
	EXISTING
	SITE ENTRANCE
	SITE BOUNDARY

REV	DESCRIPTION	DATE	BY	REV	DESCRIPTION	DATE	BY	GENERAL NOTES	STATUS	PROJECT	DRAWING TITLE	SCALE AT A3	DATE
P0	ISSUED FOR PLANNING	04/11/22	NA					1. This drawing should be read in conjunction with all other contract documentation and all other consultant and specialist drawings. 2. Do not scale from this drawing. 3. All levels and dimensions are to be checked on site. 4. The Architect is to be notified in writing of any discrepancies before proceeding. 5. This drawing is subjected to Copyright.	FOR PLANNING	ROB AND POLLY KING 38 MIDHURST AVENUE, LONDON N10 3EN	GA PLANS - EXISTING GROUND AND FIRST	1: 100	NOV 2022
									KEY PLAN	 kAD architects Unit 3, 368 Caledonian Road London N1 1DU T: +44 (0) 7803 594 784 E: info@design-NA.com	DRAWING NO		REV
											kAD MAR 00 100		P0