


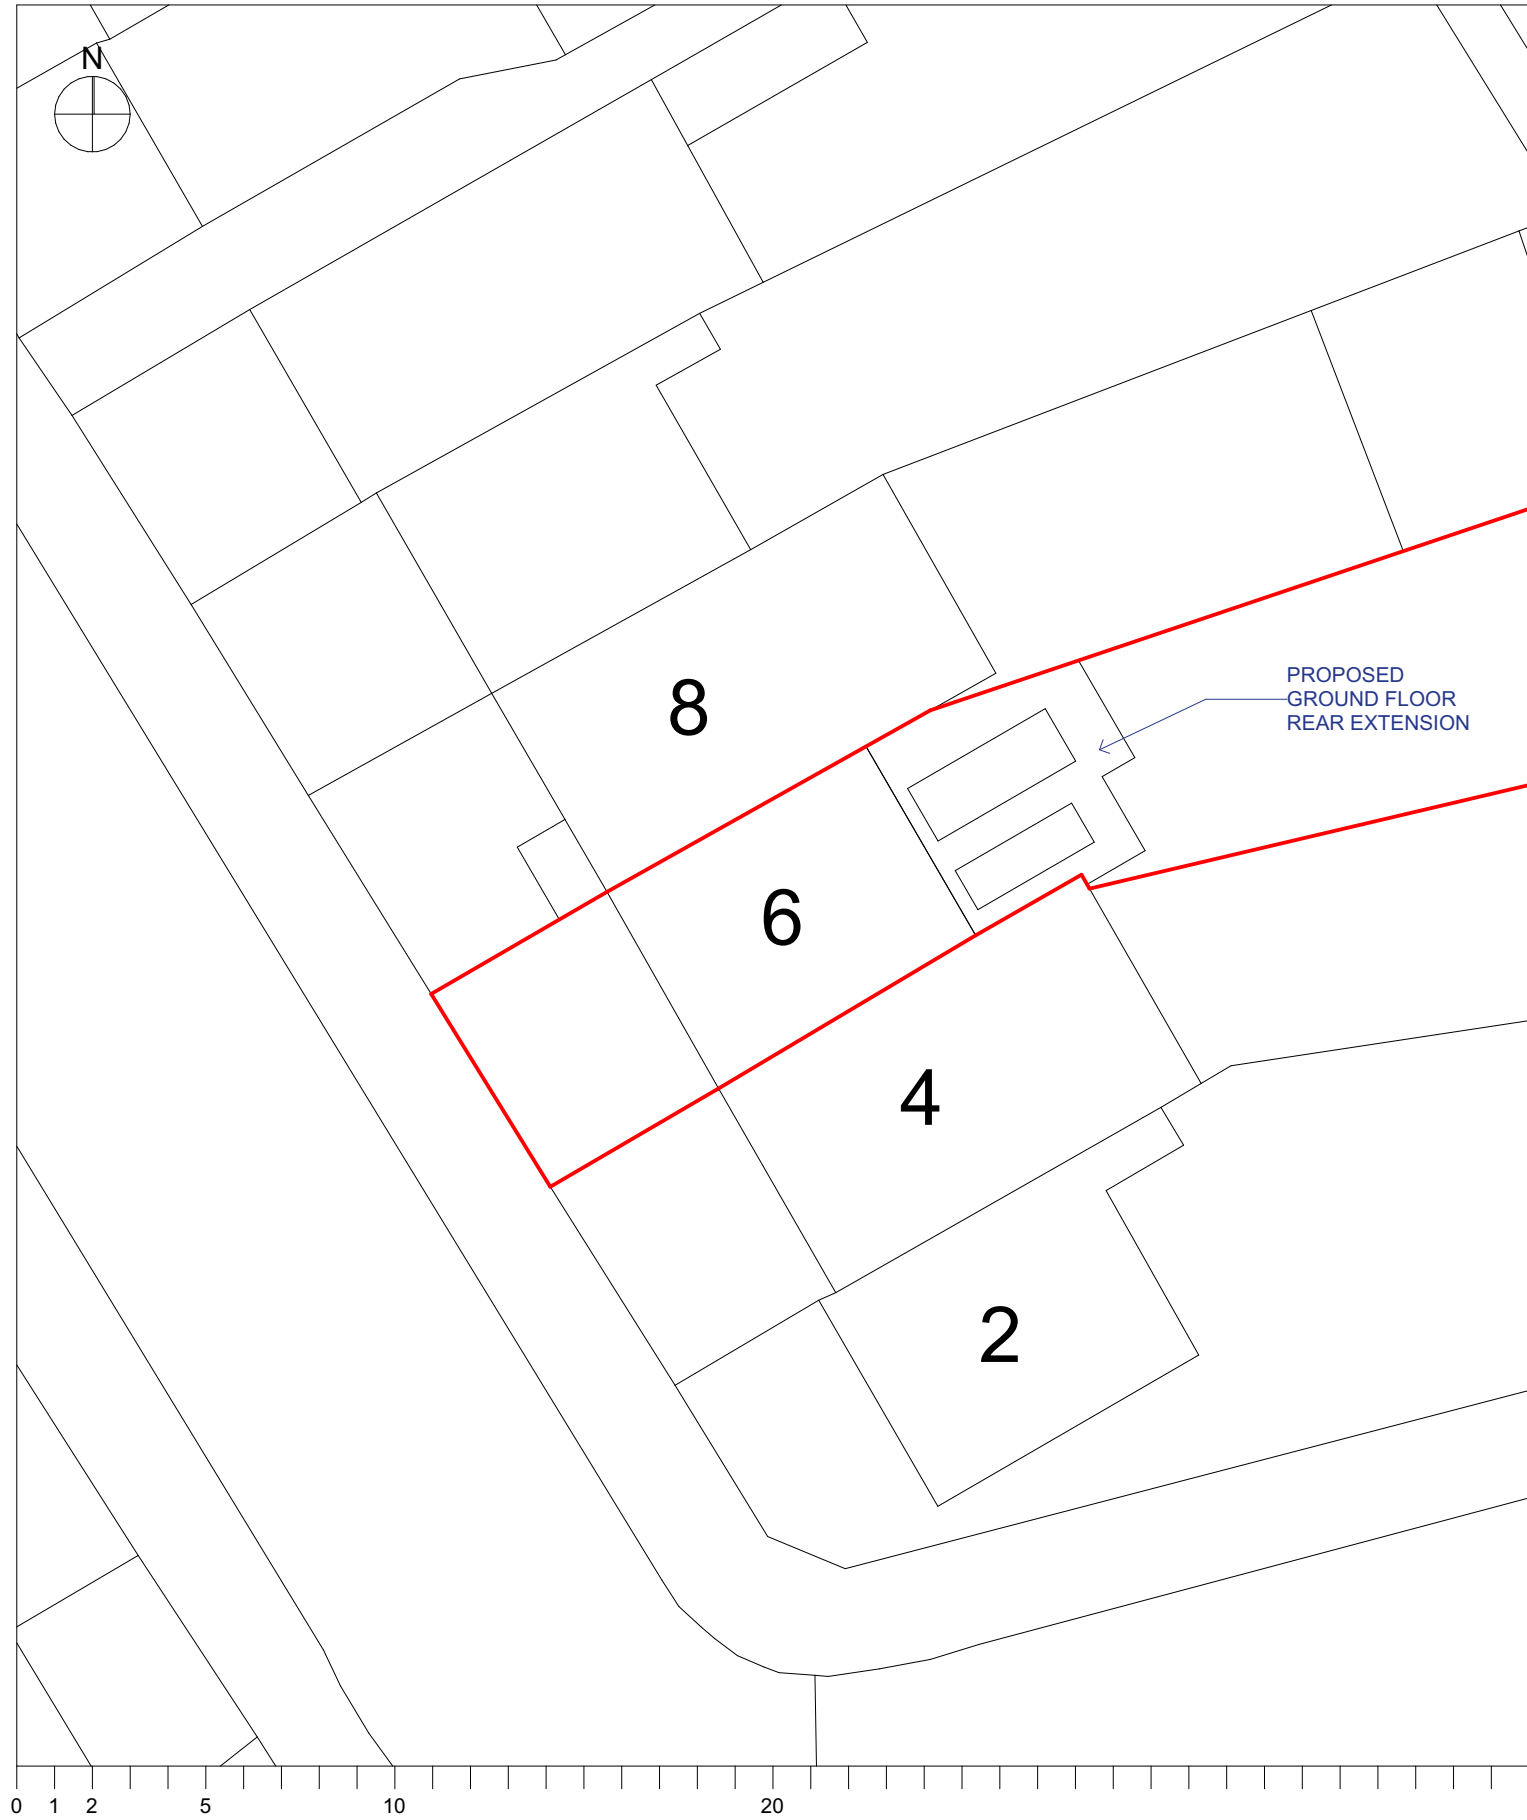

Architect
Collective Works LLP
60 Grays Inn Road, Unit 2.01,
London WC1X 8LU
www.collectiveworks.net



The drawings show design intent only.
Designs are subject to approval by statutory authorities and any necessary alterations should be made if required to comply with statutory requirements.
All design concepts and drawings are the property of Collective Works LLP. No reproductions, adaptations and/or copies may be made without written consent.
© Collective Works LLP, all rights reserved 2022

Drawing Purpose		Prior Approval
Revision	Date	Purpose
00	26/08/2022	For Planning
01	12/10/2022	For Planning
02	16/12/2022	Prior Approval

Project	0254 A Private Sanctuary 6 Barrenger Road, London, N10 1JA		
	Client Louise & Akin Akinsiku		
Title		Block Plan	
Number	Scale @ A4	Revision	
CW-0254-010	1:200	02	