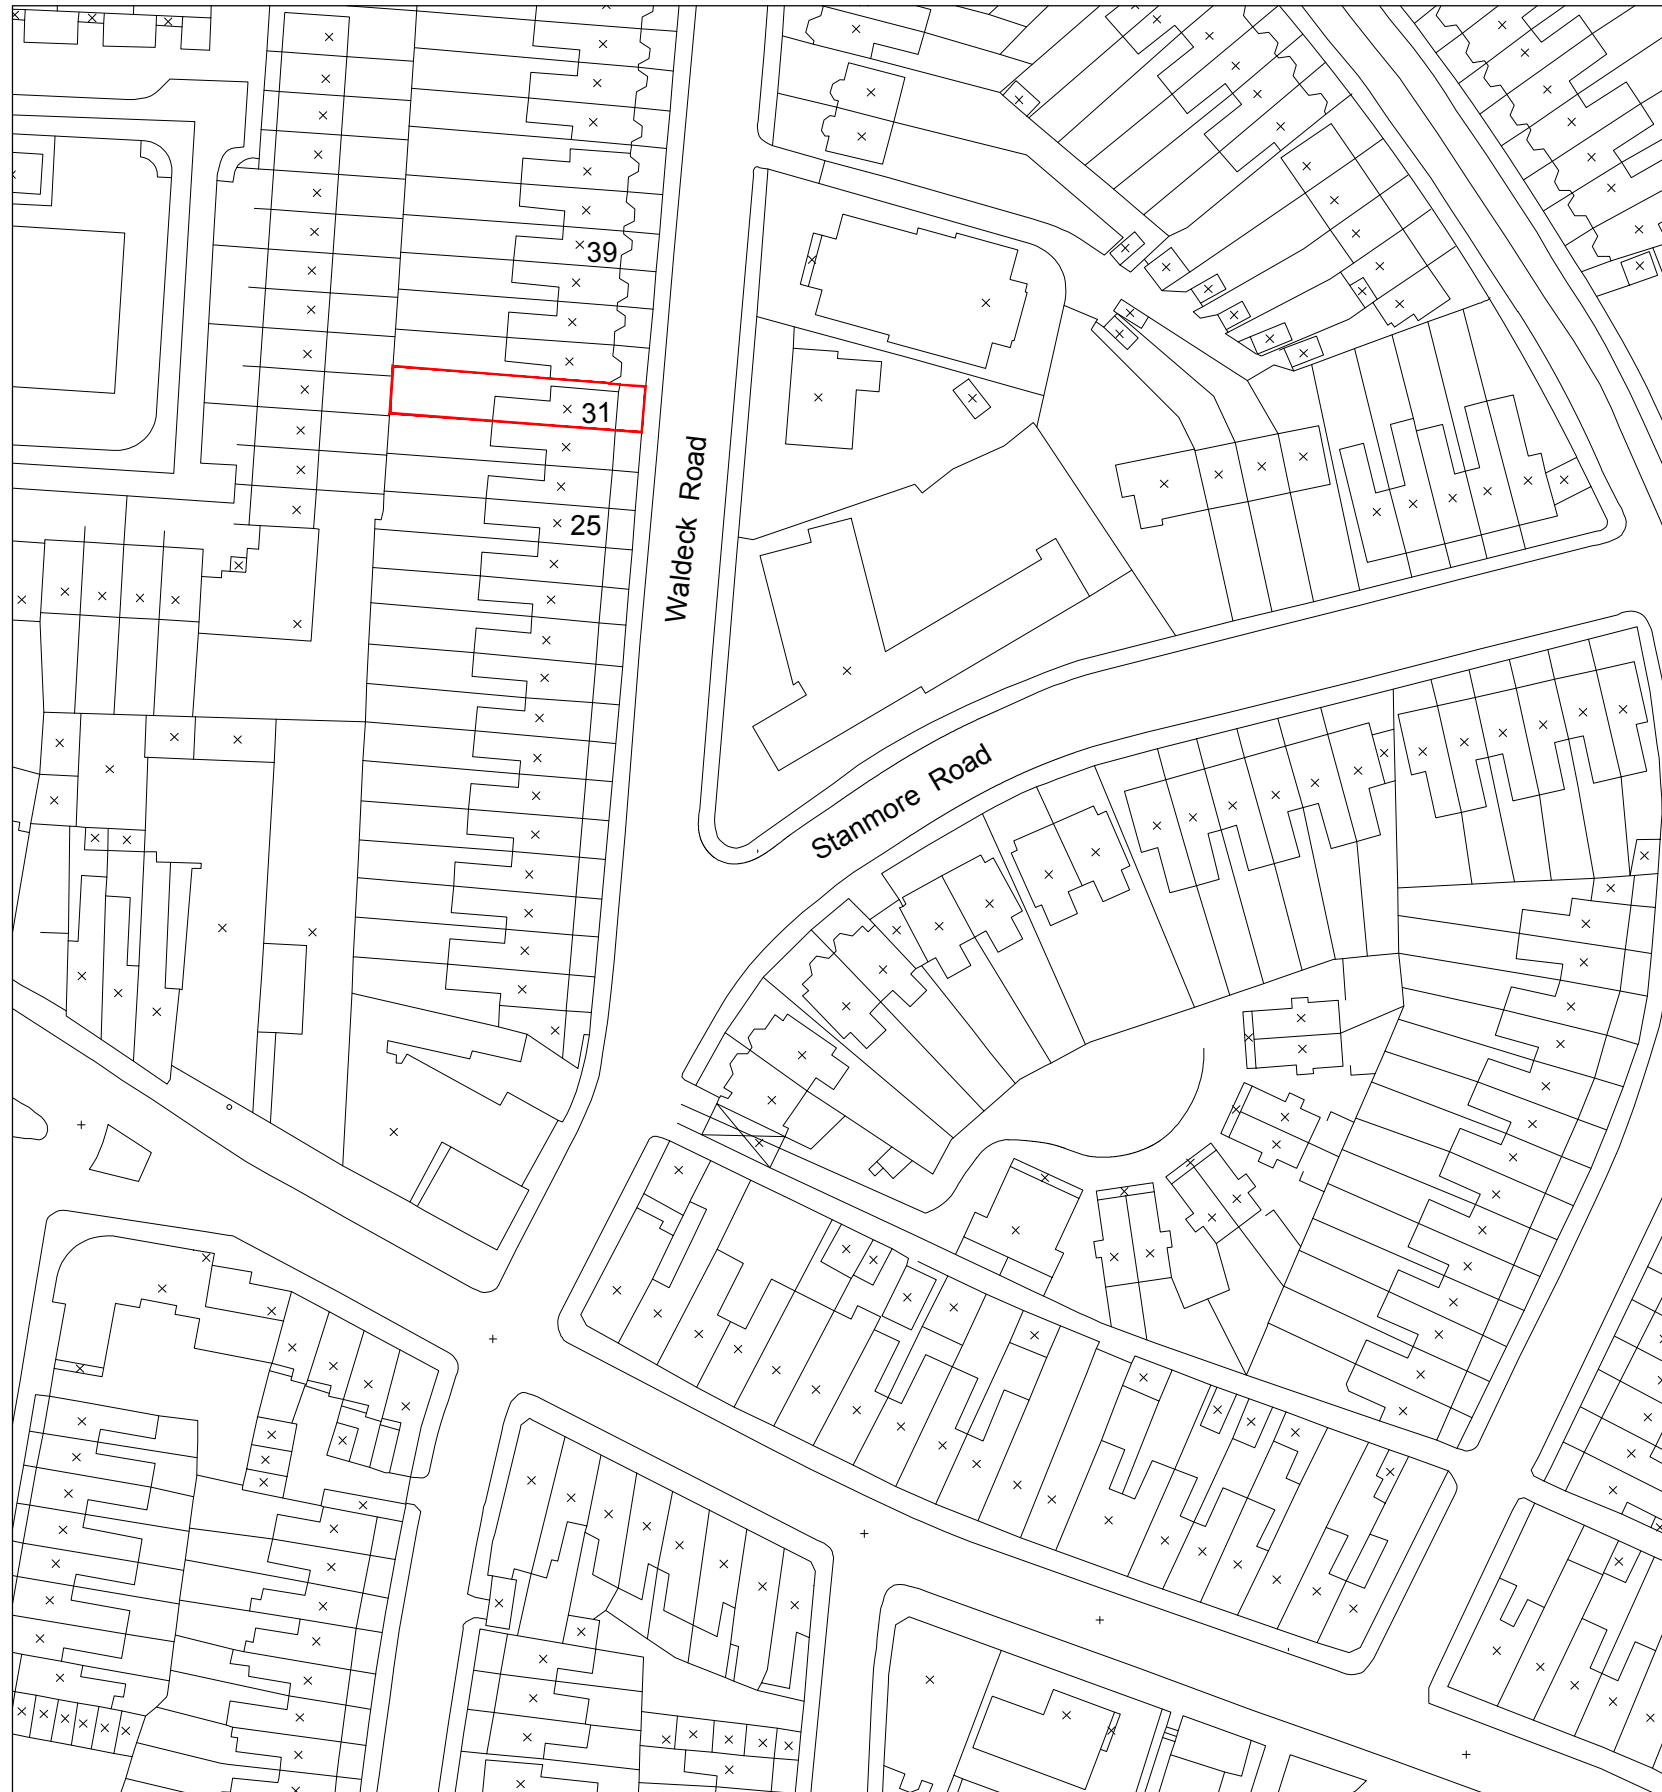


Client Kiks Group Ltd	Scale 1 : 1250@A3 Date Nov 2021 Drawn N P	Title Location Plan
Project 31 Waldeck Road, London N15 3EL		WaldeckRd31 01