


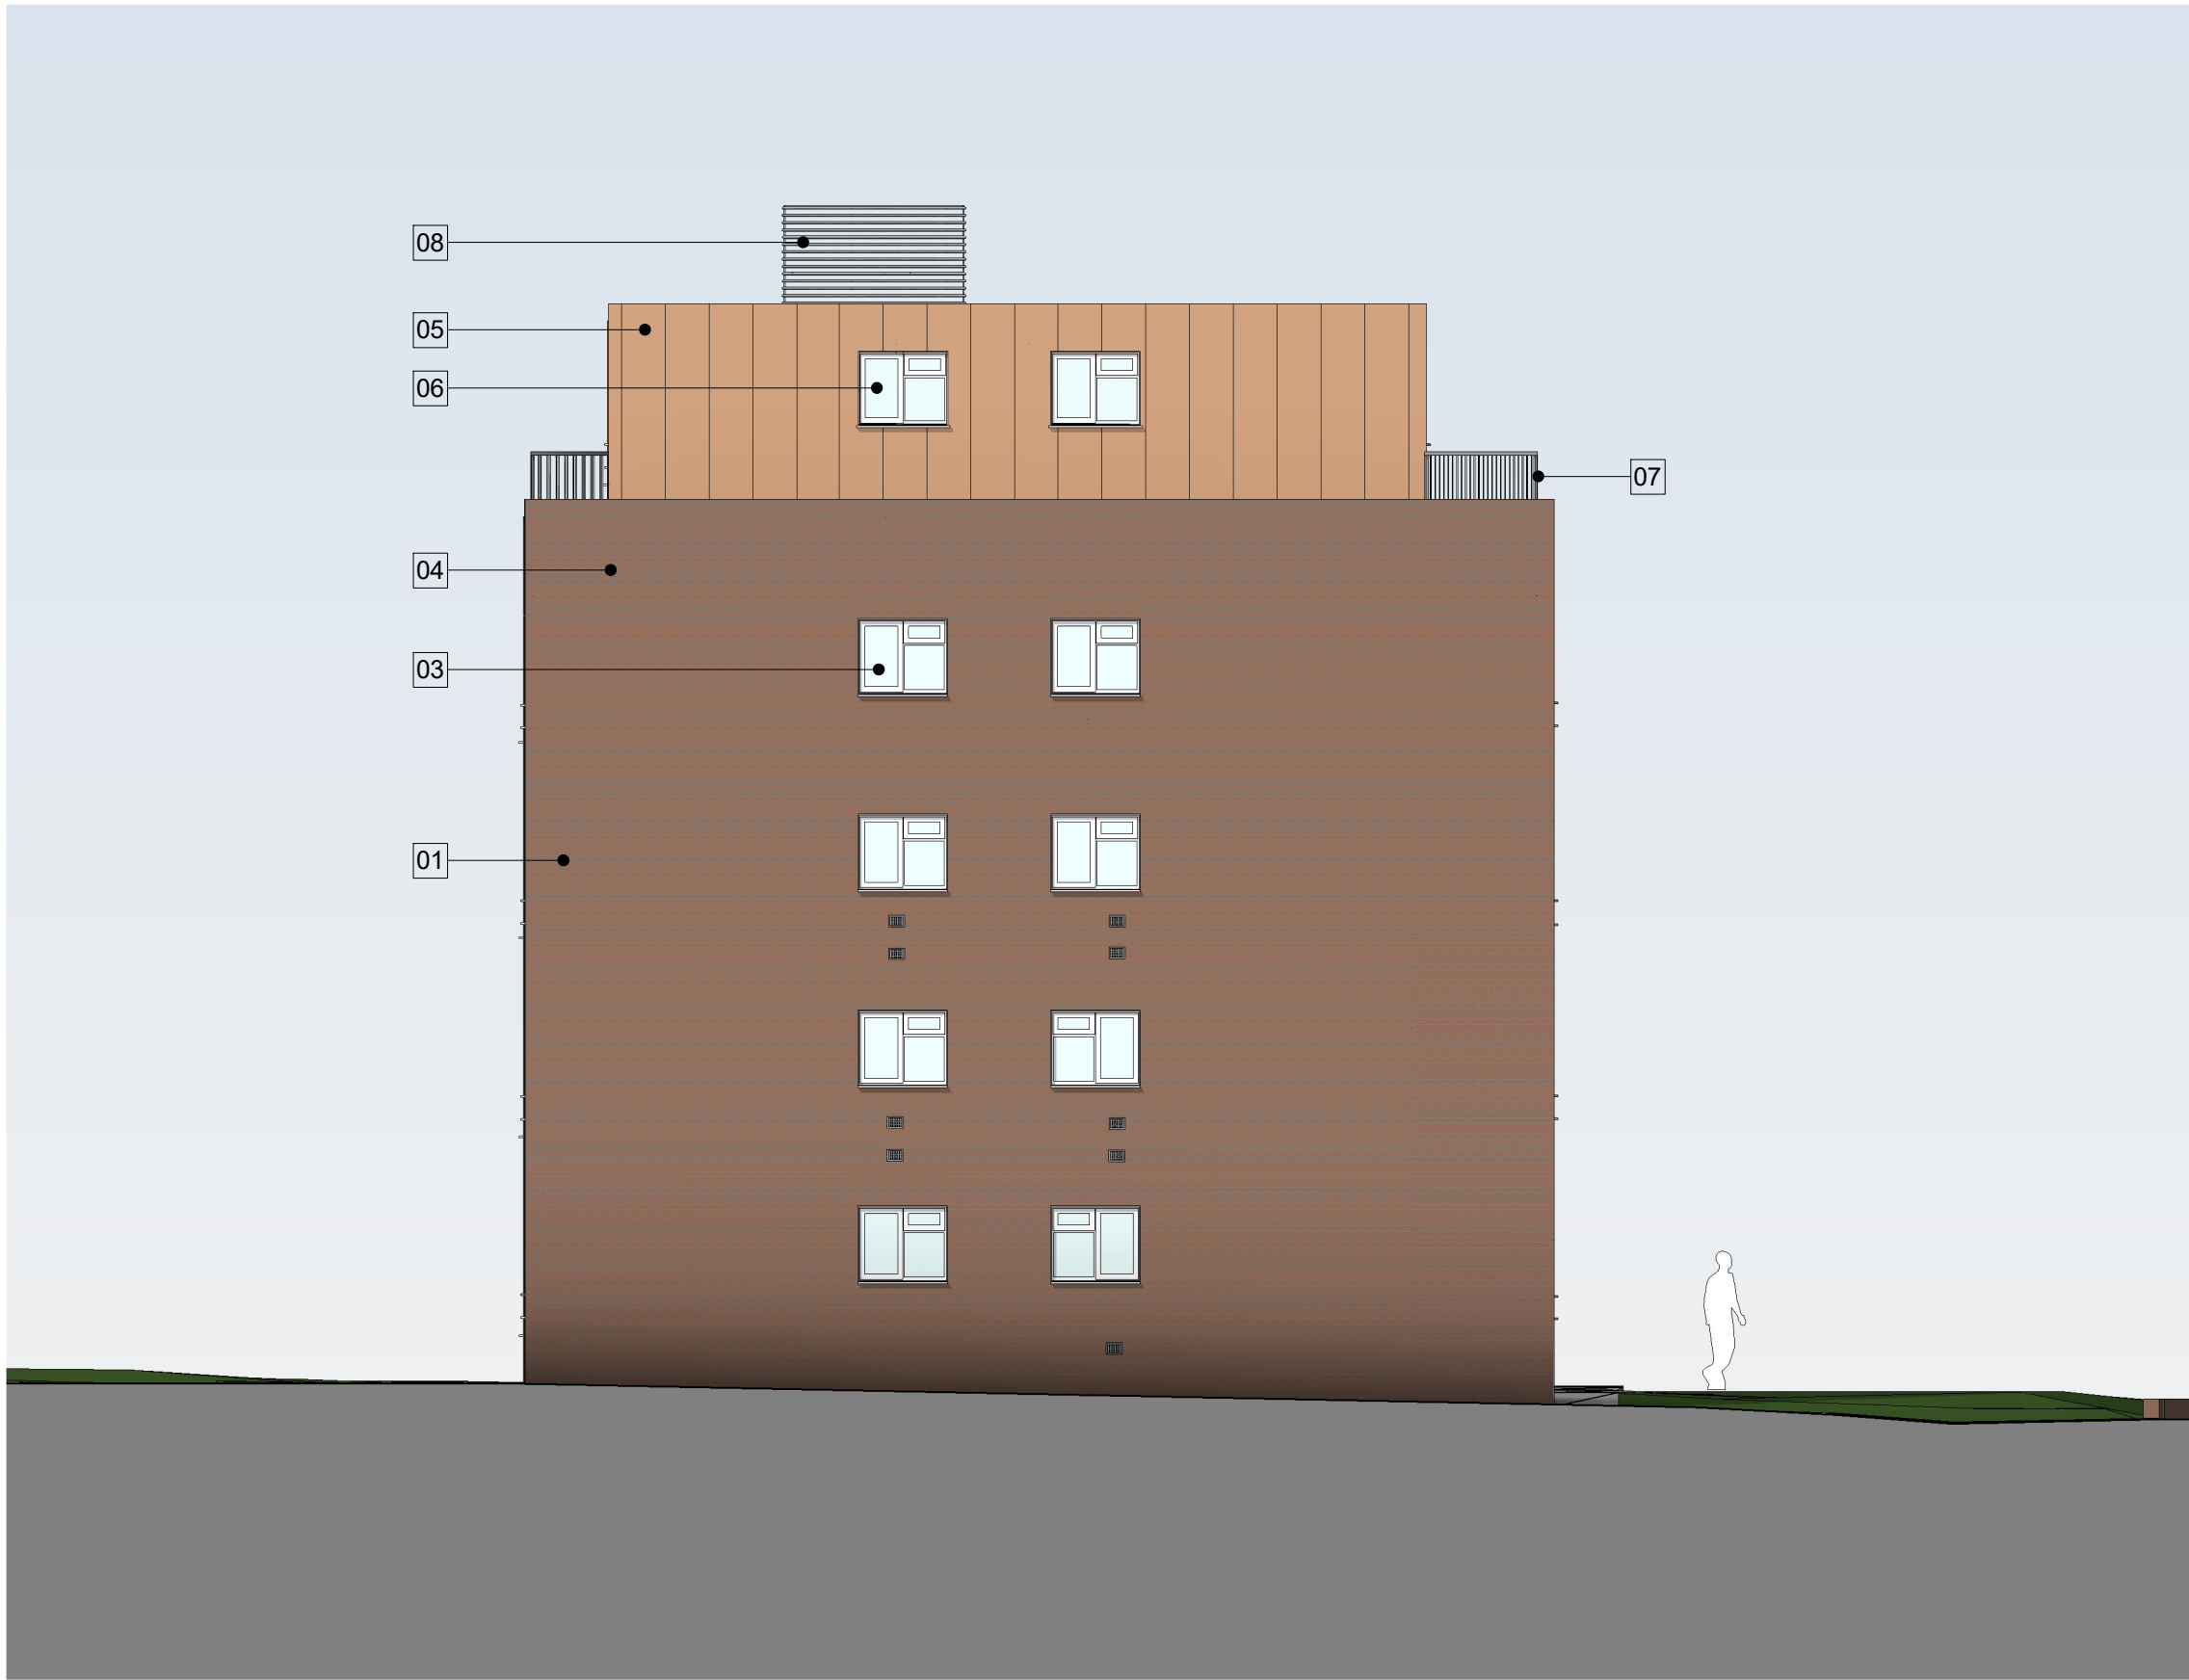

- Material Key:
01 - Existing brickwork to be maintained
02 - Existing white render wall system
03 - Existing white window, door
04 - Brick cladding colour and texture matching existing brickwork
- 05 - Bronze effect metal cladding
06 - New white double glazed windows / terrace doors
07 - Dark grey steel balustrade
08 - Light grey louver plant screen

