


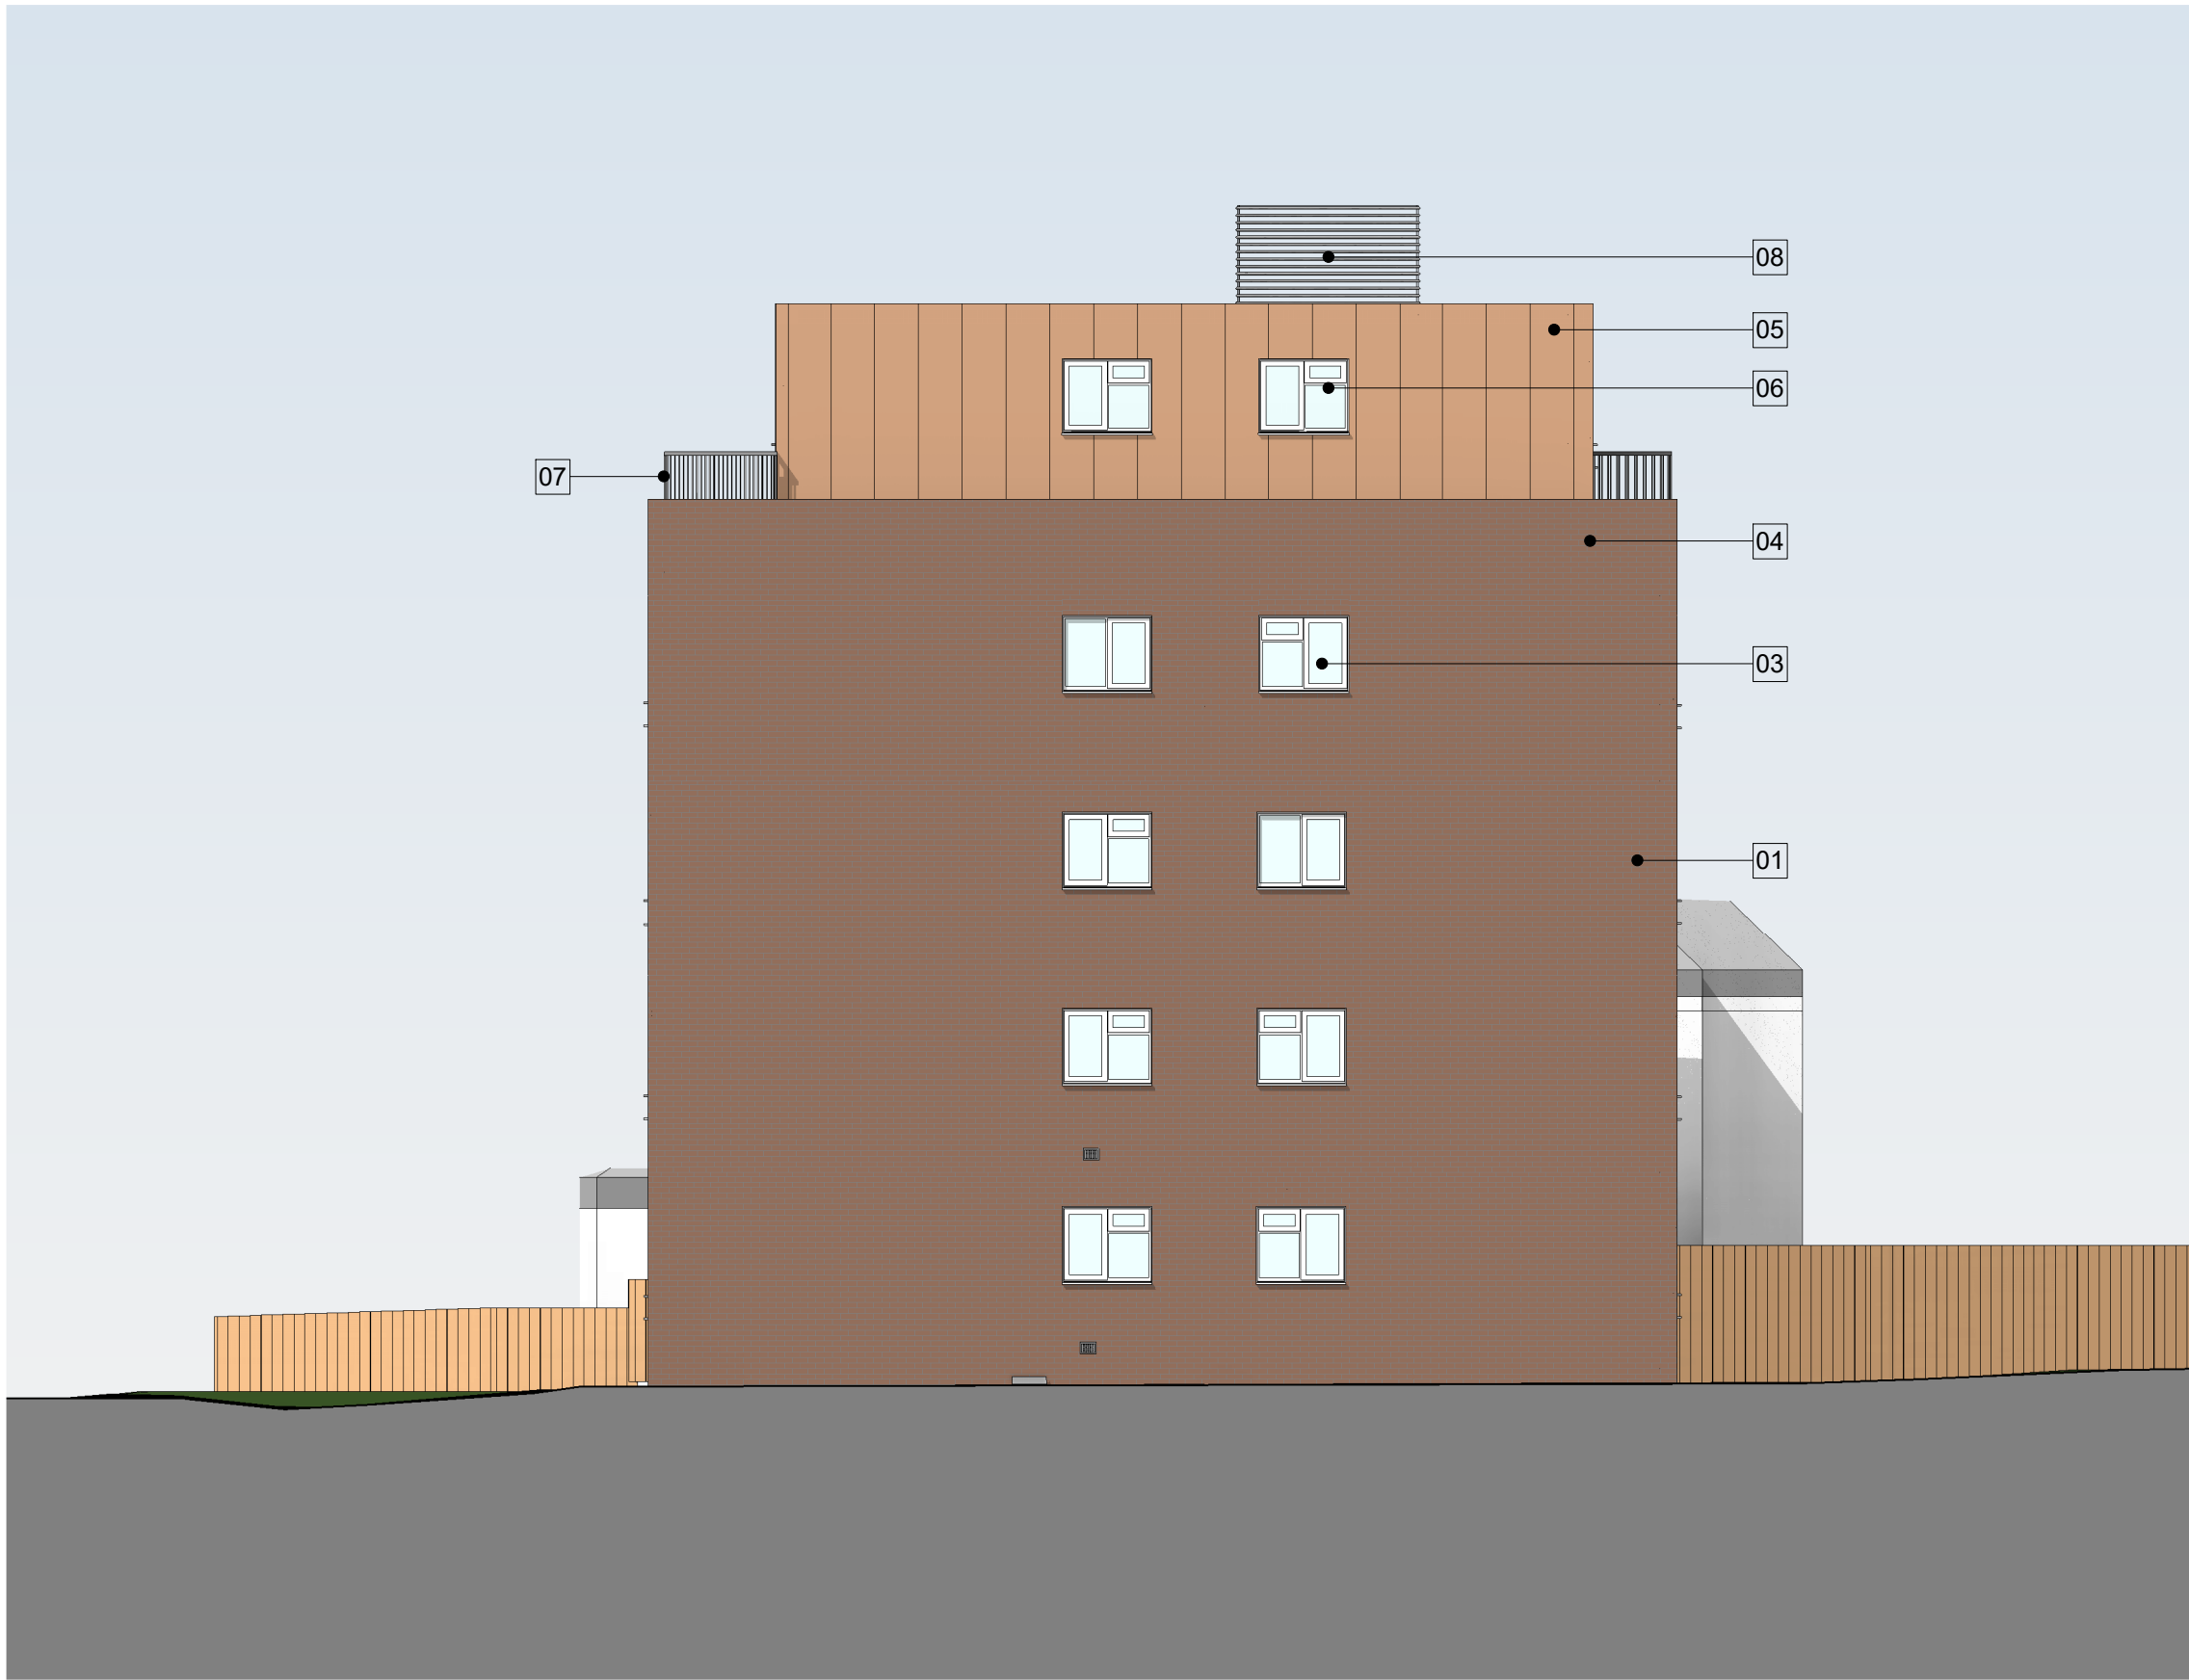

- Material Key:
- 01 - Existing brickwork to be maintained

02 - Existing white render wall system

03 - Existing white window, door

04 - Brick cladding colour and texture matching existing brickwork

05 - Bronze effect metal cladding

06 - New white double glazed windows / terrace doors

07 - Dark grey steel balustrade

08 - Light grey louver plant screen

